
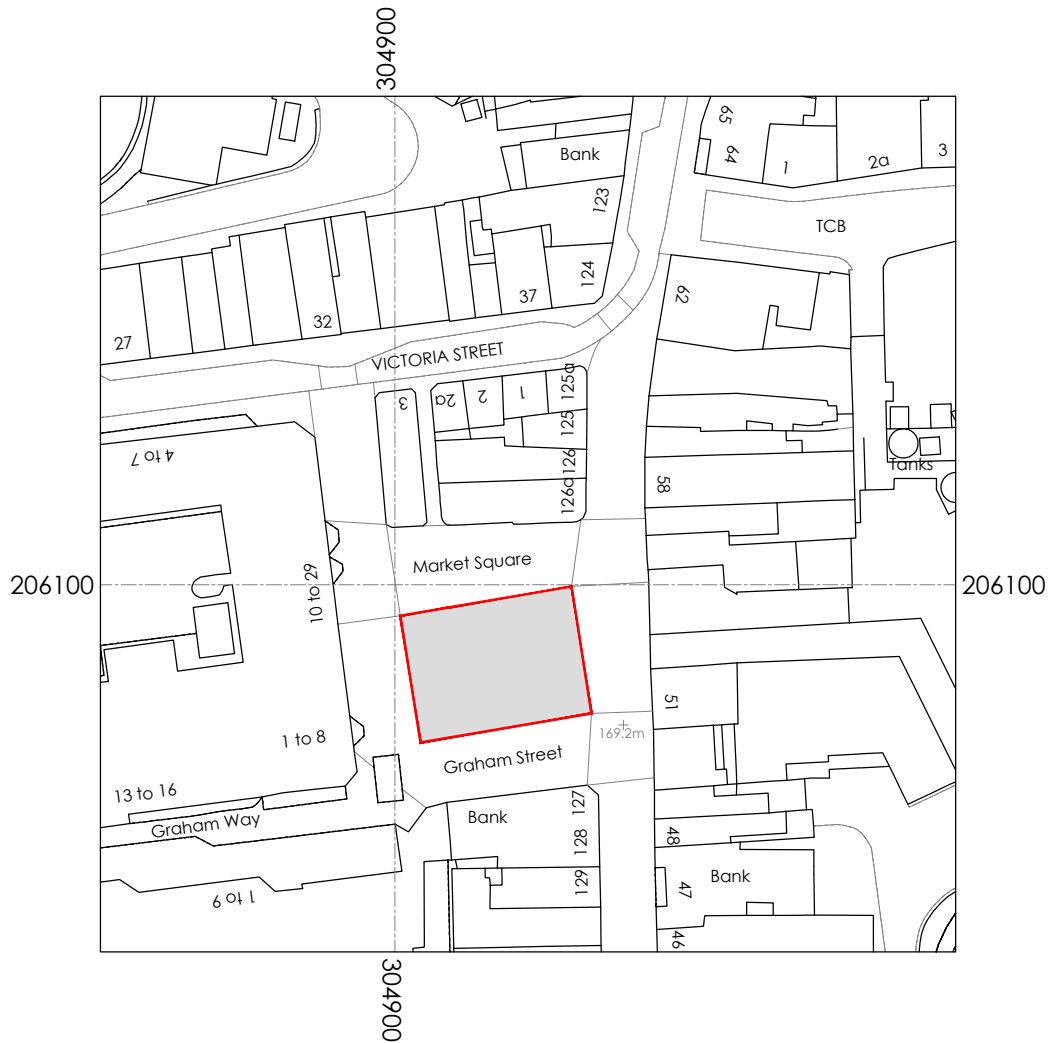


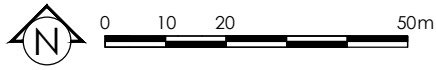

LOCATION PLAN 1:1250 @ A4

© Crown Copyright and database rights 2026 OS 100047474.

DWG NO: 2641-LP		REVISION: -	TITLE: Location Plan	 fisch STRUCTURED CREATIVITY	FISCH DESIGN LTD 3 HERITAGE BUSINESS CENTRE DERBY ROAD, BELPER DERBYSHIRE, DE56 1SW
CLIENT: Specsavers					
PROJECT: Specsavers Market Square Merthyr Tydfil CF47 8BY					
ORIGIN: EB			CHECKED:	+44 (0)1773 828222 / WWW.FISCHDESIGN.CO.UK / MAIL@FISCHDESIGN.CO.UK	
SCALE: 1:1250@A4			DATE: 17.09.26		