



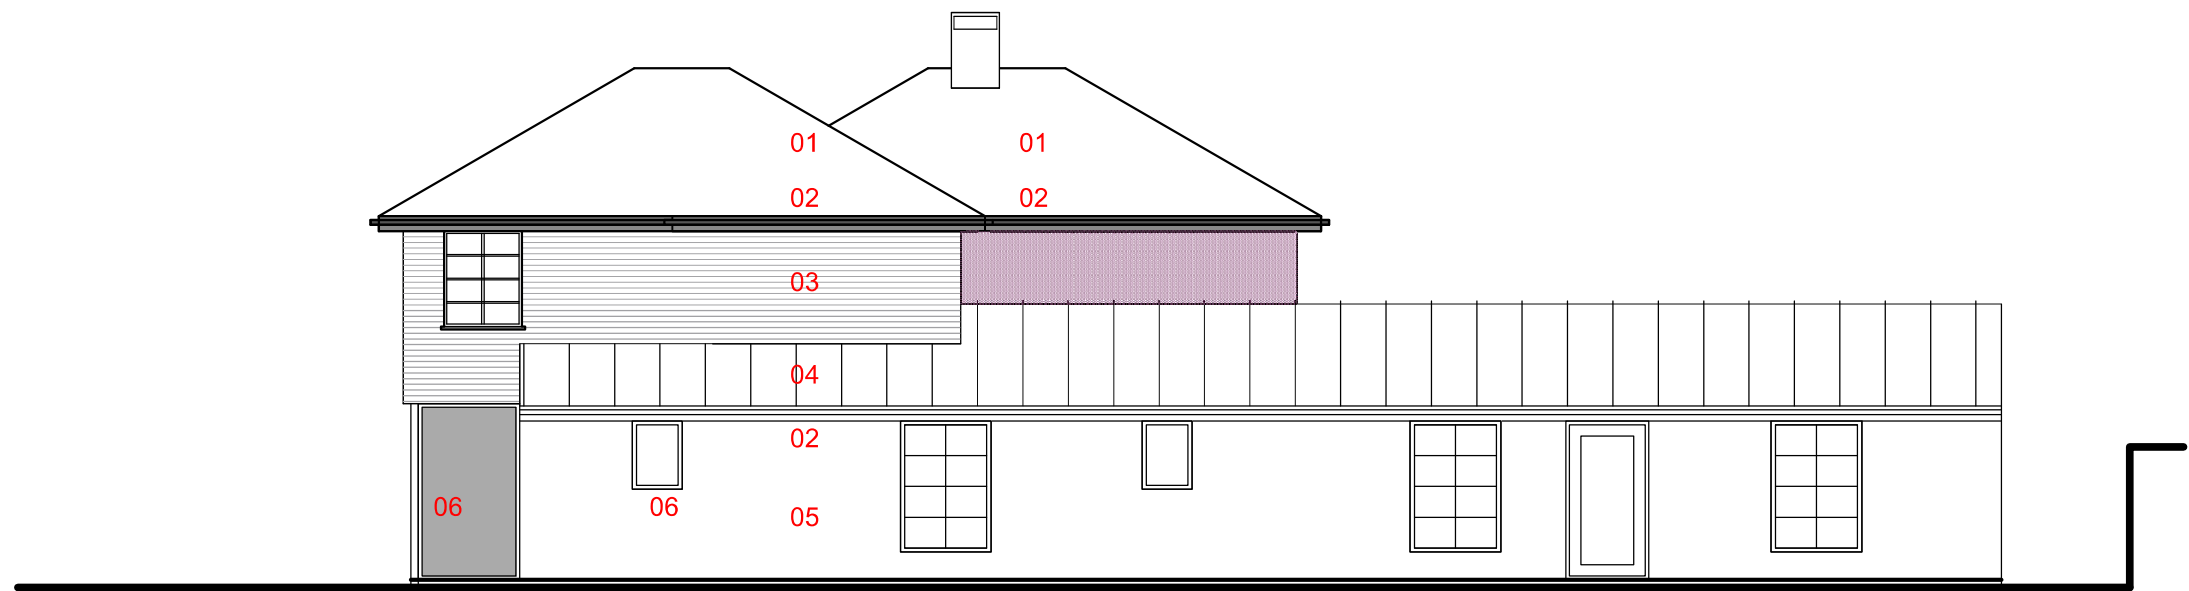

PROPOSED REAR ELEVATION

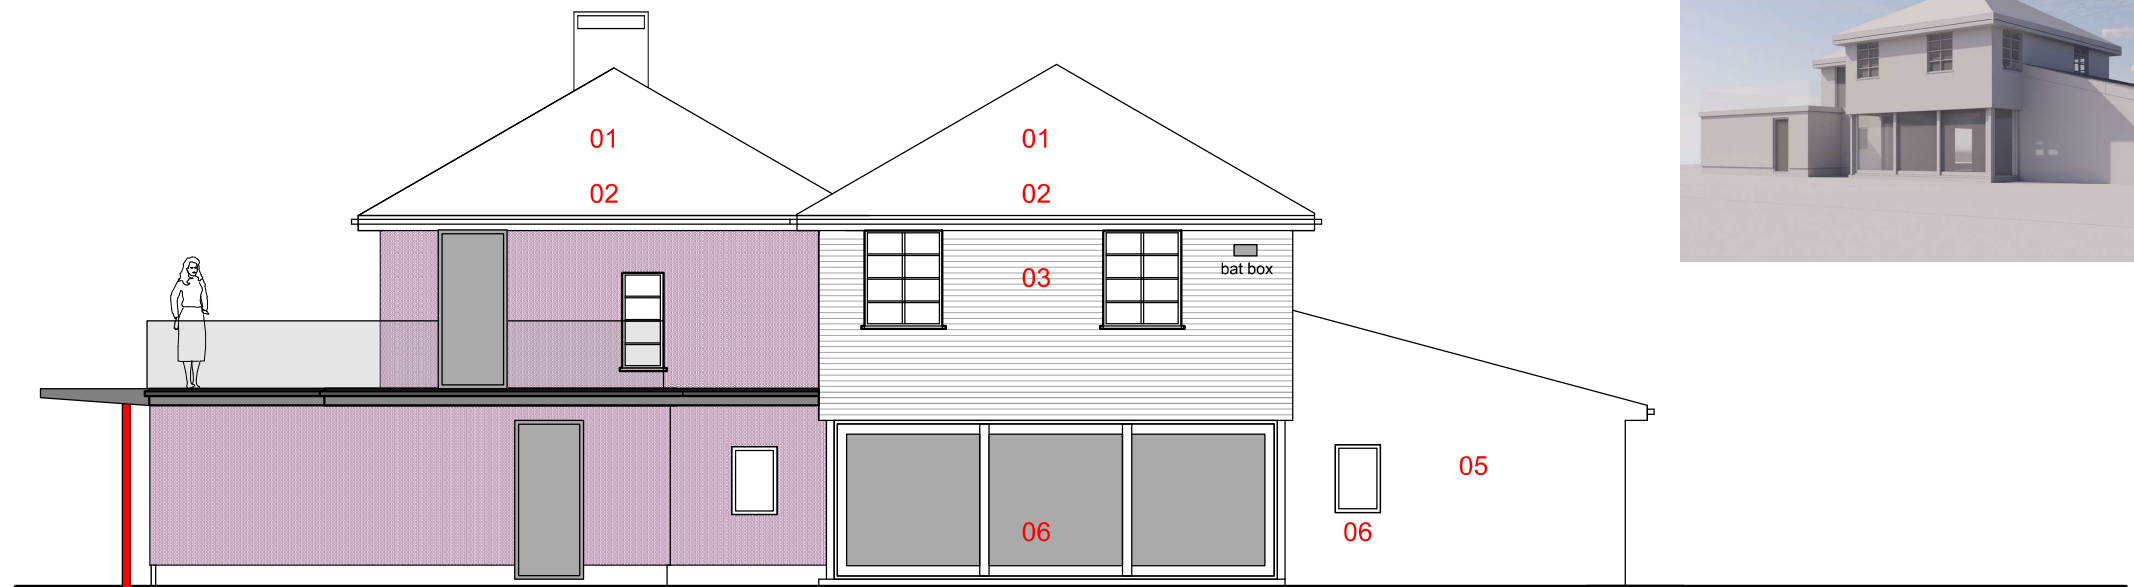

PROPOSED SIDE ELEVATION



MATERIALS

- 01 - Redland Cambrian Slate - Slate Grey
- 02 - UPVC Gutter, fascia, soffits and RWP
- 03 - Cedar cladding
- 04 - Zinc roof
- 05 - Painted rough cast render to match existing
- 06 - Aluminum windows



Ynys Dawel,
High Street,
Caeharris,
CF48 3HB

1226.10A

proposed
elevations

planning

1:100 @ A3

May '26

SG

Studio 01 Crownford House, Swan Street,
Merthyr Tydfil, Mid Glamorgan, Wales.
CF47 8EU

TEL 01685 387952

hello@georgeandco.studio

DO NOT SCALE THIS DRAWING

©George and Co.

A. Client revision - 01.06.2026