


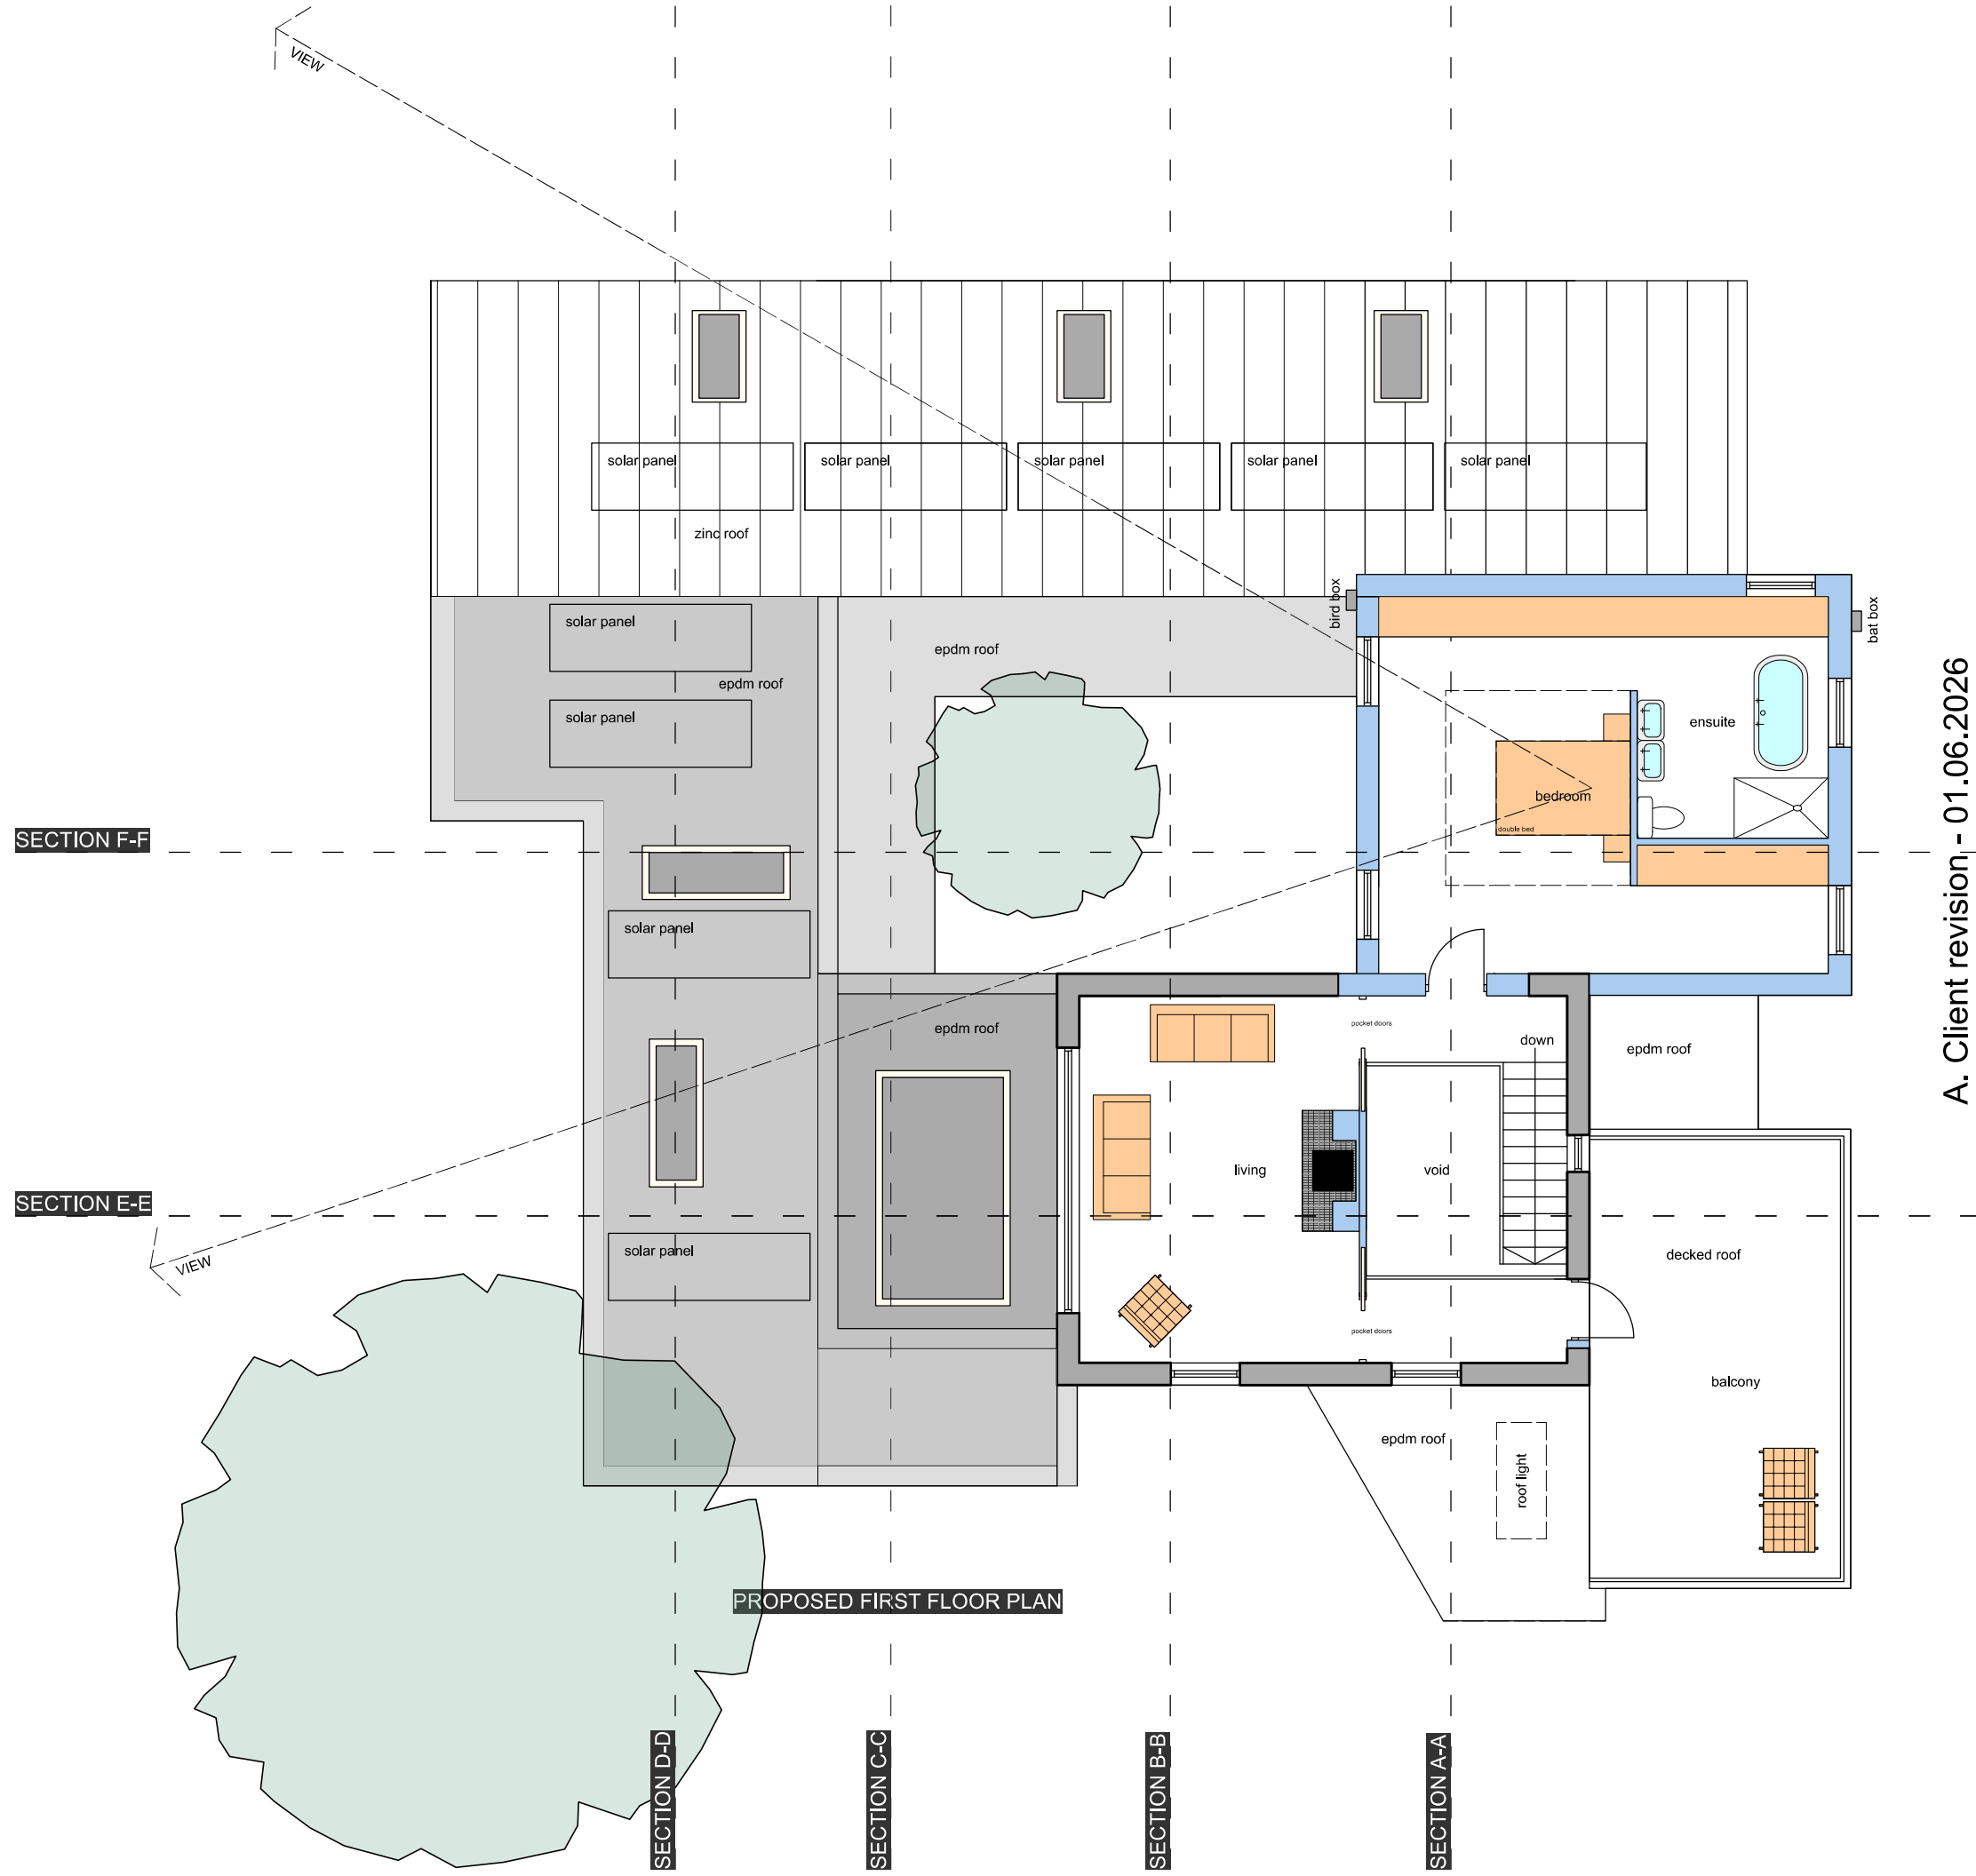

A. Client revision, - 01.06.2026

1226.07A	proposed first floor plan		
	planning	1:100 @ A3	May '26 SG
Studio 01 Crownford House, Swan Street, Merthyr Tydfil, Mid Glamorgan, Wales. CF47 8EU			
TEL 01685 387952			
hello@georgeandco.studio			
DO NOT SCALE THIS DRAWING			©George and Co.

**George and Co.**

Ynys Dawel,
High Street,
Caeharris,
CF48 3HB