

SECTION E-E



SECTION F-F

SECTION D-D

SECTION C-C

SECTION B-B

SECTION A-A

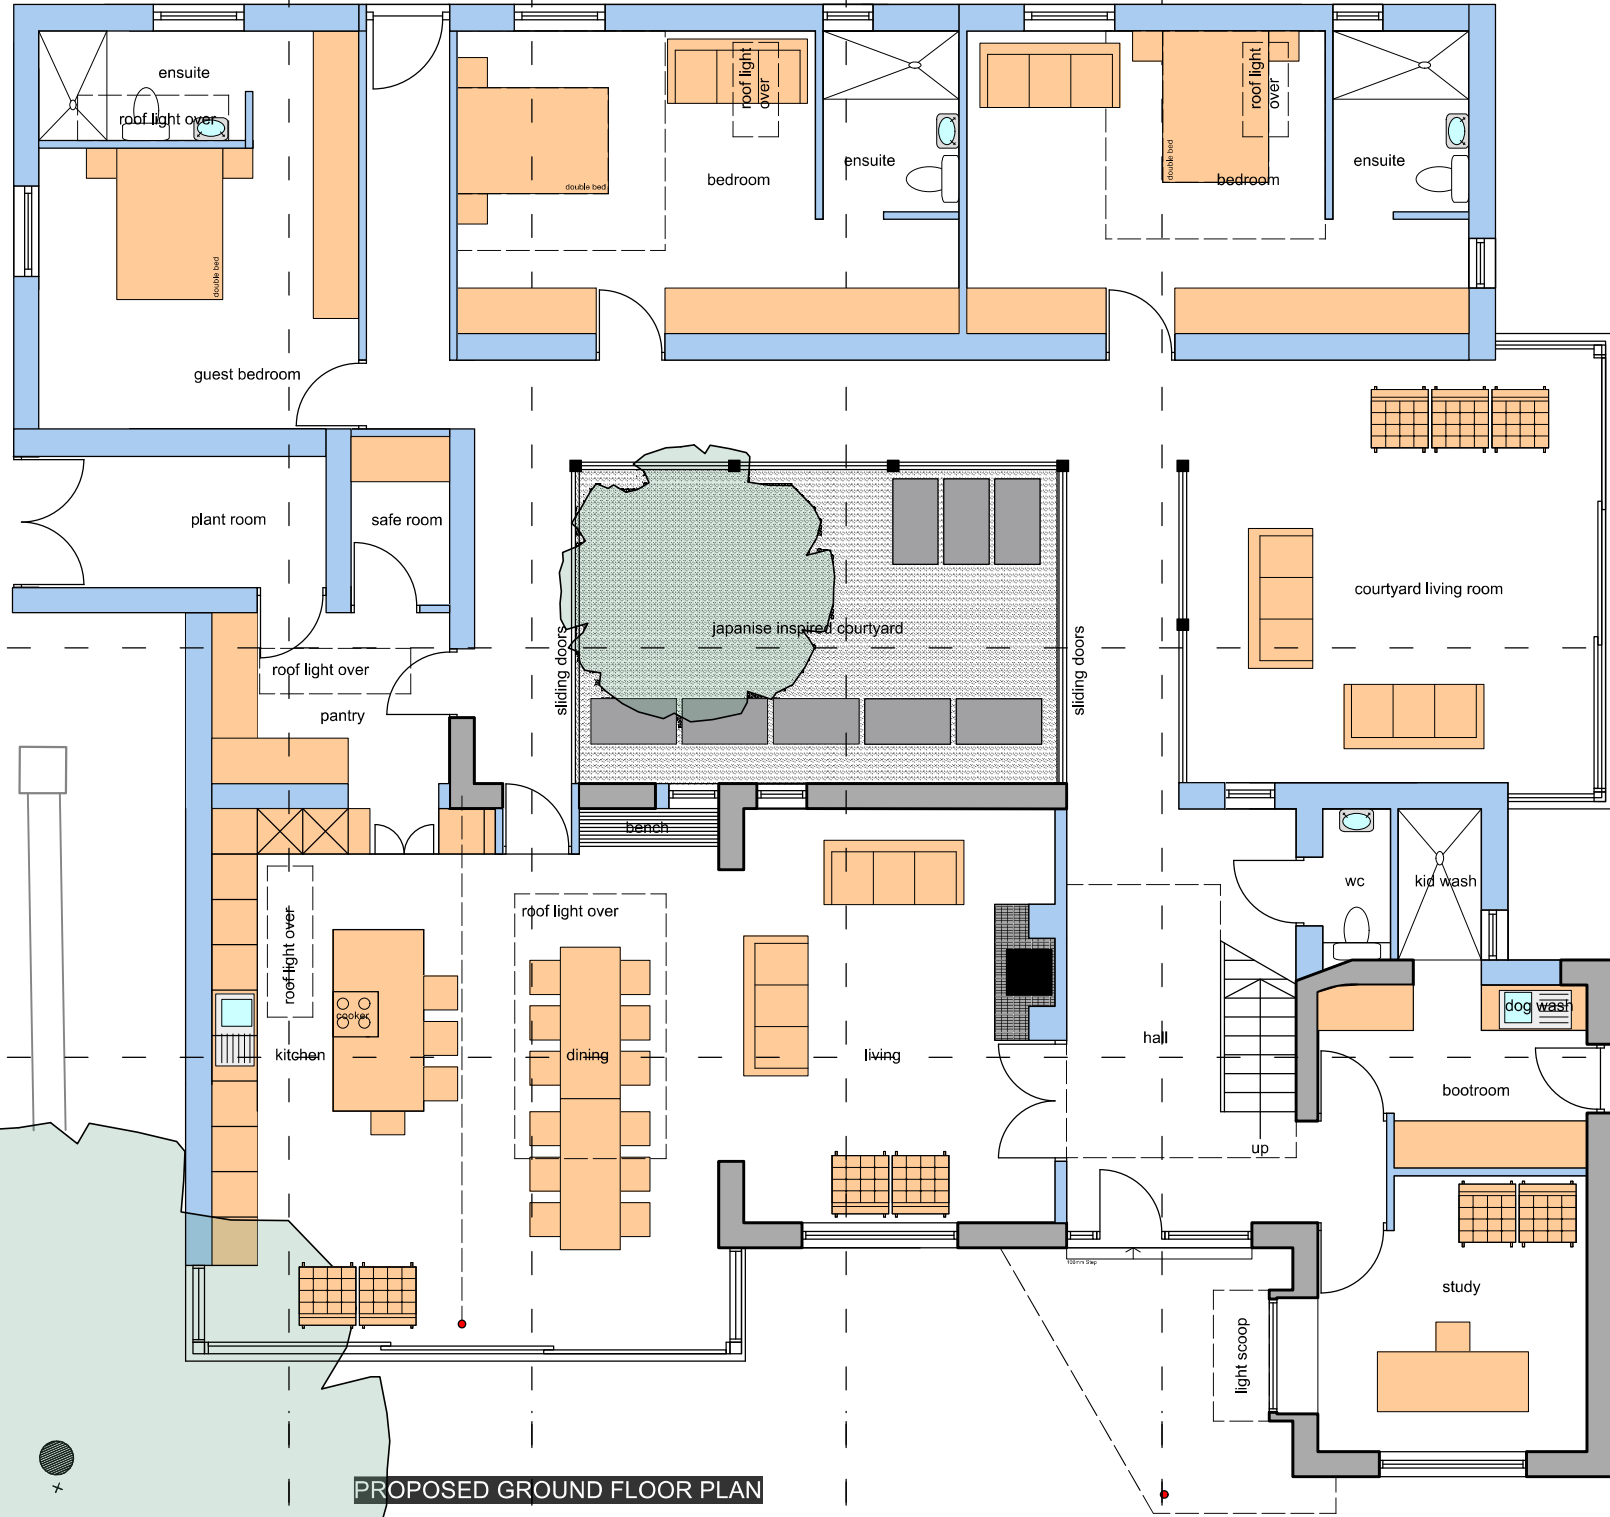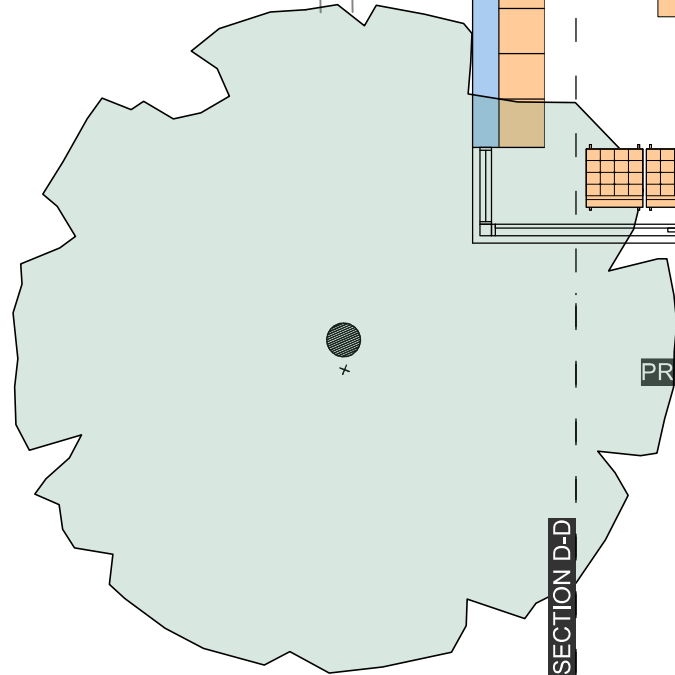

PROPOSED GROUND FLOOR PLAN

A. Client revision, - 01.06.2026

**George and Co.**

Ynys Dawel,
High Street,
Caeharris,
CF48 3HB

1226.06A	proposed ground floor plan		
	planning	1:100 @ A3	May '26 SG
Studio 01 Crownford House, Swan Street, Merthyr Tydfil, Mid Glamorgan, Wales. CF47 8EU TEL 01685 387952 hello@georgeandco.studio			
DO NOT SCALE THIS DRAWING			©George and Co.