

George and Co.

Ynys Dawel,
High Street,
Caeharris,
Dowlais
CF48 3HB

1226.01

Site Plans

Survey

1:100 @ A3
1:50 @ A1

APR 26


NCR

Studio 01 Crownford House, Swan Street,
Merthyr Tydfil, Mid Glamorgan, Wales.
CF47 8EU
TEL 01685 387952
hello@georgeandco.studio

DO NOT SCALE THIS DRAWING

©George and Co.

SITE LOCATION PLAN 1:1250 @ A1

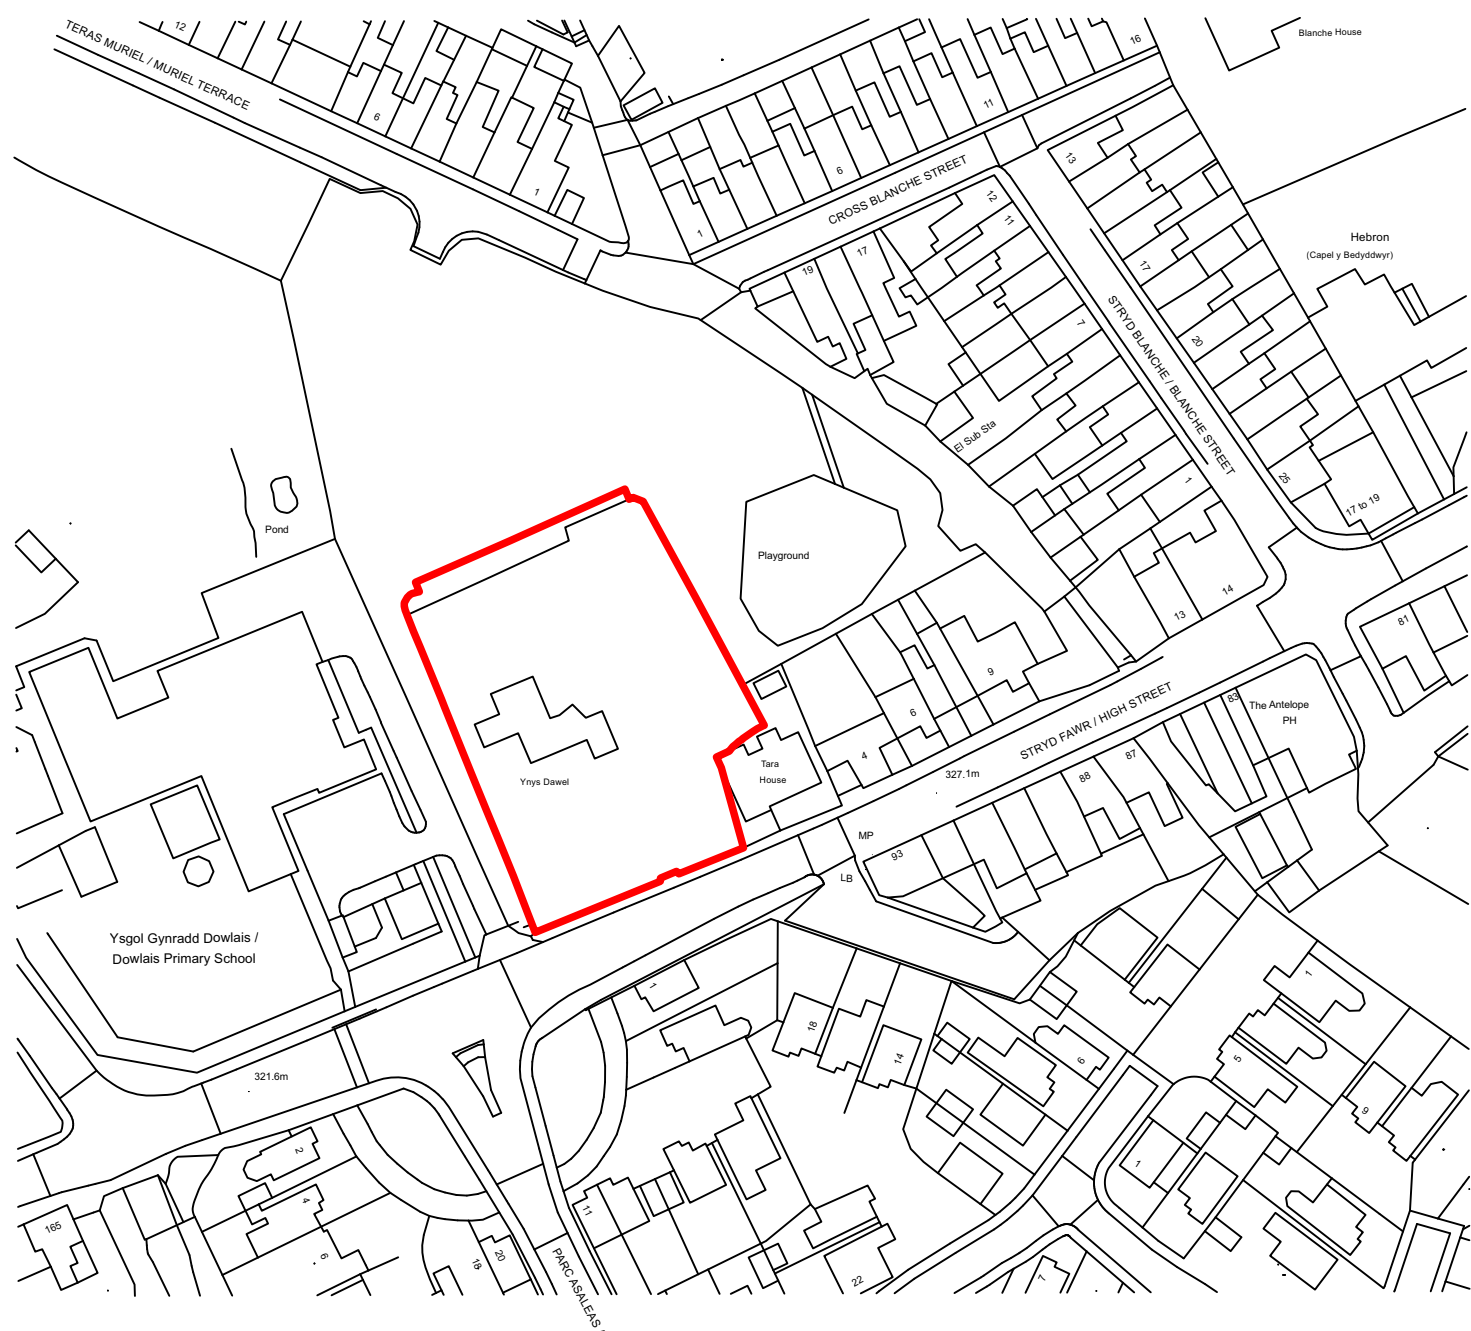

SITE BLOCK PLAN 1:500 @ A1

