


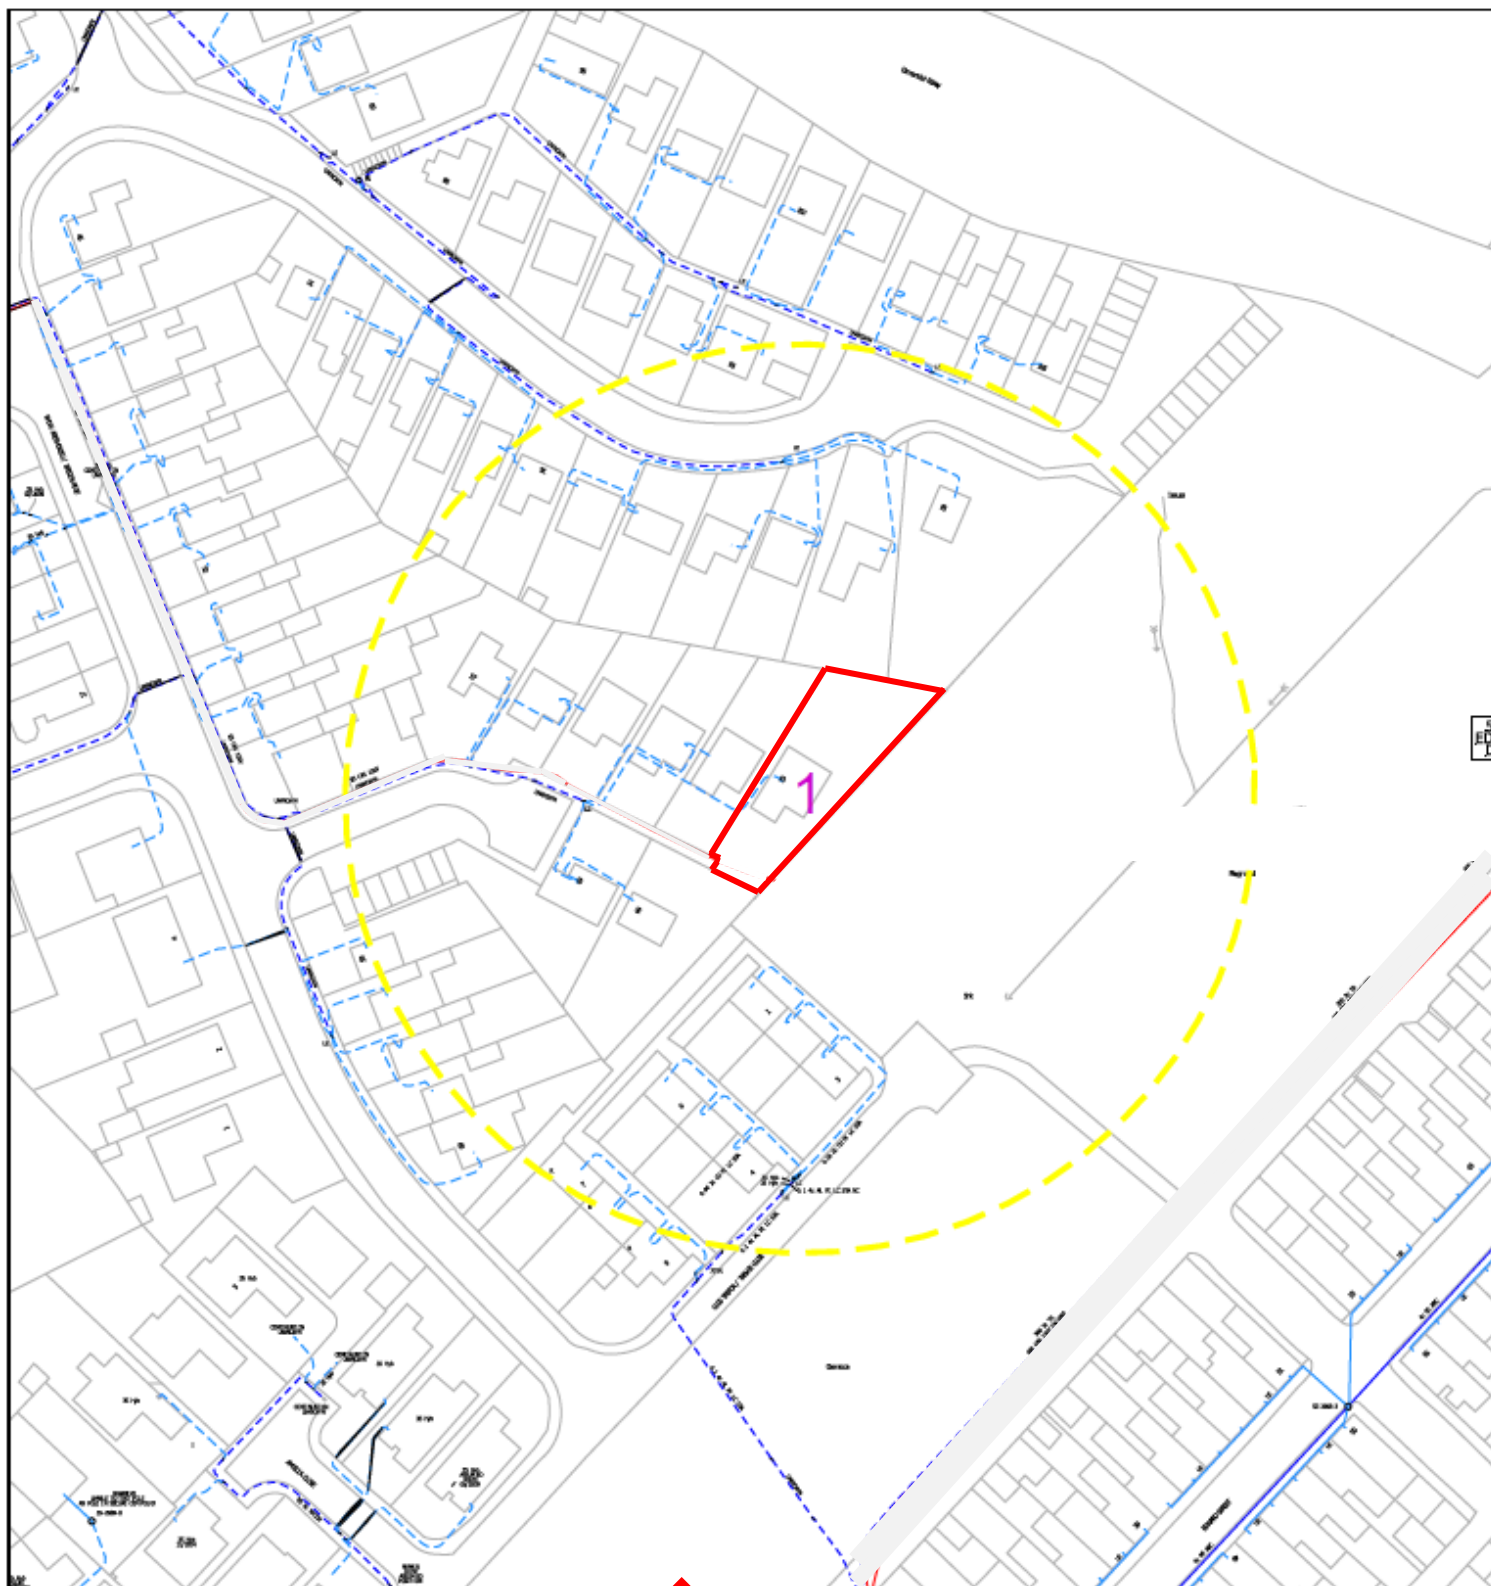

NORTH

Location plan for.....

62 Brecon Rise, Pant, MERTHYR TYDFIL, CF48 2EE

SCALE – 1:1250

PAPER – A4