




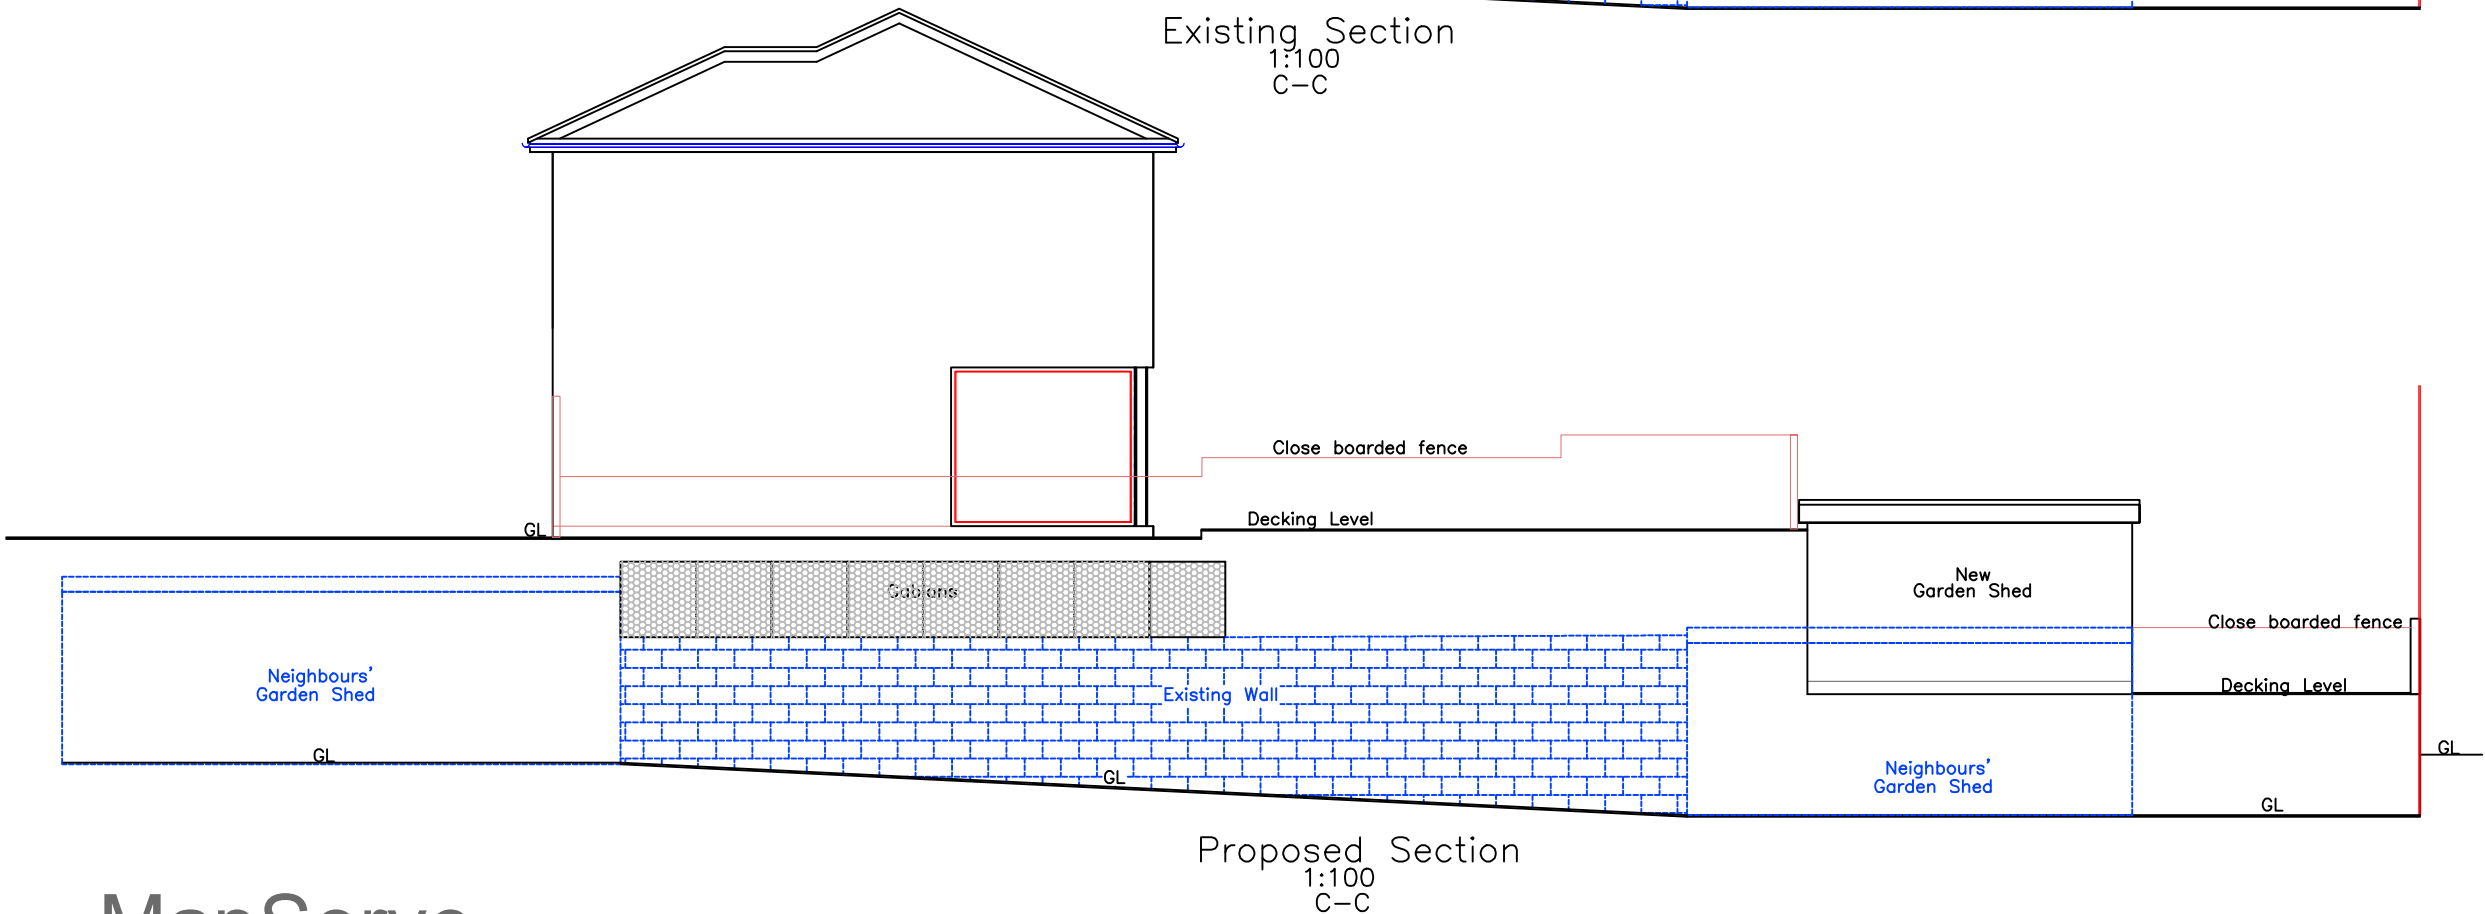

MapServe

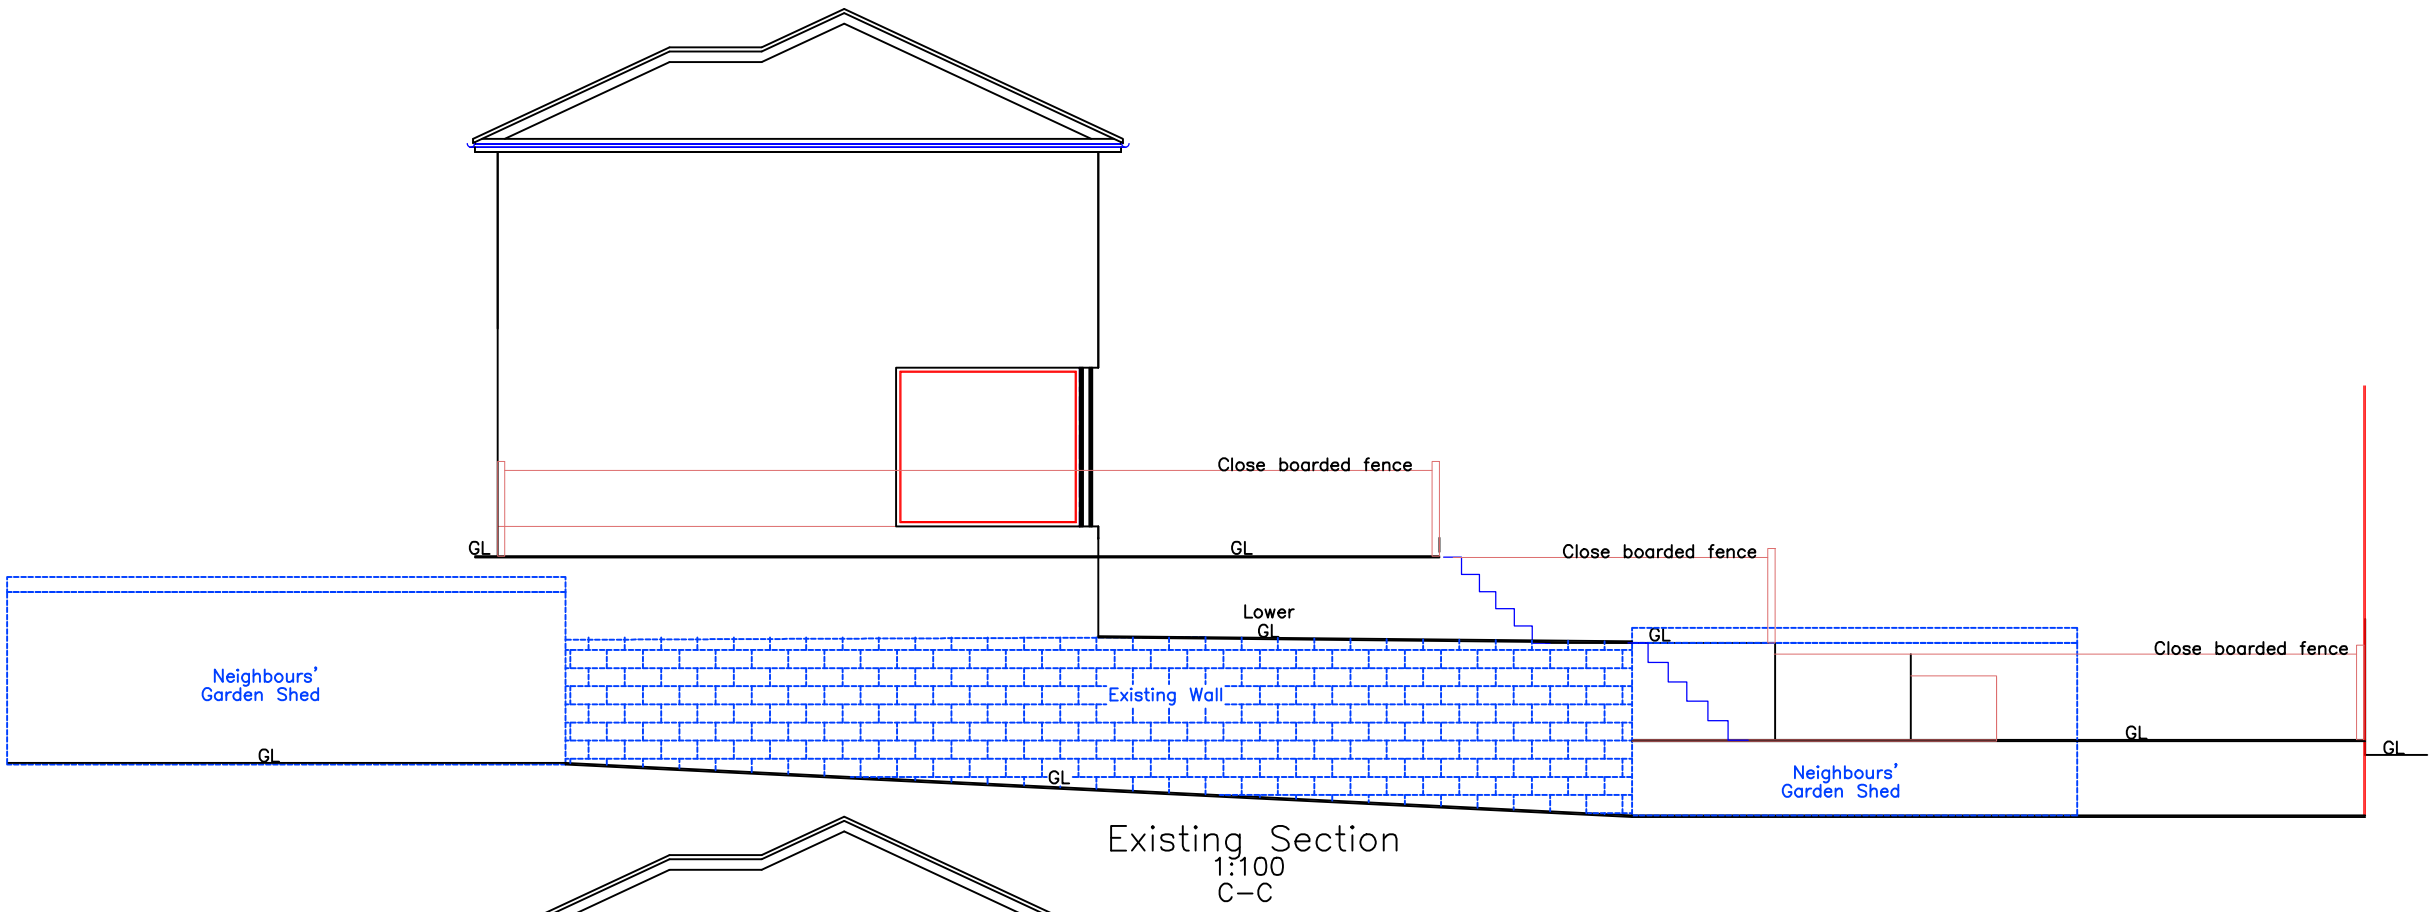

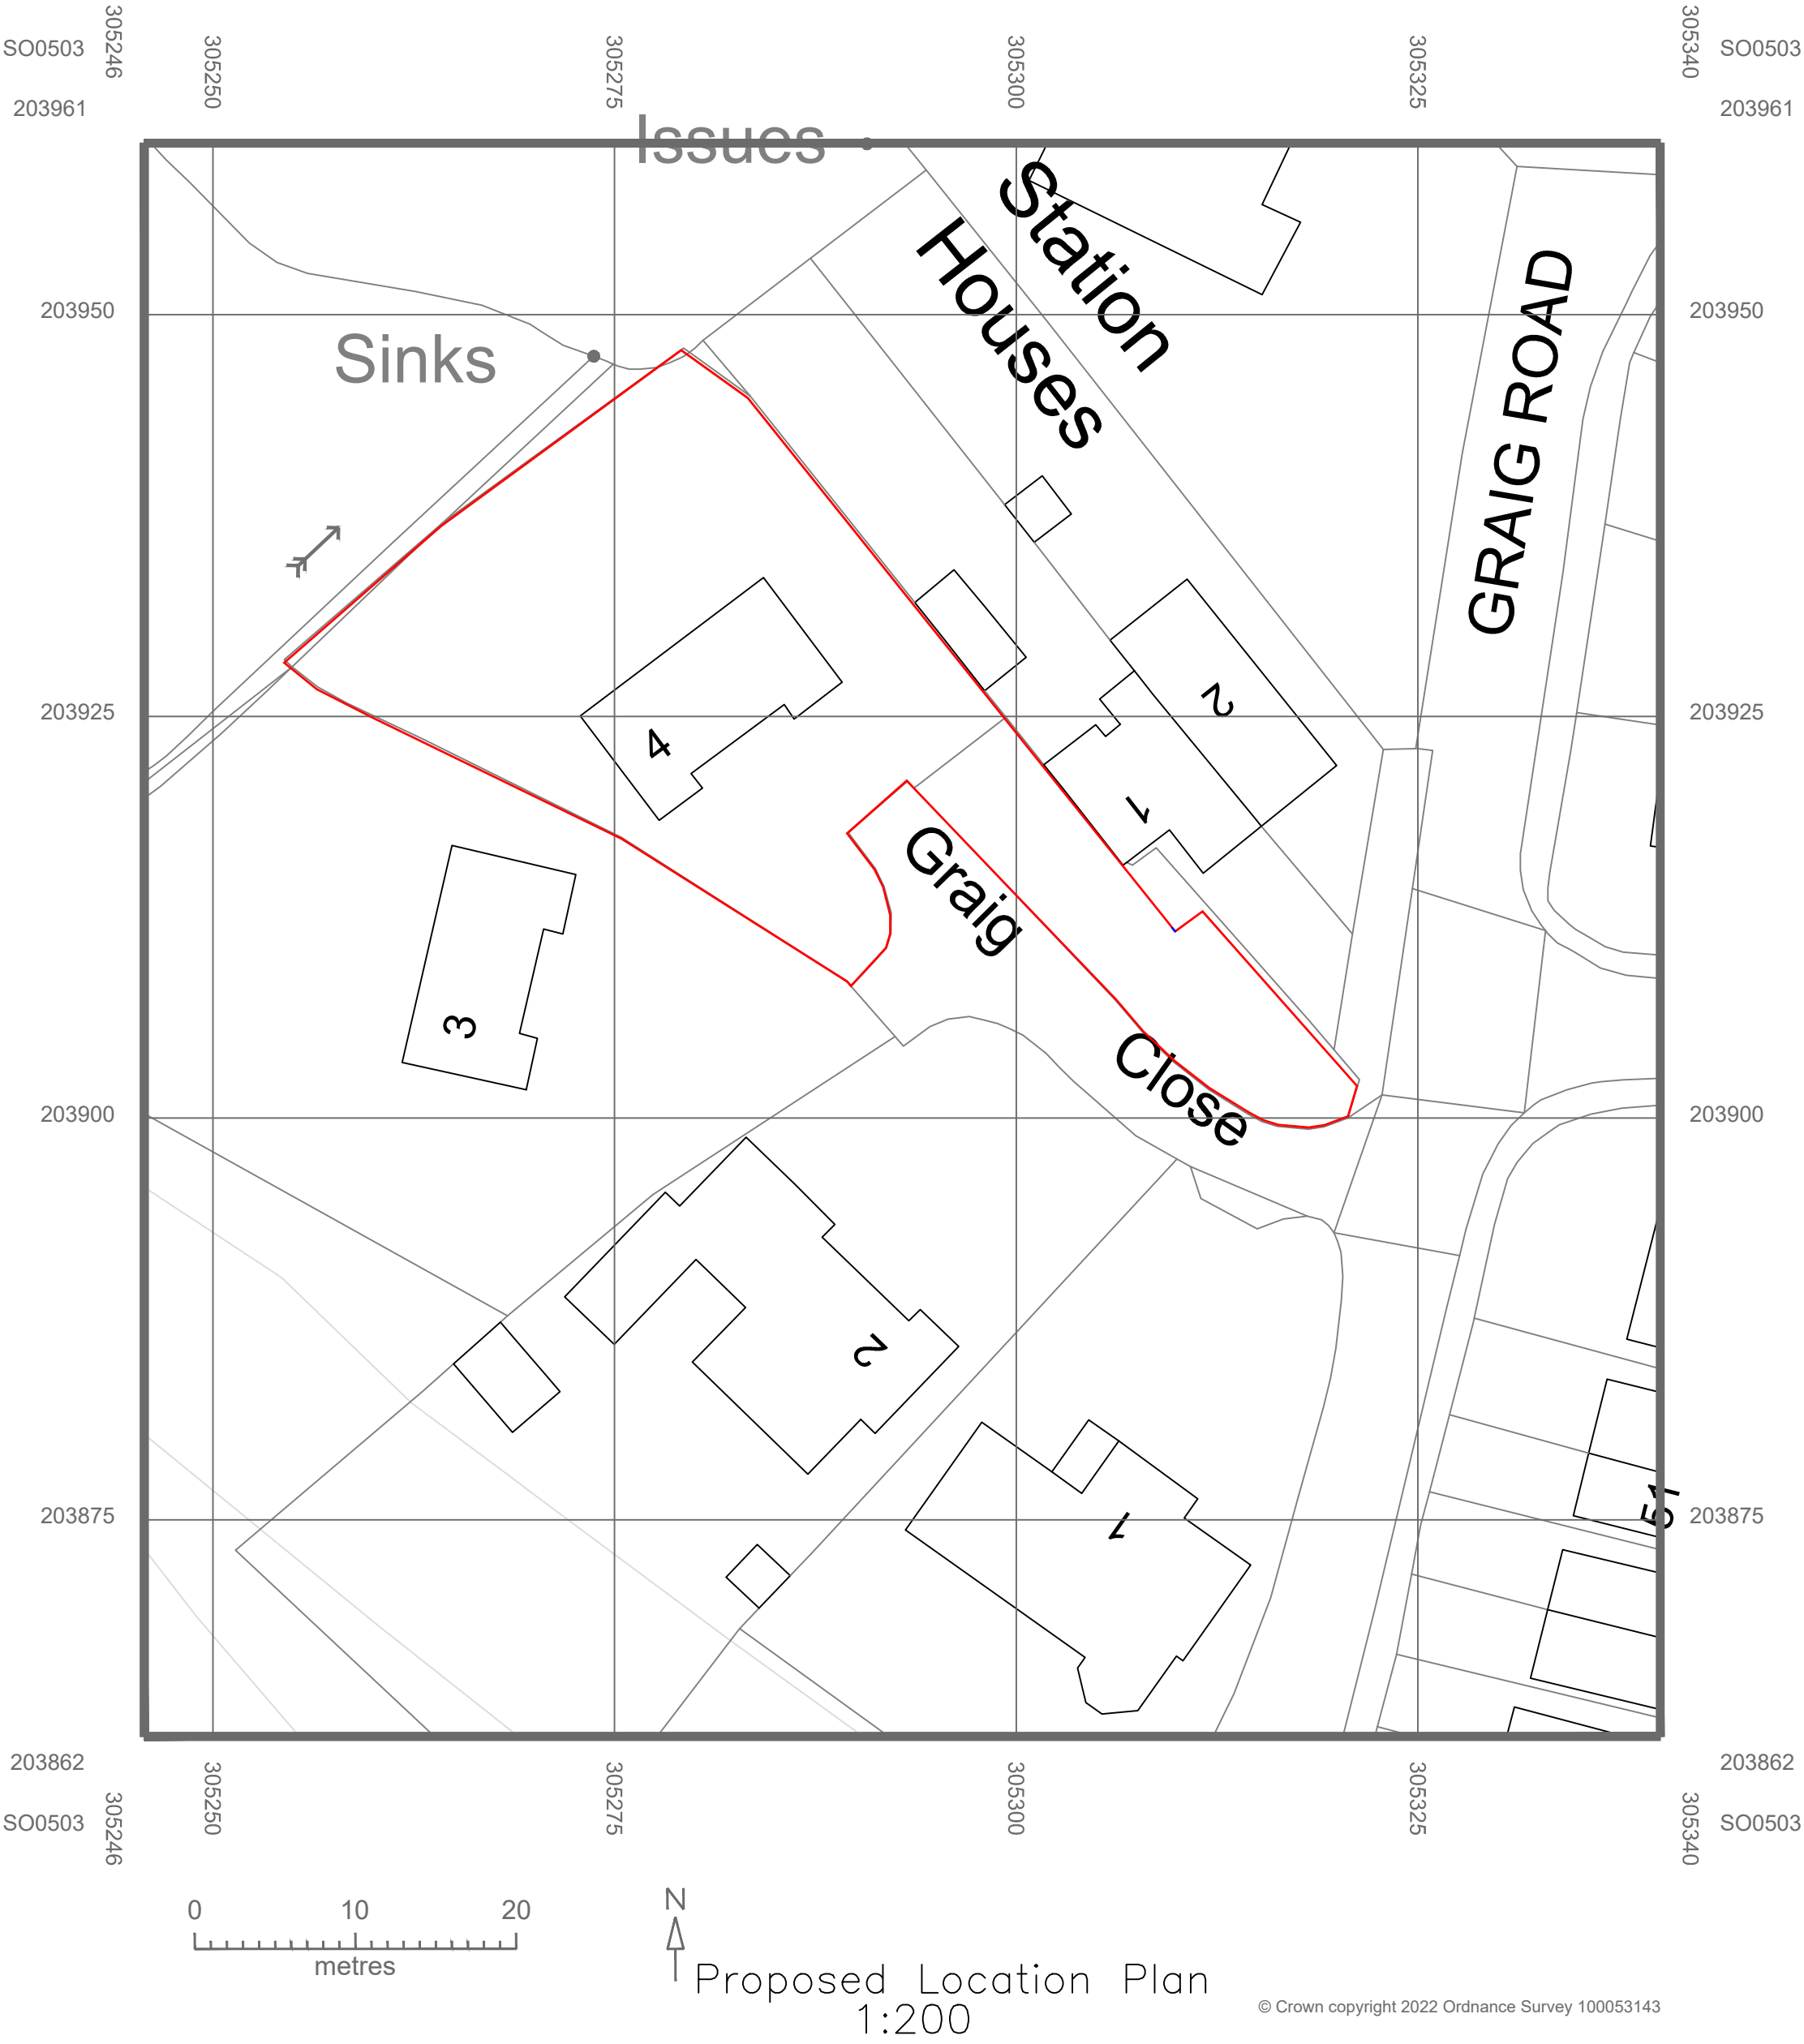

Utopia Design
Architectural Services

Building Planning Application Support
Paul Thomas: BSc (Hons)
Tel: 01685 559230. Mob: 07908 725065

Issued Only for Purpose Indicated

Drawing Status: FOR PRE-APP PLANNING PURPOSES ONLY

Address

4, Graig Close
Abercanaid
Merthyr Tydfil
CF48 1RA

Project

Proposed Raised Decking
with Garden Shed

Drawn by	Paper	Date
PT	A2	NOV 23

Title	Scale
Existing & Proposed Sections & Location Plan	1:100 1:200

Dwg No
GRAIG 4 DECK 02