


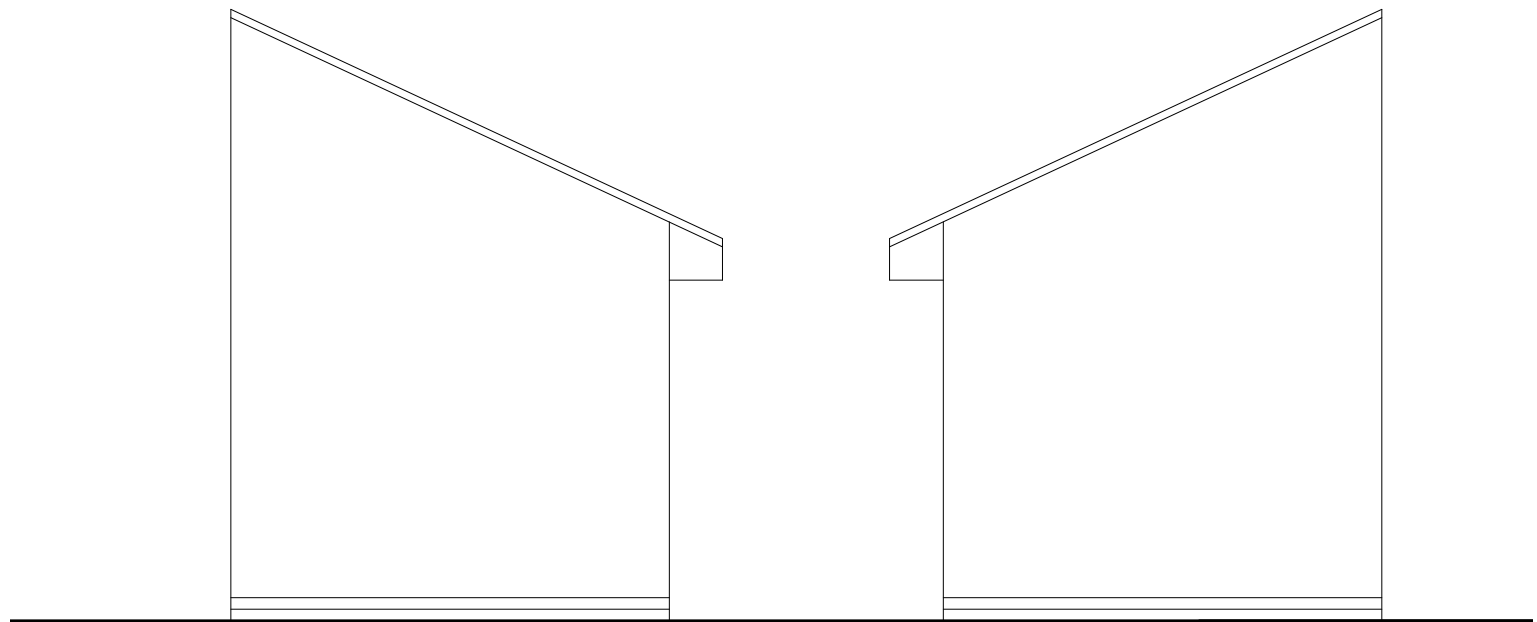

SIDE ELEVATION

SIDE ELEVATION

MATERIAL:


ROOF
ARTIFCAL SLATE TO MATCH HOUSES

WALLS
RENDERED TO MATCH HOUSES


DOORS AND WINDOWS
UPVC TO MATCH HOUSES

Proposed new dwellings and Granny annex at Park Place,
Troedyrhiw New drying room pland and elevations 1:50


For Mr and Mrs Birch

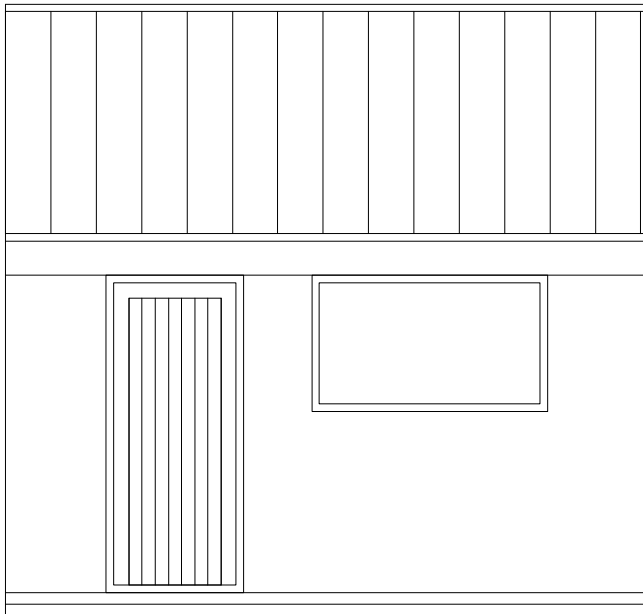


FRONT ELEVATION

 

REAR ELEVATION

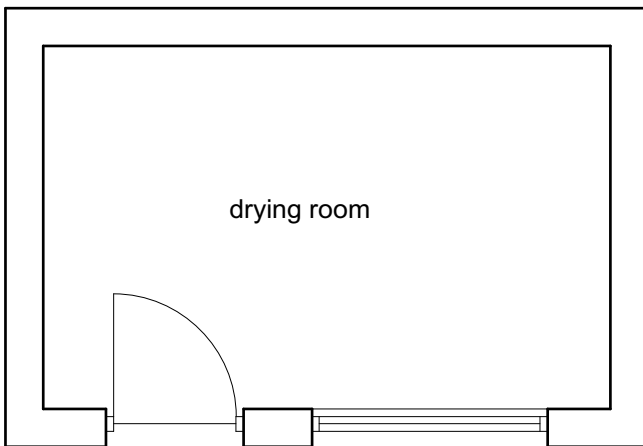

PLANS

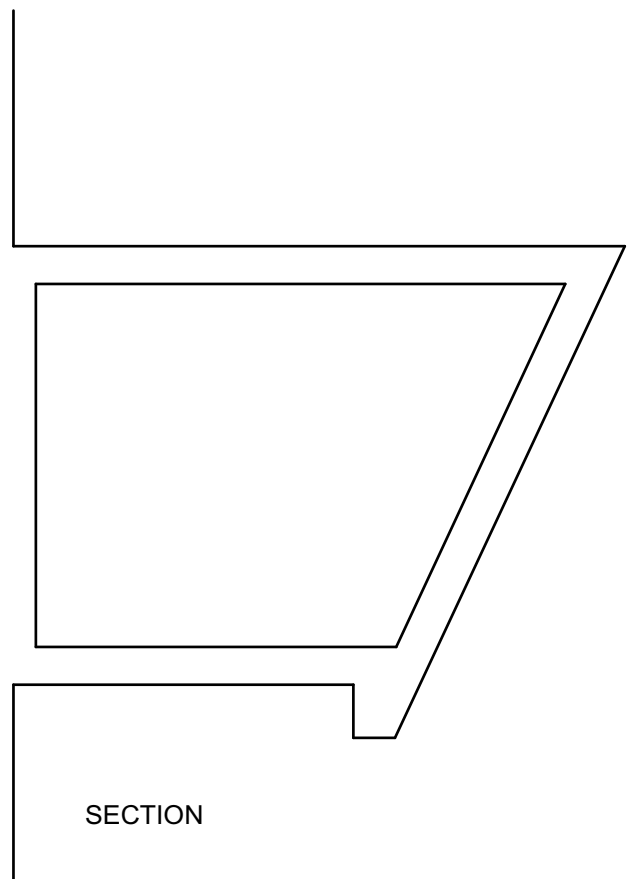

SECTION

Proposed new dwellings and Granny annex at Park Place,
Troedyrhiw New drying room pland and elevations 1:50

For Mr and Mrs Birch