





NORTH

SCALE (main image)



Detail scale 1:12500 when whole drawing printed at A4

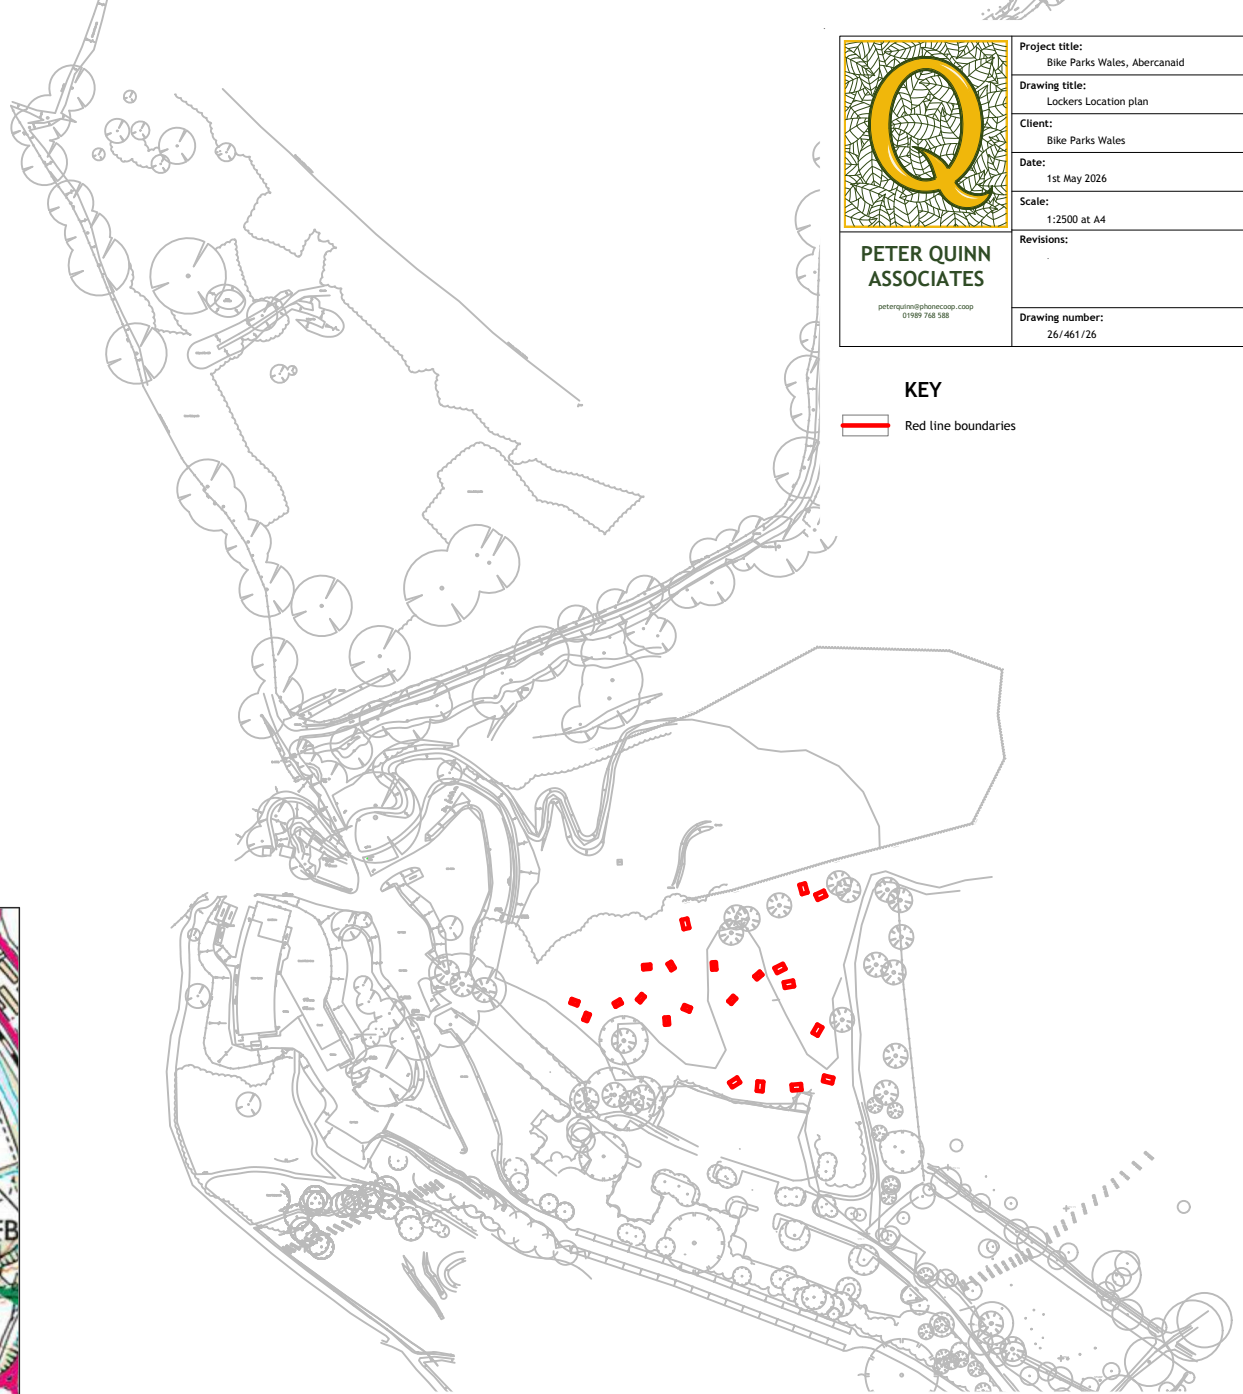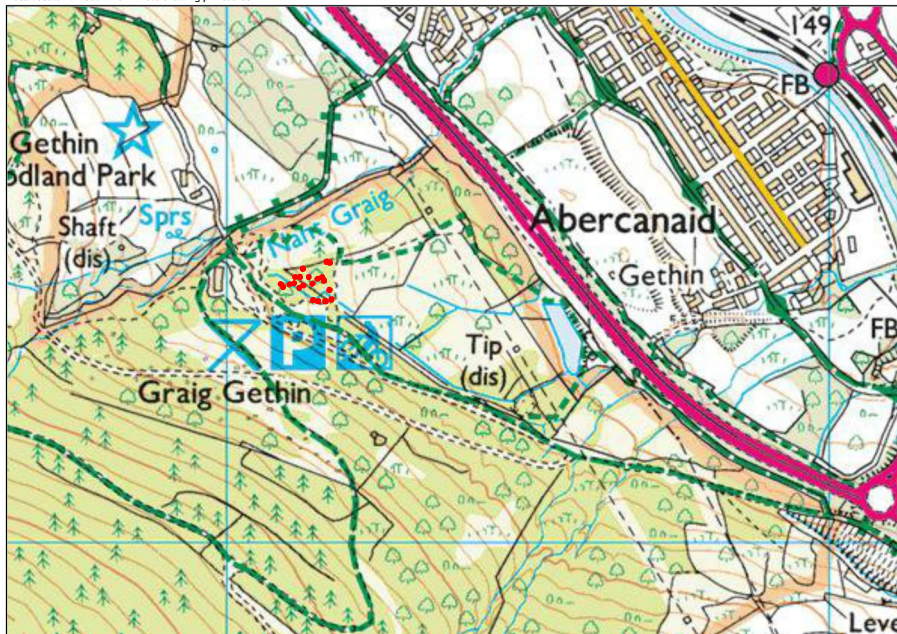

 PETER QUINN ASSOCIATES peterquinn@phnecorp.coop 01989 758 588	Project title: Bike Parks Wales, Abercanaid
	Drawing title: Lockers Location plan
	Client: Bike Parks Wales
	Date: 1st May 2026
	Scale: 1:2500 at A4
	Revisions:
	Drawing number: 26/461/26

KEY

 Red line boundaries

LOCATION PLAN