



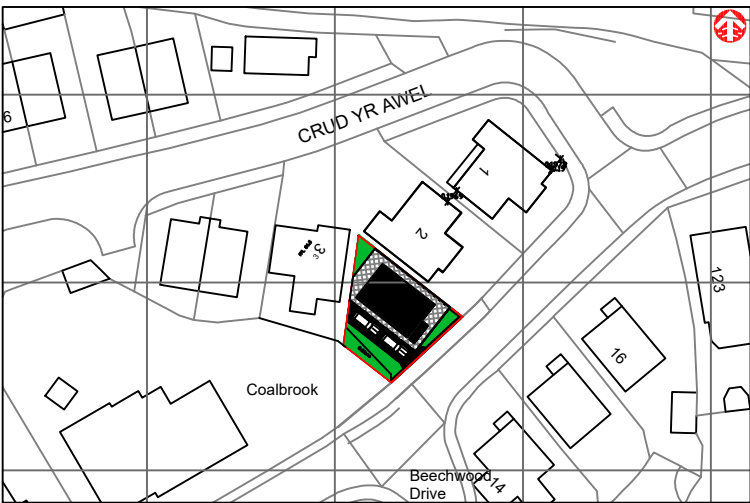


Proposed Block Plan
1:1000

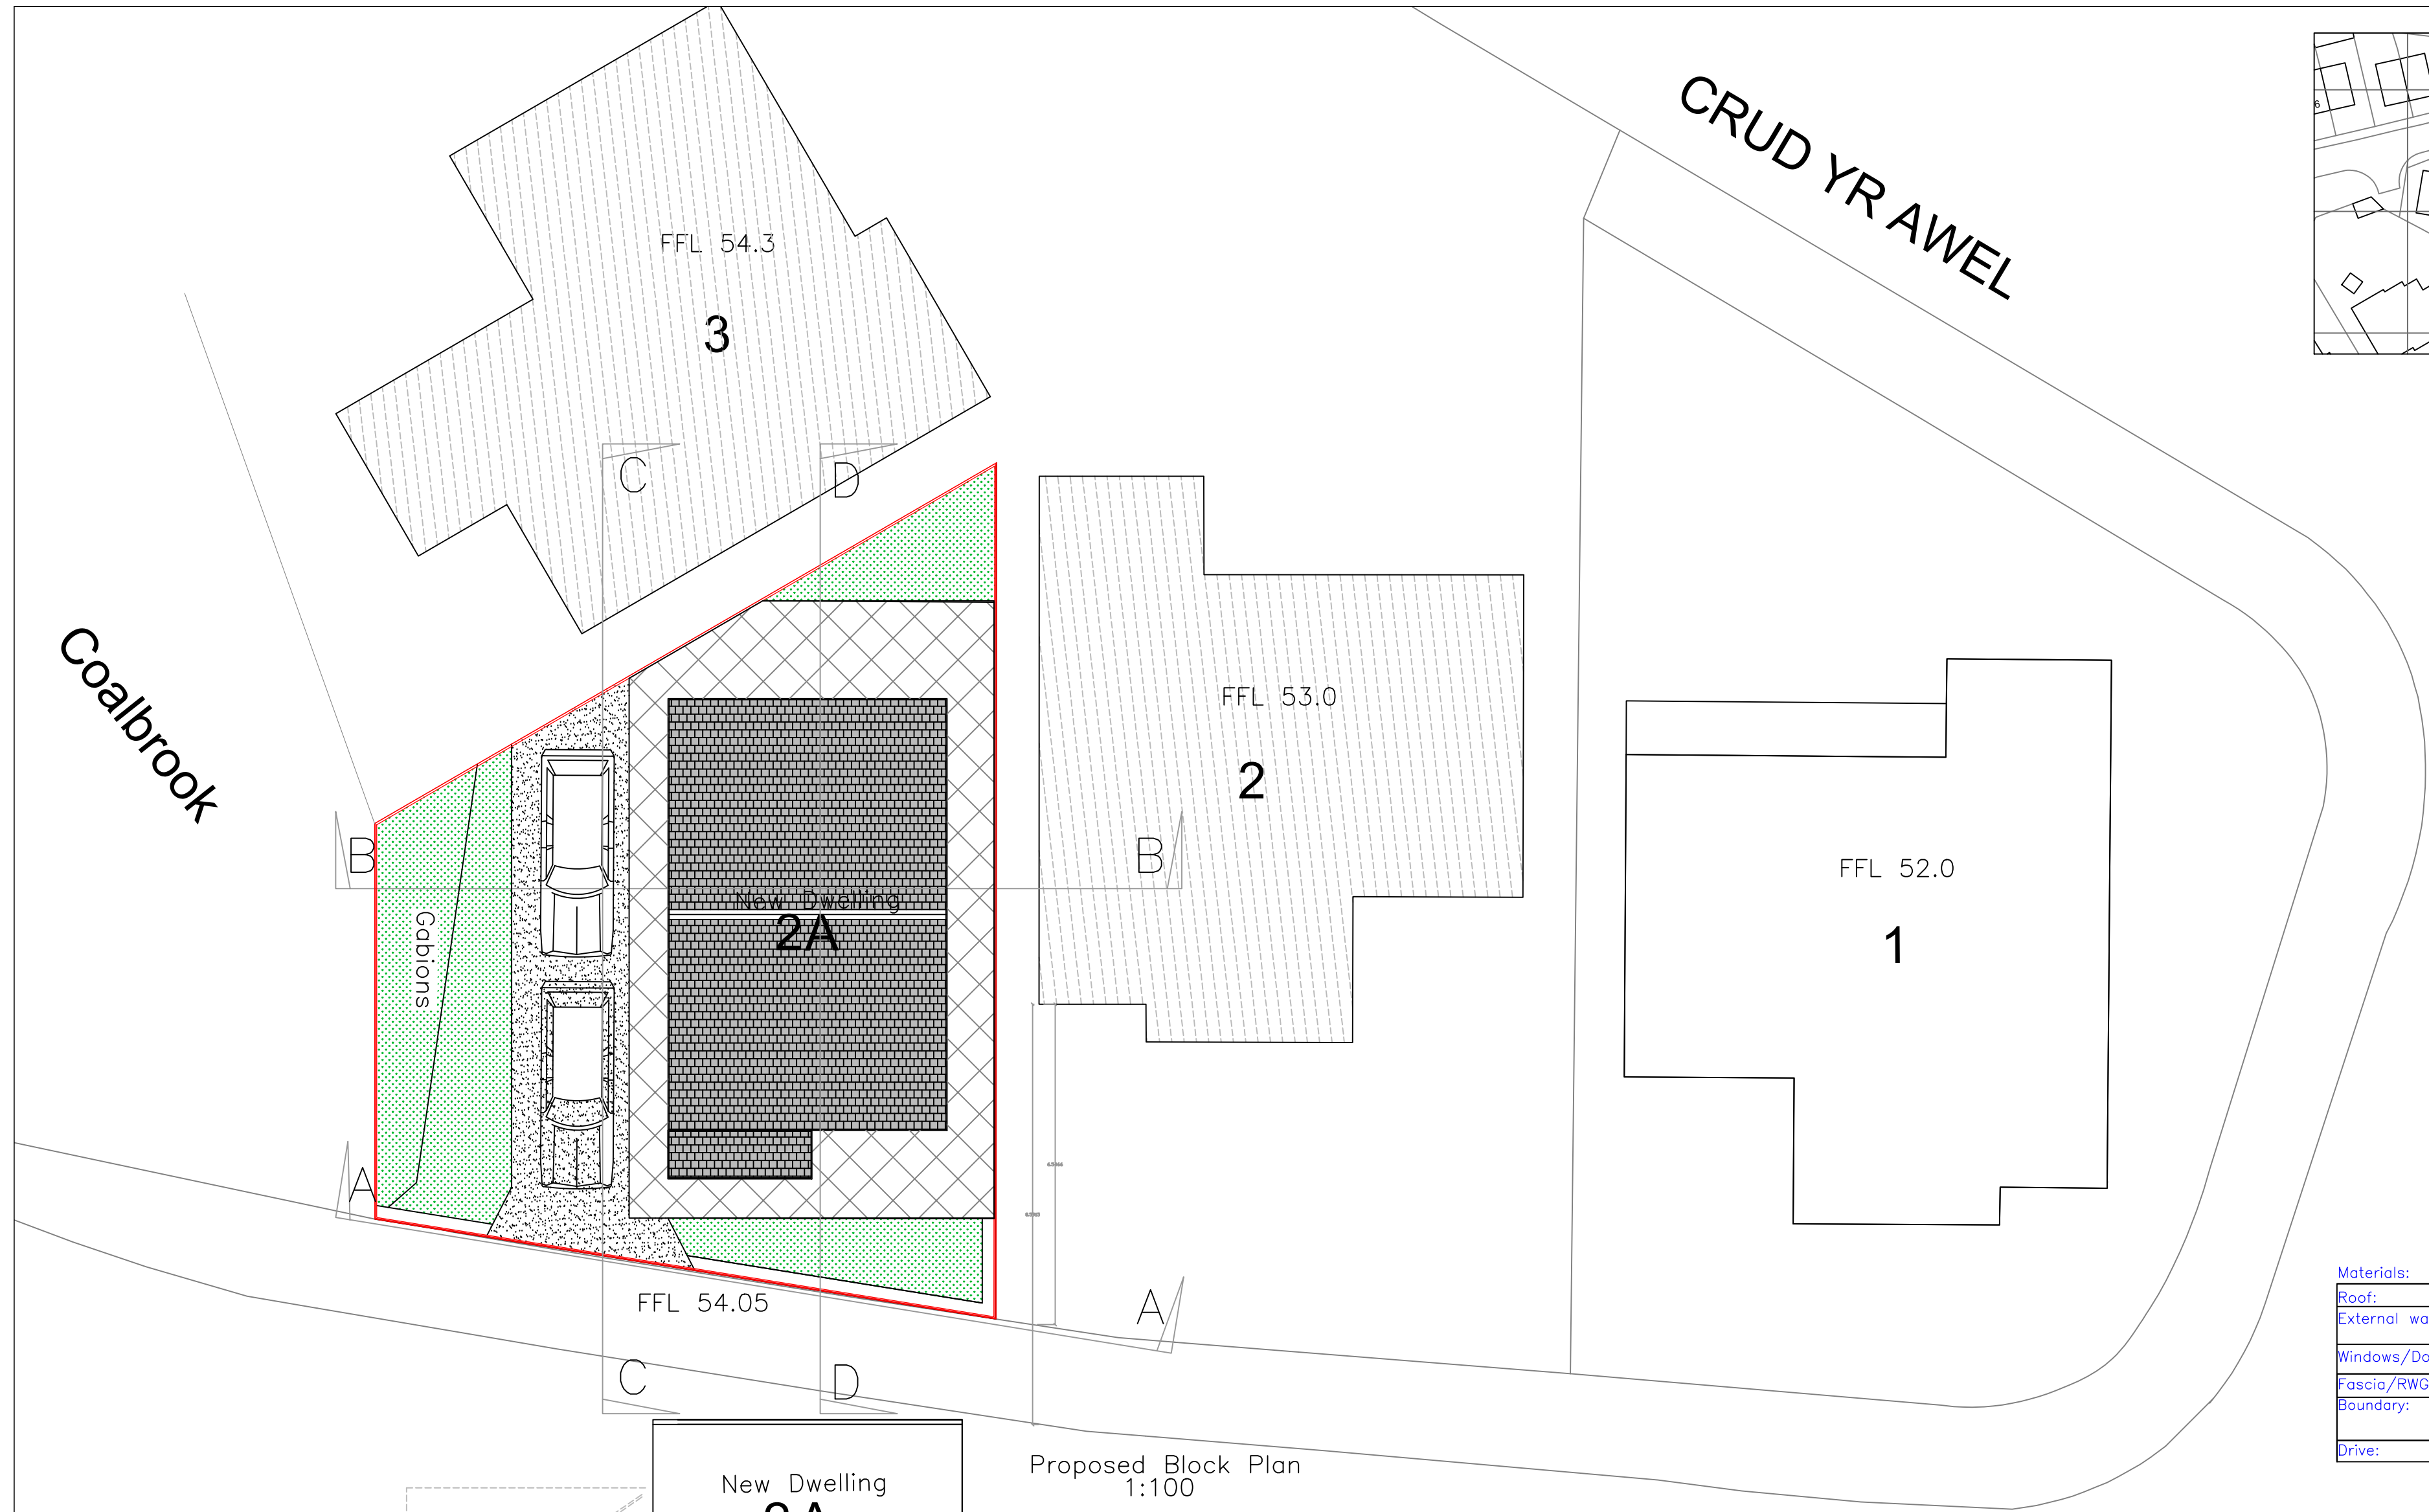

N.B.
All dimensions are
between structural components

Notice needs to be served regarding
THE PARTY WALL ACT i.e.
Excavation of adjacent foundations

Materials:	
Roof:	Slate substitute matching existing
External walls:	Fined down silk wall render in cream colour matching existing
Windows/Doors:	White uPVC matching existing
Fascia/RWG's:	White uPVC matching existing
Boundary:	Face brick Staffordshire Blue matching Staffordshire Blue matching existing with close boarded timber fence
Drive:	Charcoal Apex pavements

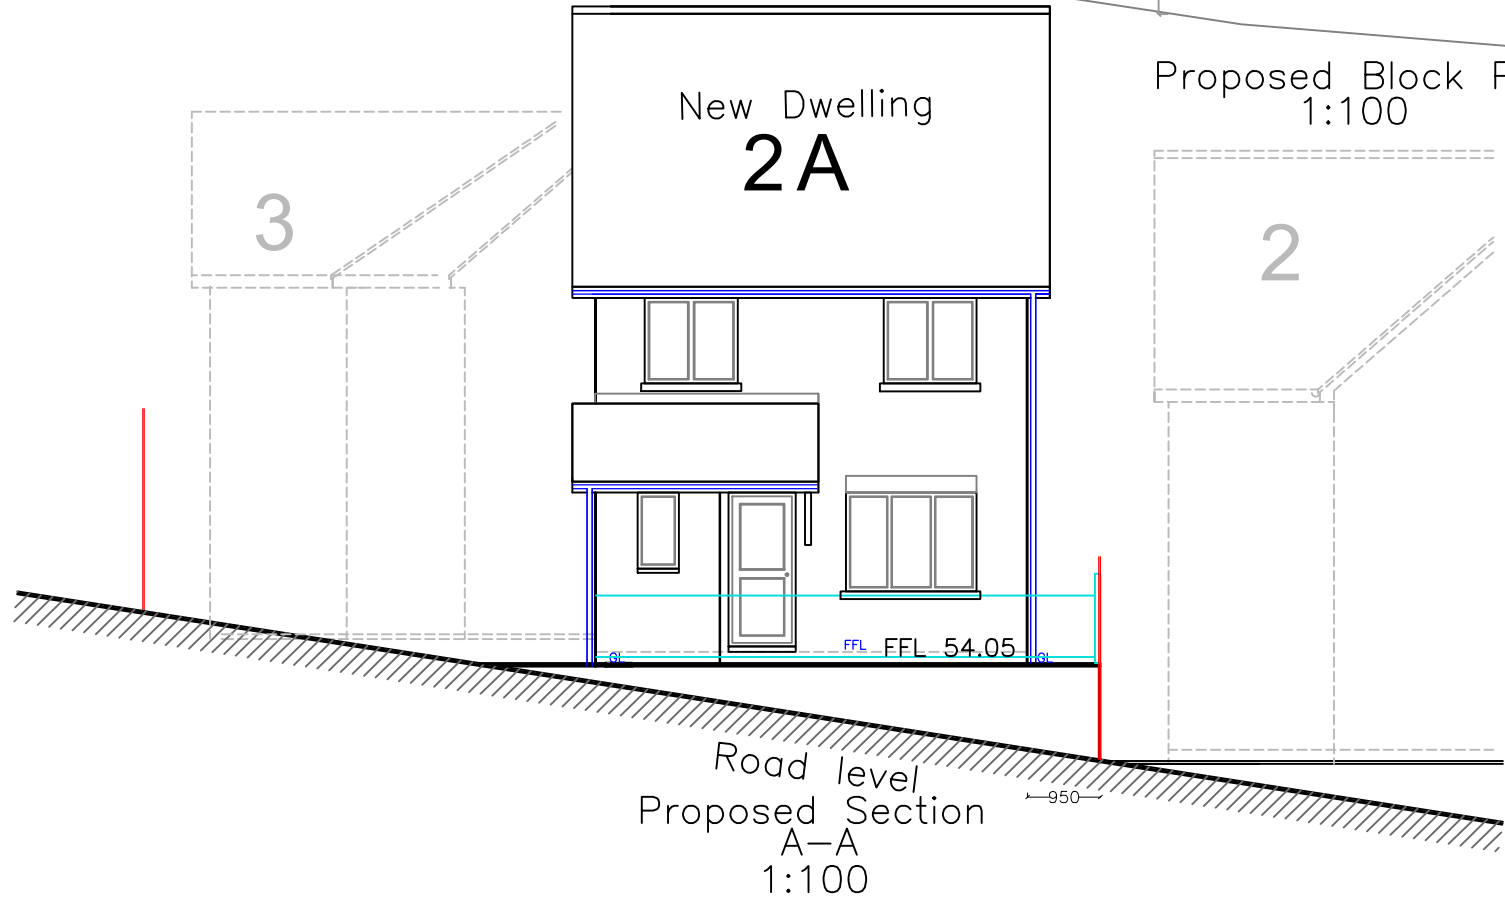

Proposed Block Plan
1:100



Utopia Design
Architectural Services

Building Planning Application Support
Paul Thomas: BSc (Hons)
Tel: 01685 559230. Mob: 07908 725065

Issued Only for Purpose Indicated

Drawing Status: FOR PLANNING PURPOSES ONLY

Address: New Plot
Crud Yr Awel
Heogerrig
Merthyr Tydfil
CF48 1SA

Project: Proposed New
3 Bedroom Dwelling

Drawn by	Date	Paper
PT	OCT 23	A2
Title	Scale	
		1:100 1:1000
		Drwg No
Proposed Block Plan & Elevation		Crud Yr Awel 2A 02