


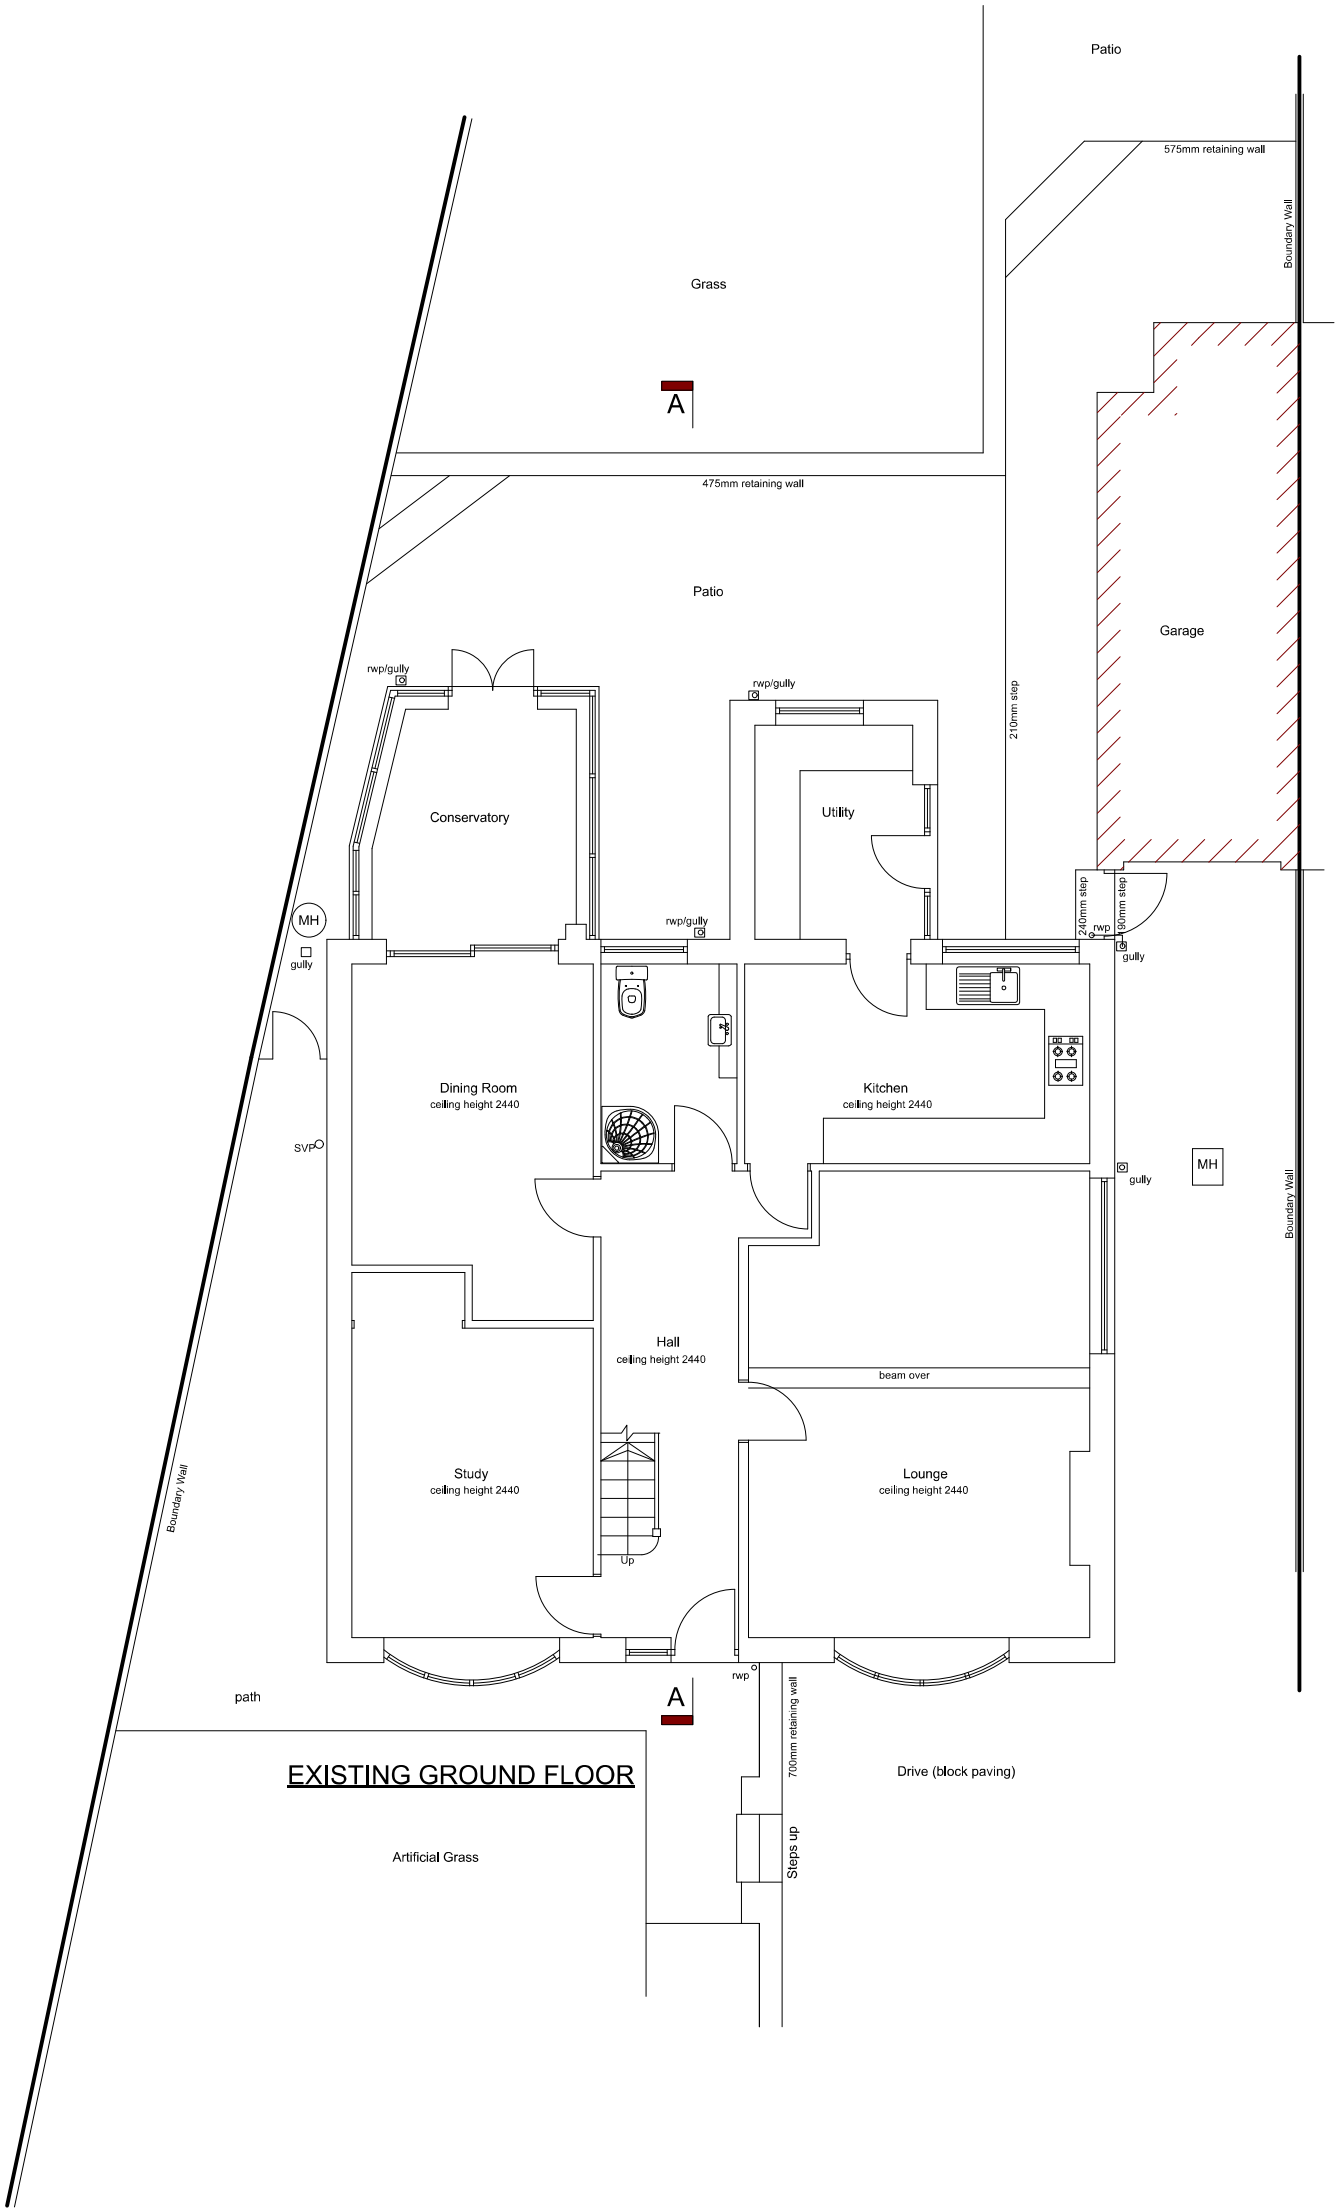

812.002	existing ground floor plan		
planning	1:50@A1	JUL 23	AJ
George + Co Crownford House, Swan Street, Merthyr Tydfil, Mid Glamorgan, Wales, CF47 8EU TEL 07830328652 hello@georgeandco.studio			
DO NOT SCALE THIS DRAWING		©George and Co.	

 George and Co.

Awelfryn,
Cefn Coed
Merthyr Tydfil
CF48 2NT