



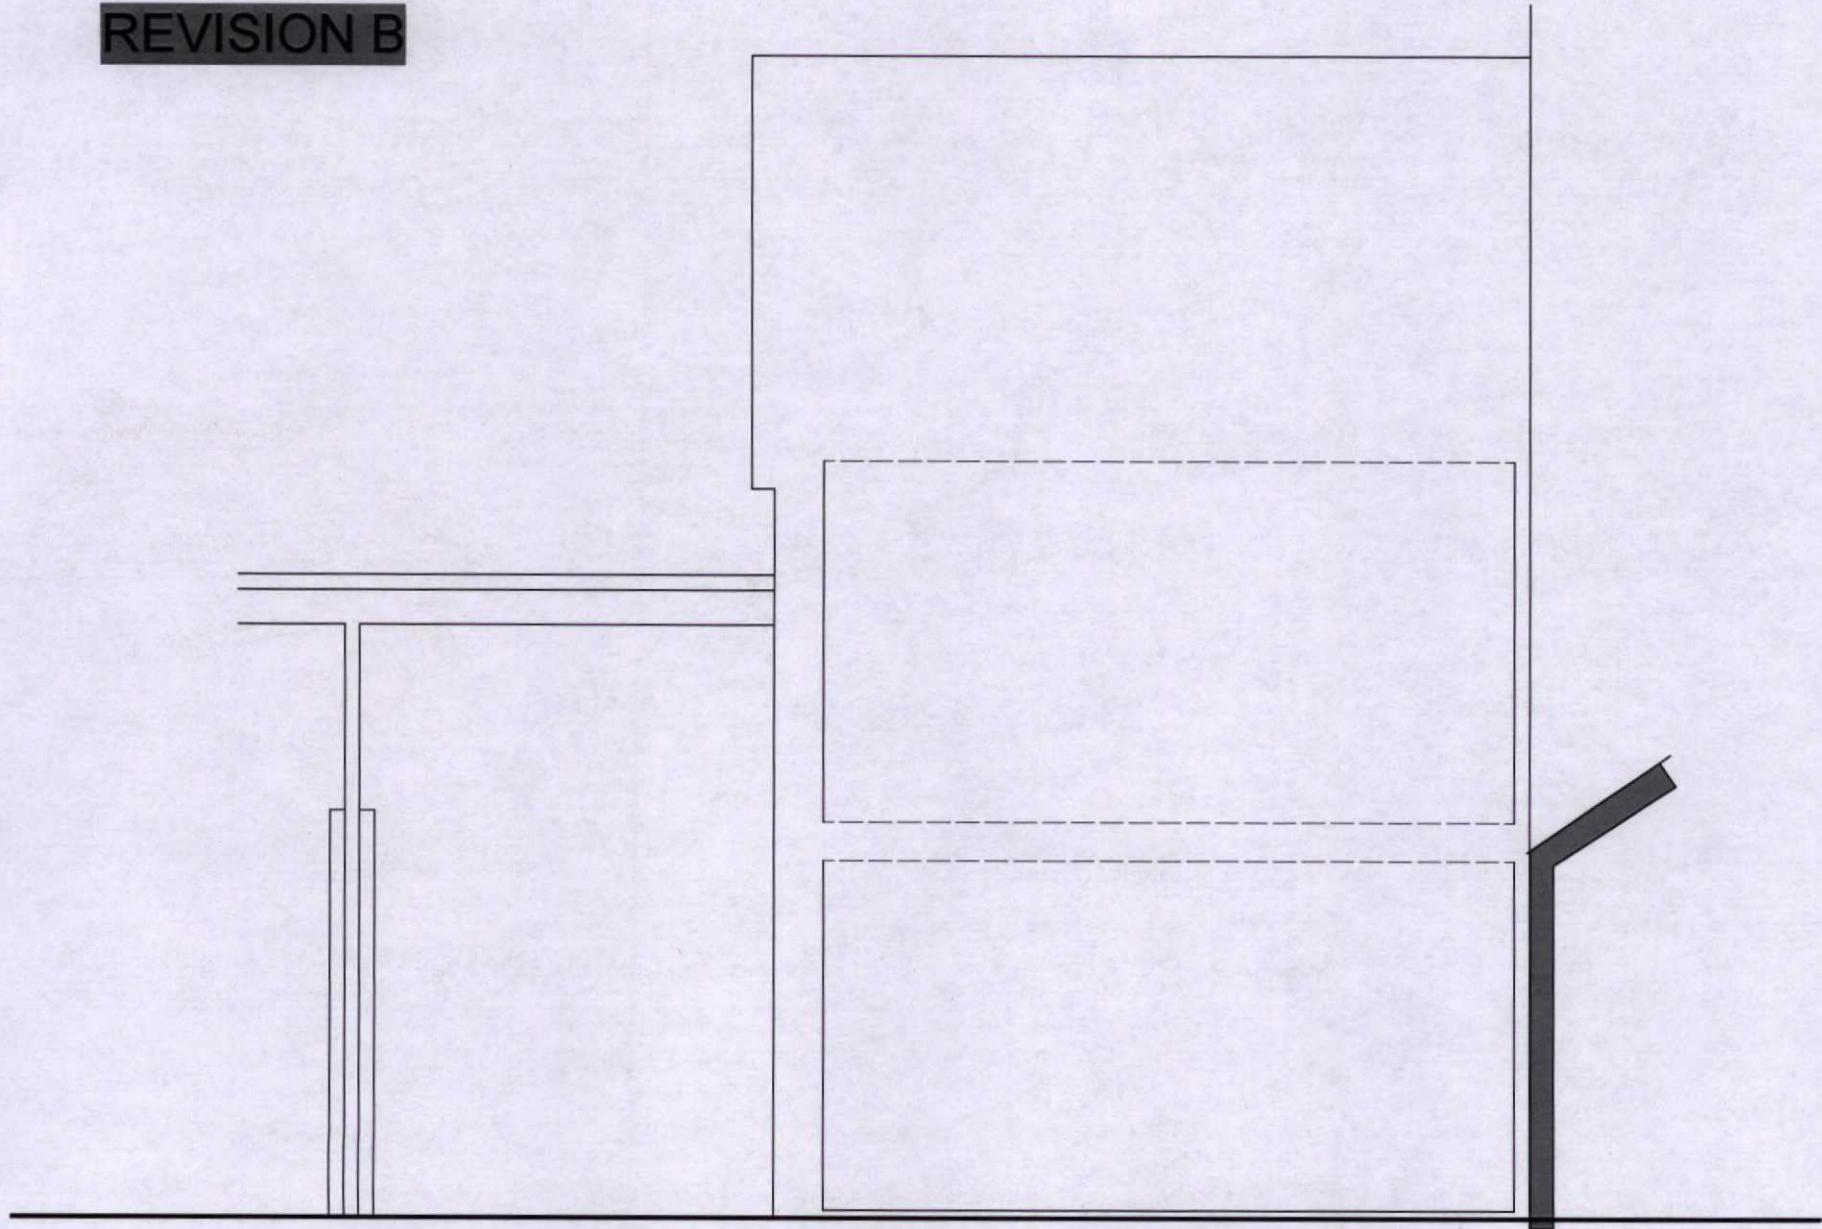

EXISTING PARTY WALL SECTION

210 193

MTCBC
AMENDED PLANS
27 JUL 2021
RECEIVED

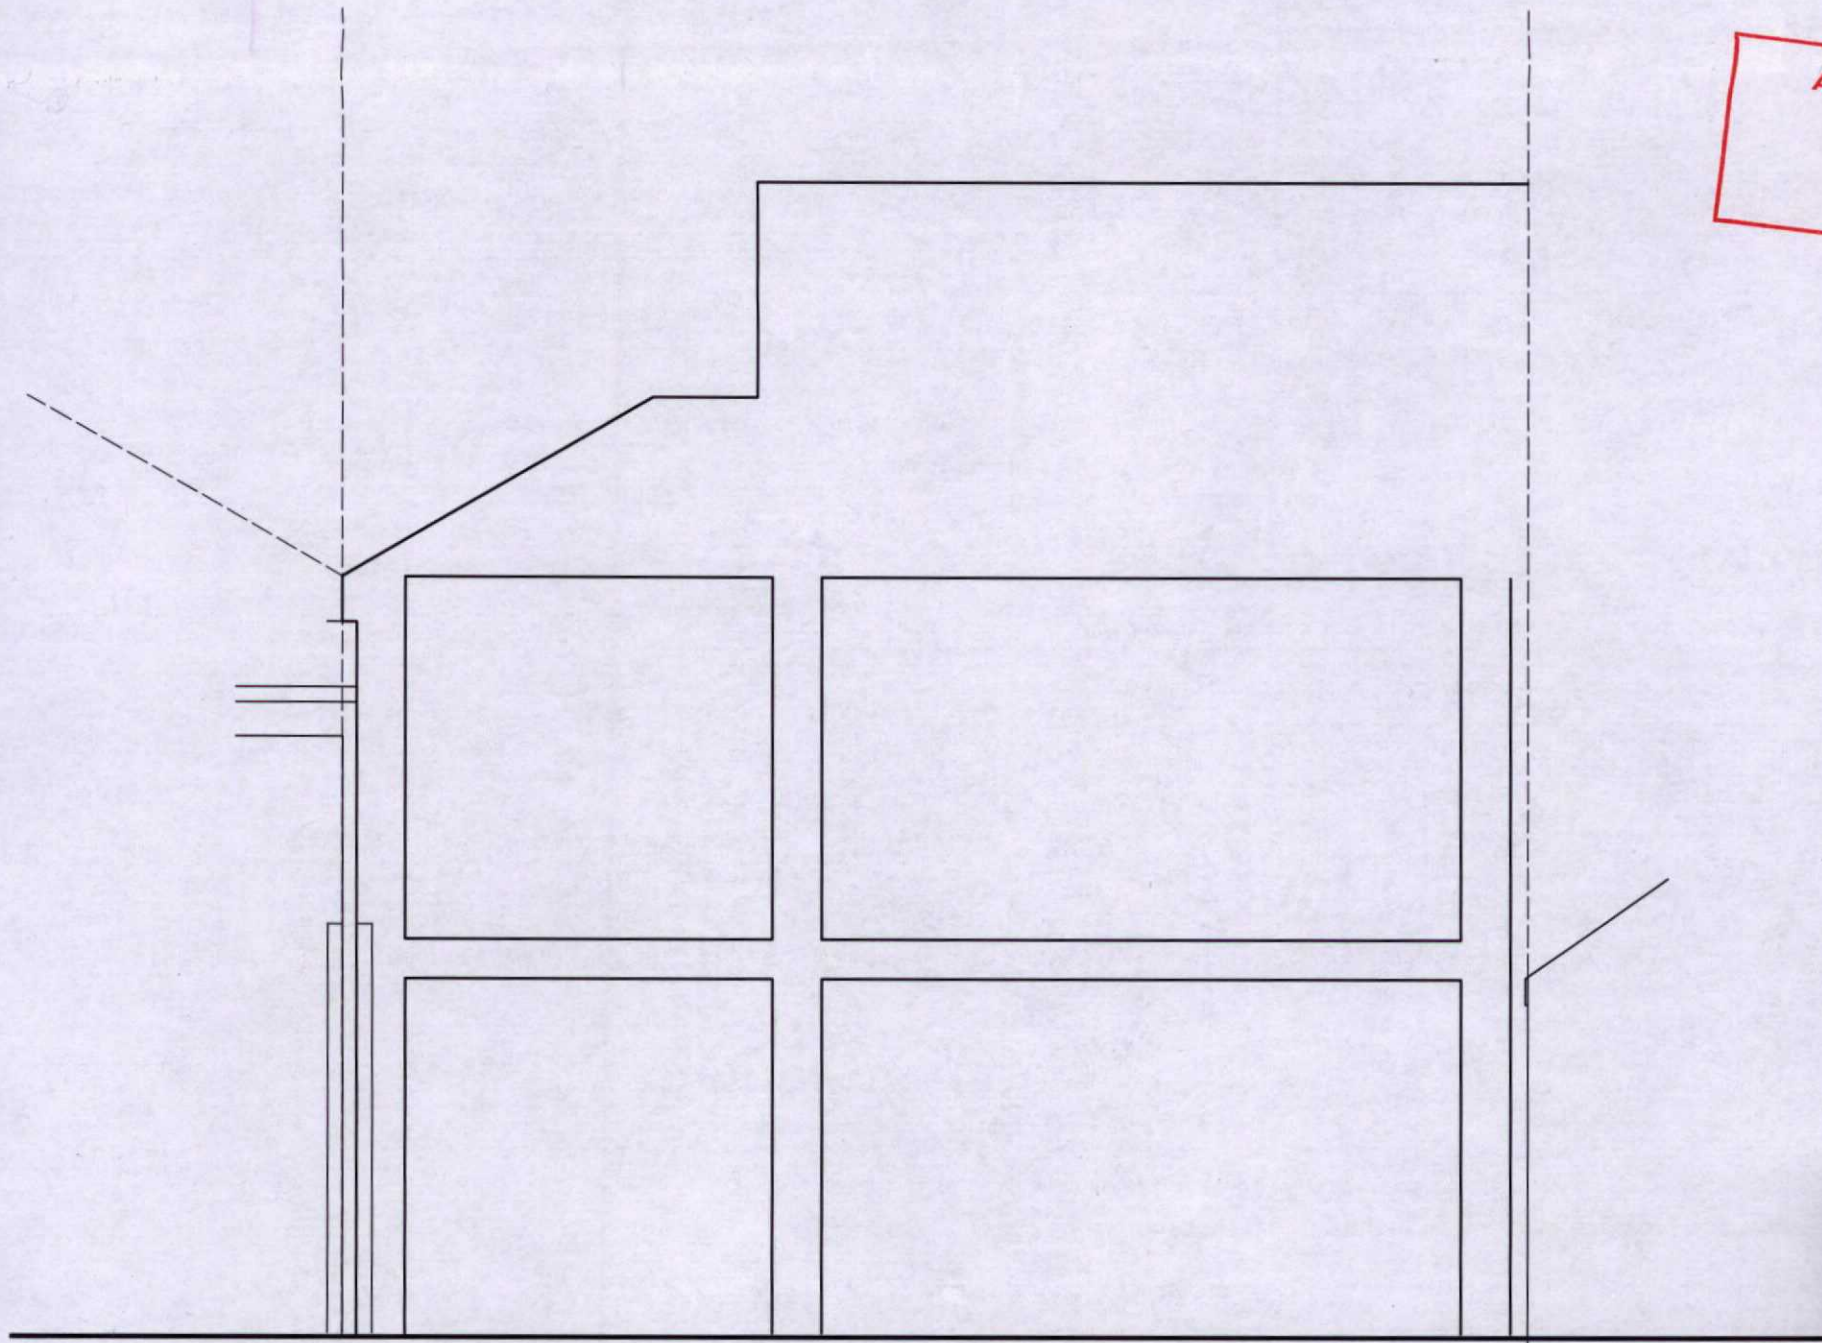

PROPOSED PARTY WALL SECTION

763.012	Party wall	CG
sketch	1:50@A3	May 21
1st Floor	Woodlark Studios 82 High St	
Merthyr Tydfil	CF37 8DE	
07830328552	hello@georgeandco.studio	
www.georgeandco.studio		
DO NOT SCALE THIS DRAWING		
©George and Co.		

 George and Co.

32 Trevethick Gardens
Merthyr Tydfil
CF47 0RP