


MTCBC
AMENDED PLANS
27 JUL 2021
RECEIVED

210193

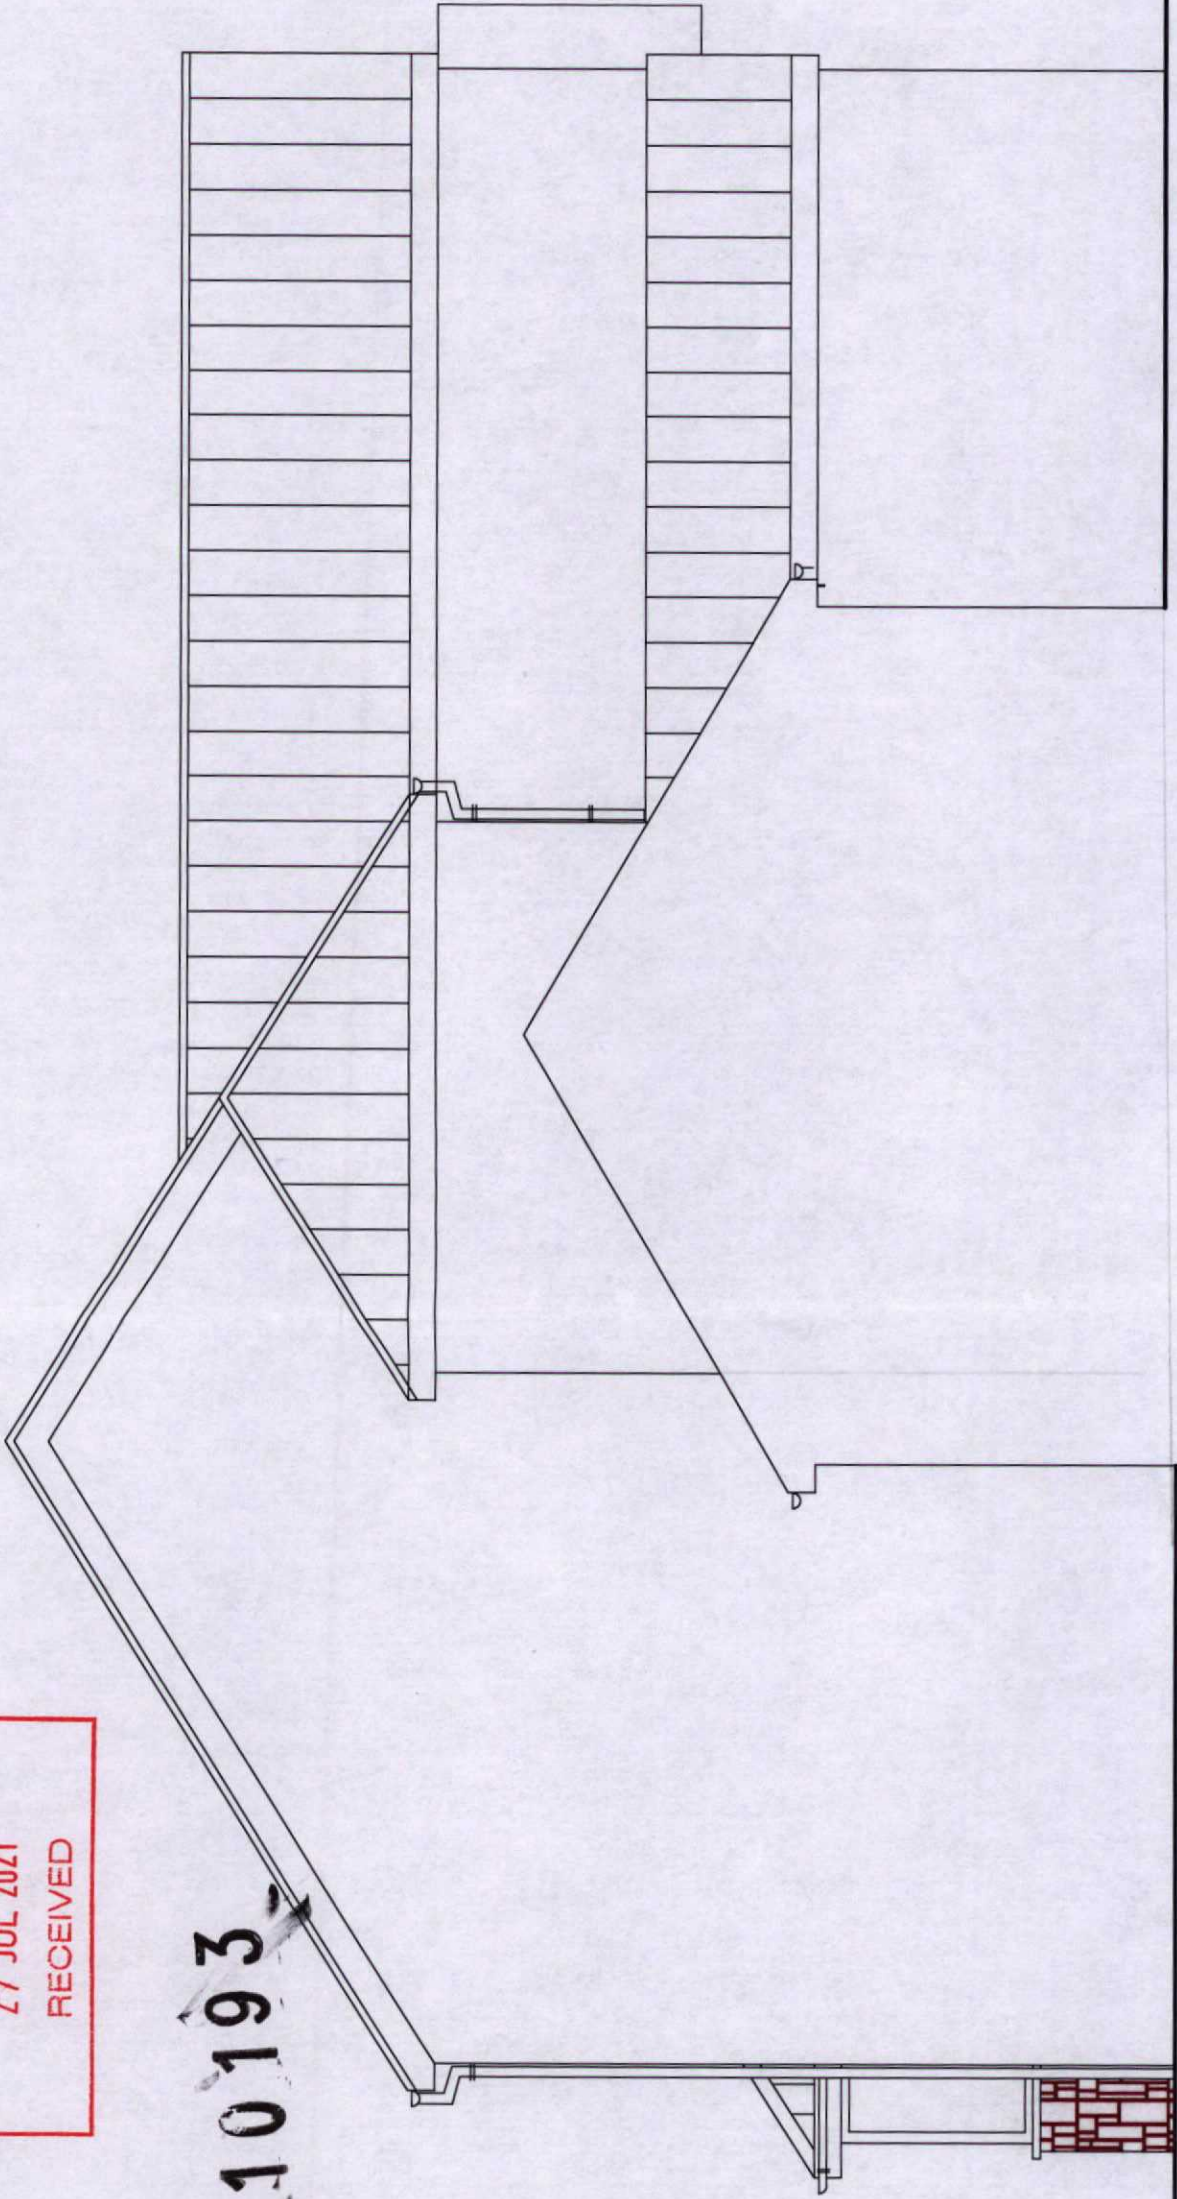

PROPOSED SIDE ELEVATION

MERTHYR TYDFIL
COUNTY BOROUGH COUNCIL
Town & Country Planning Act 1990
PERMISSION GRANTED SUBJECT TO CONDITIONS
13 SEP 2021
J. JONES
BA(Hons) BTP M.R.T.P.I
HEAD OF TOWN PLANNING

 George and Co.

32 Trevethick Gardens
Merthyr Tydfil
CF47 0RP

763.005		Proposed Elevation	
sketch	1:50@A3	May 21	CG
1st Floor Woodfired Studios 62 High St Merthyr Tydfil CF37 8DE 07830326652 hello@georgeandco.studio www.georgeandco.studio			
DO NOT SCALE THIS DRAWING		©George and Co.	