
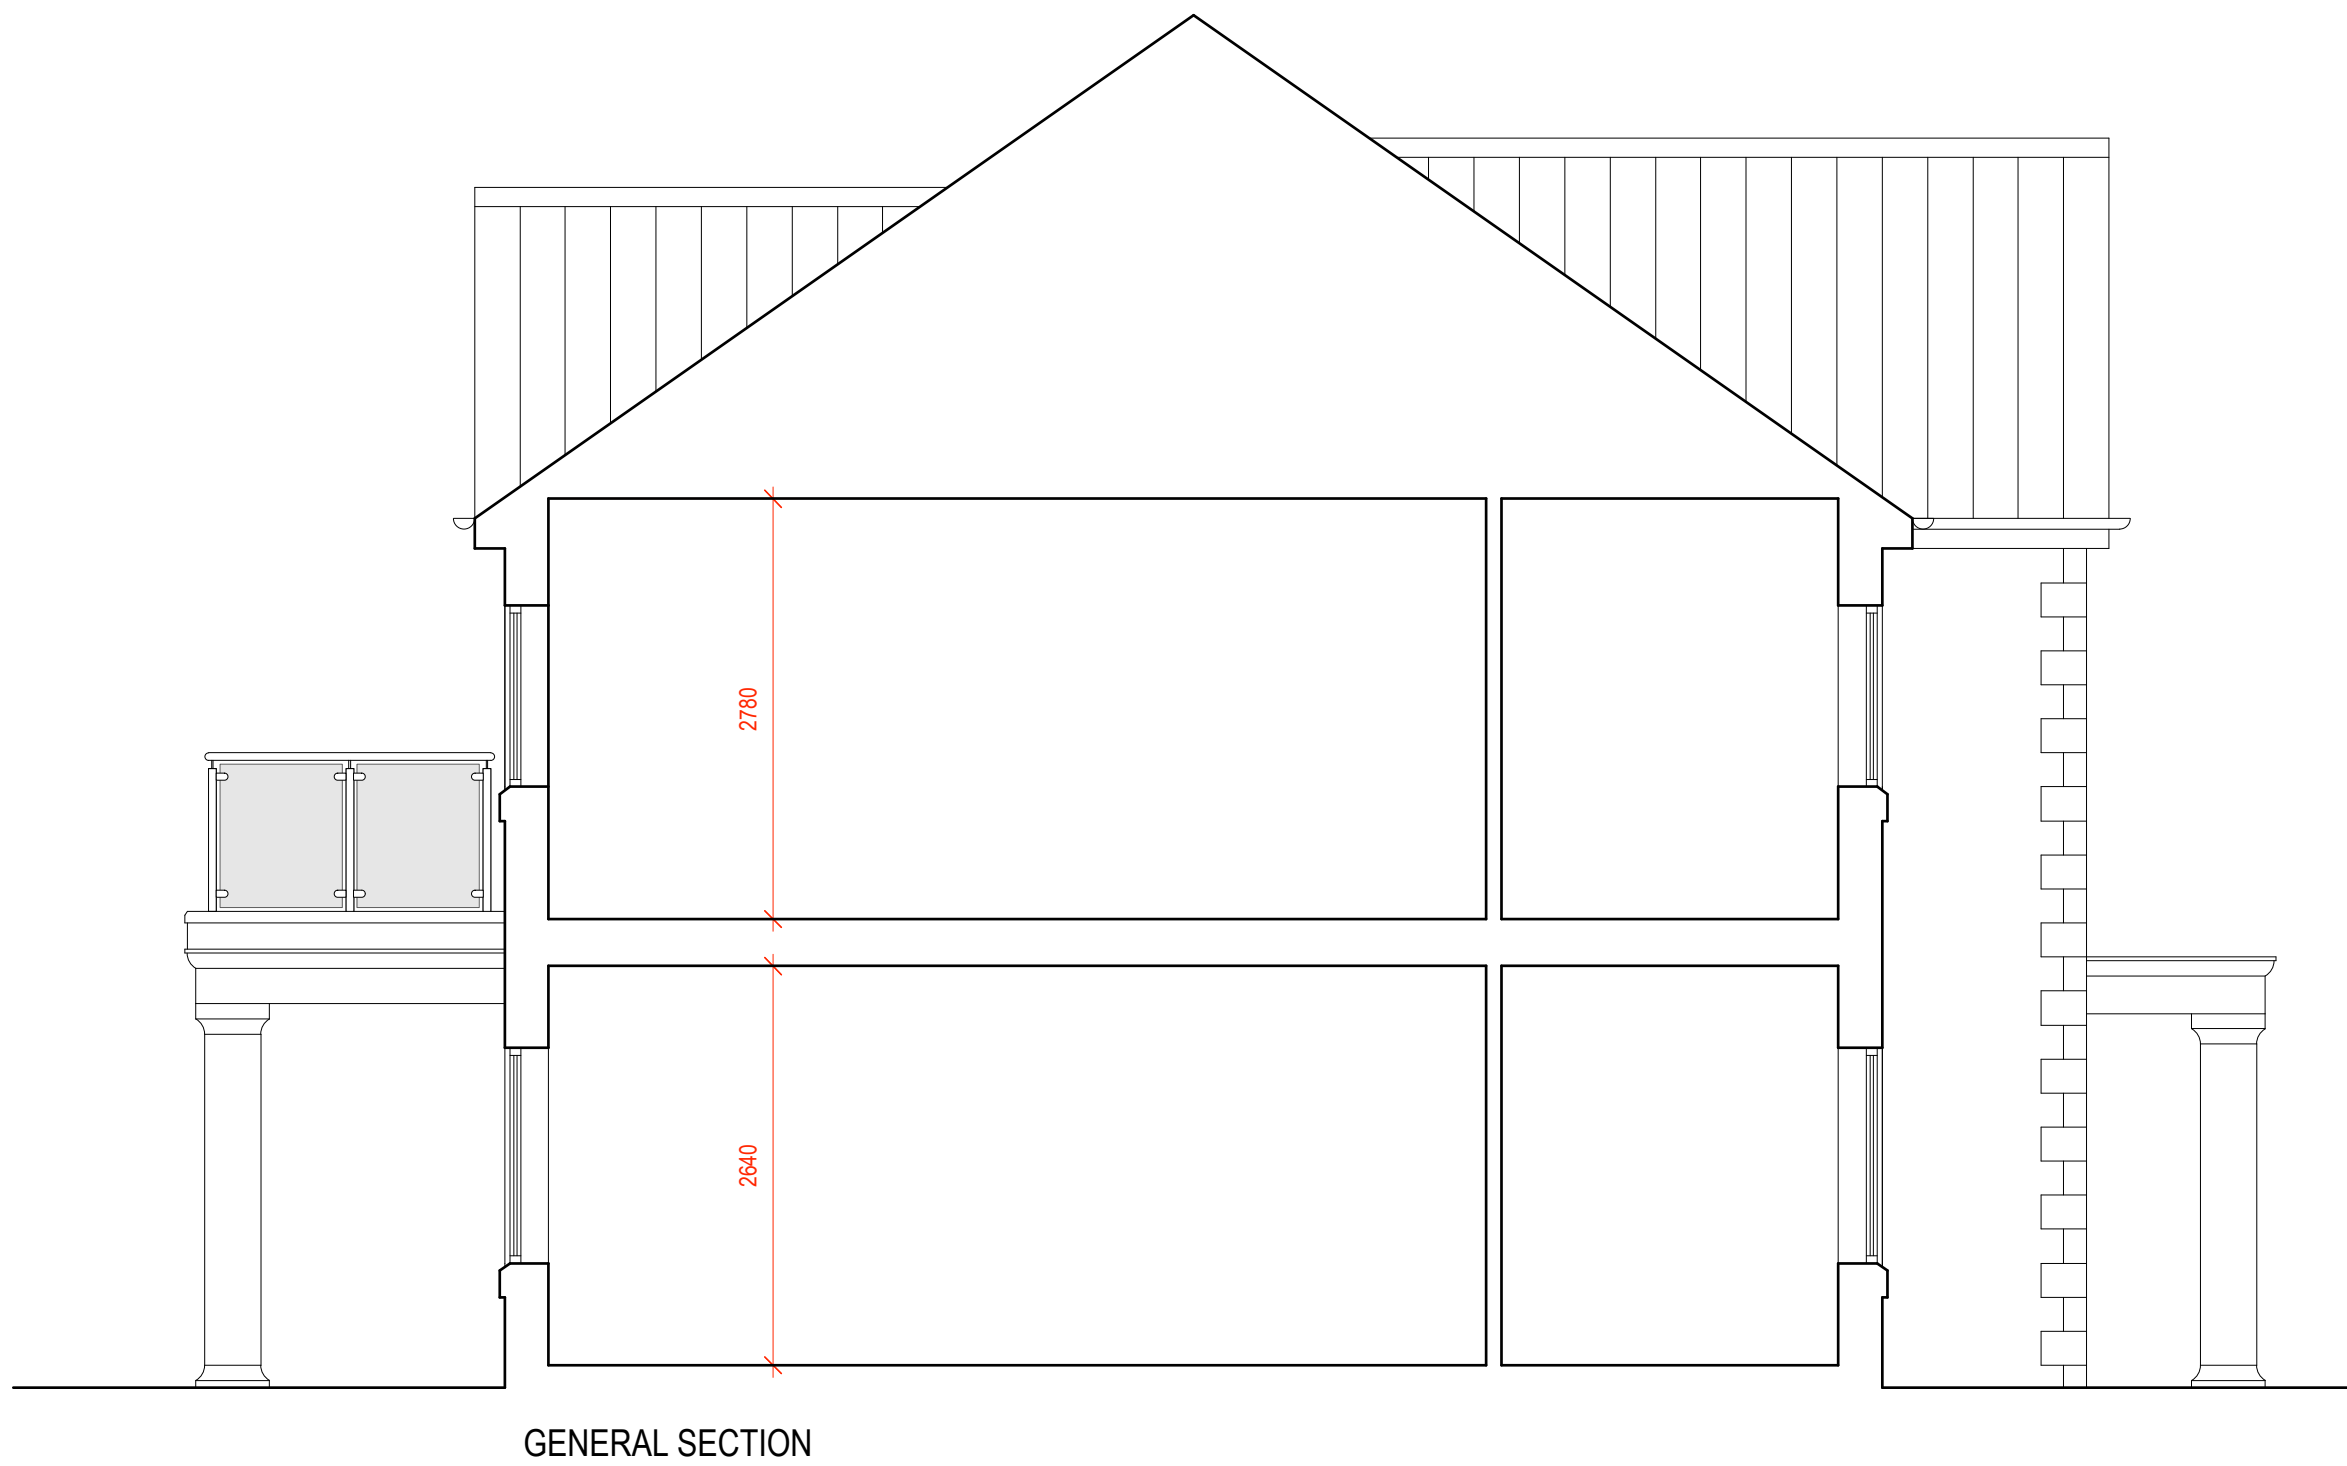
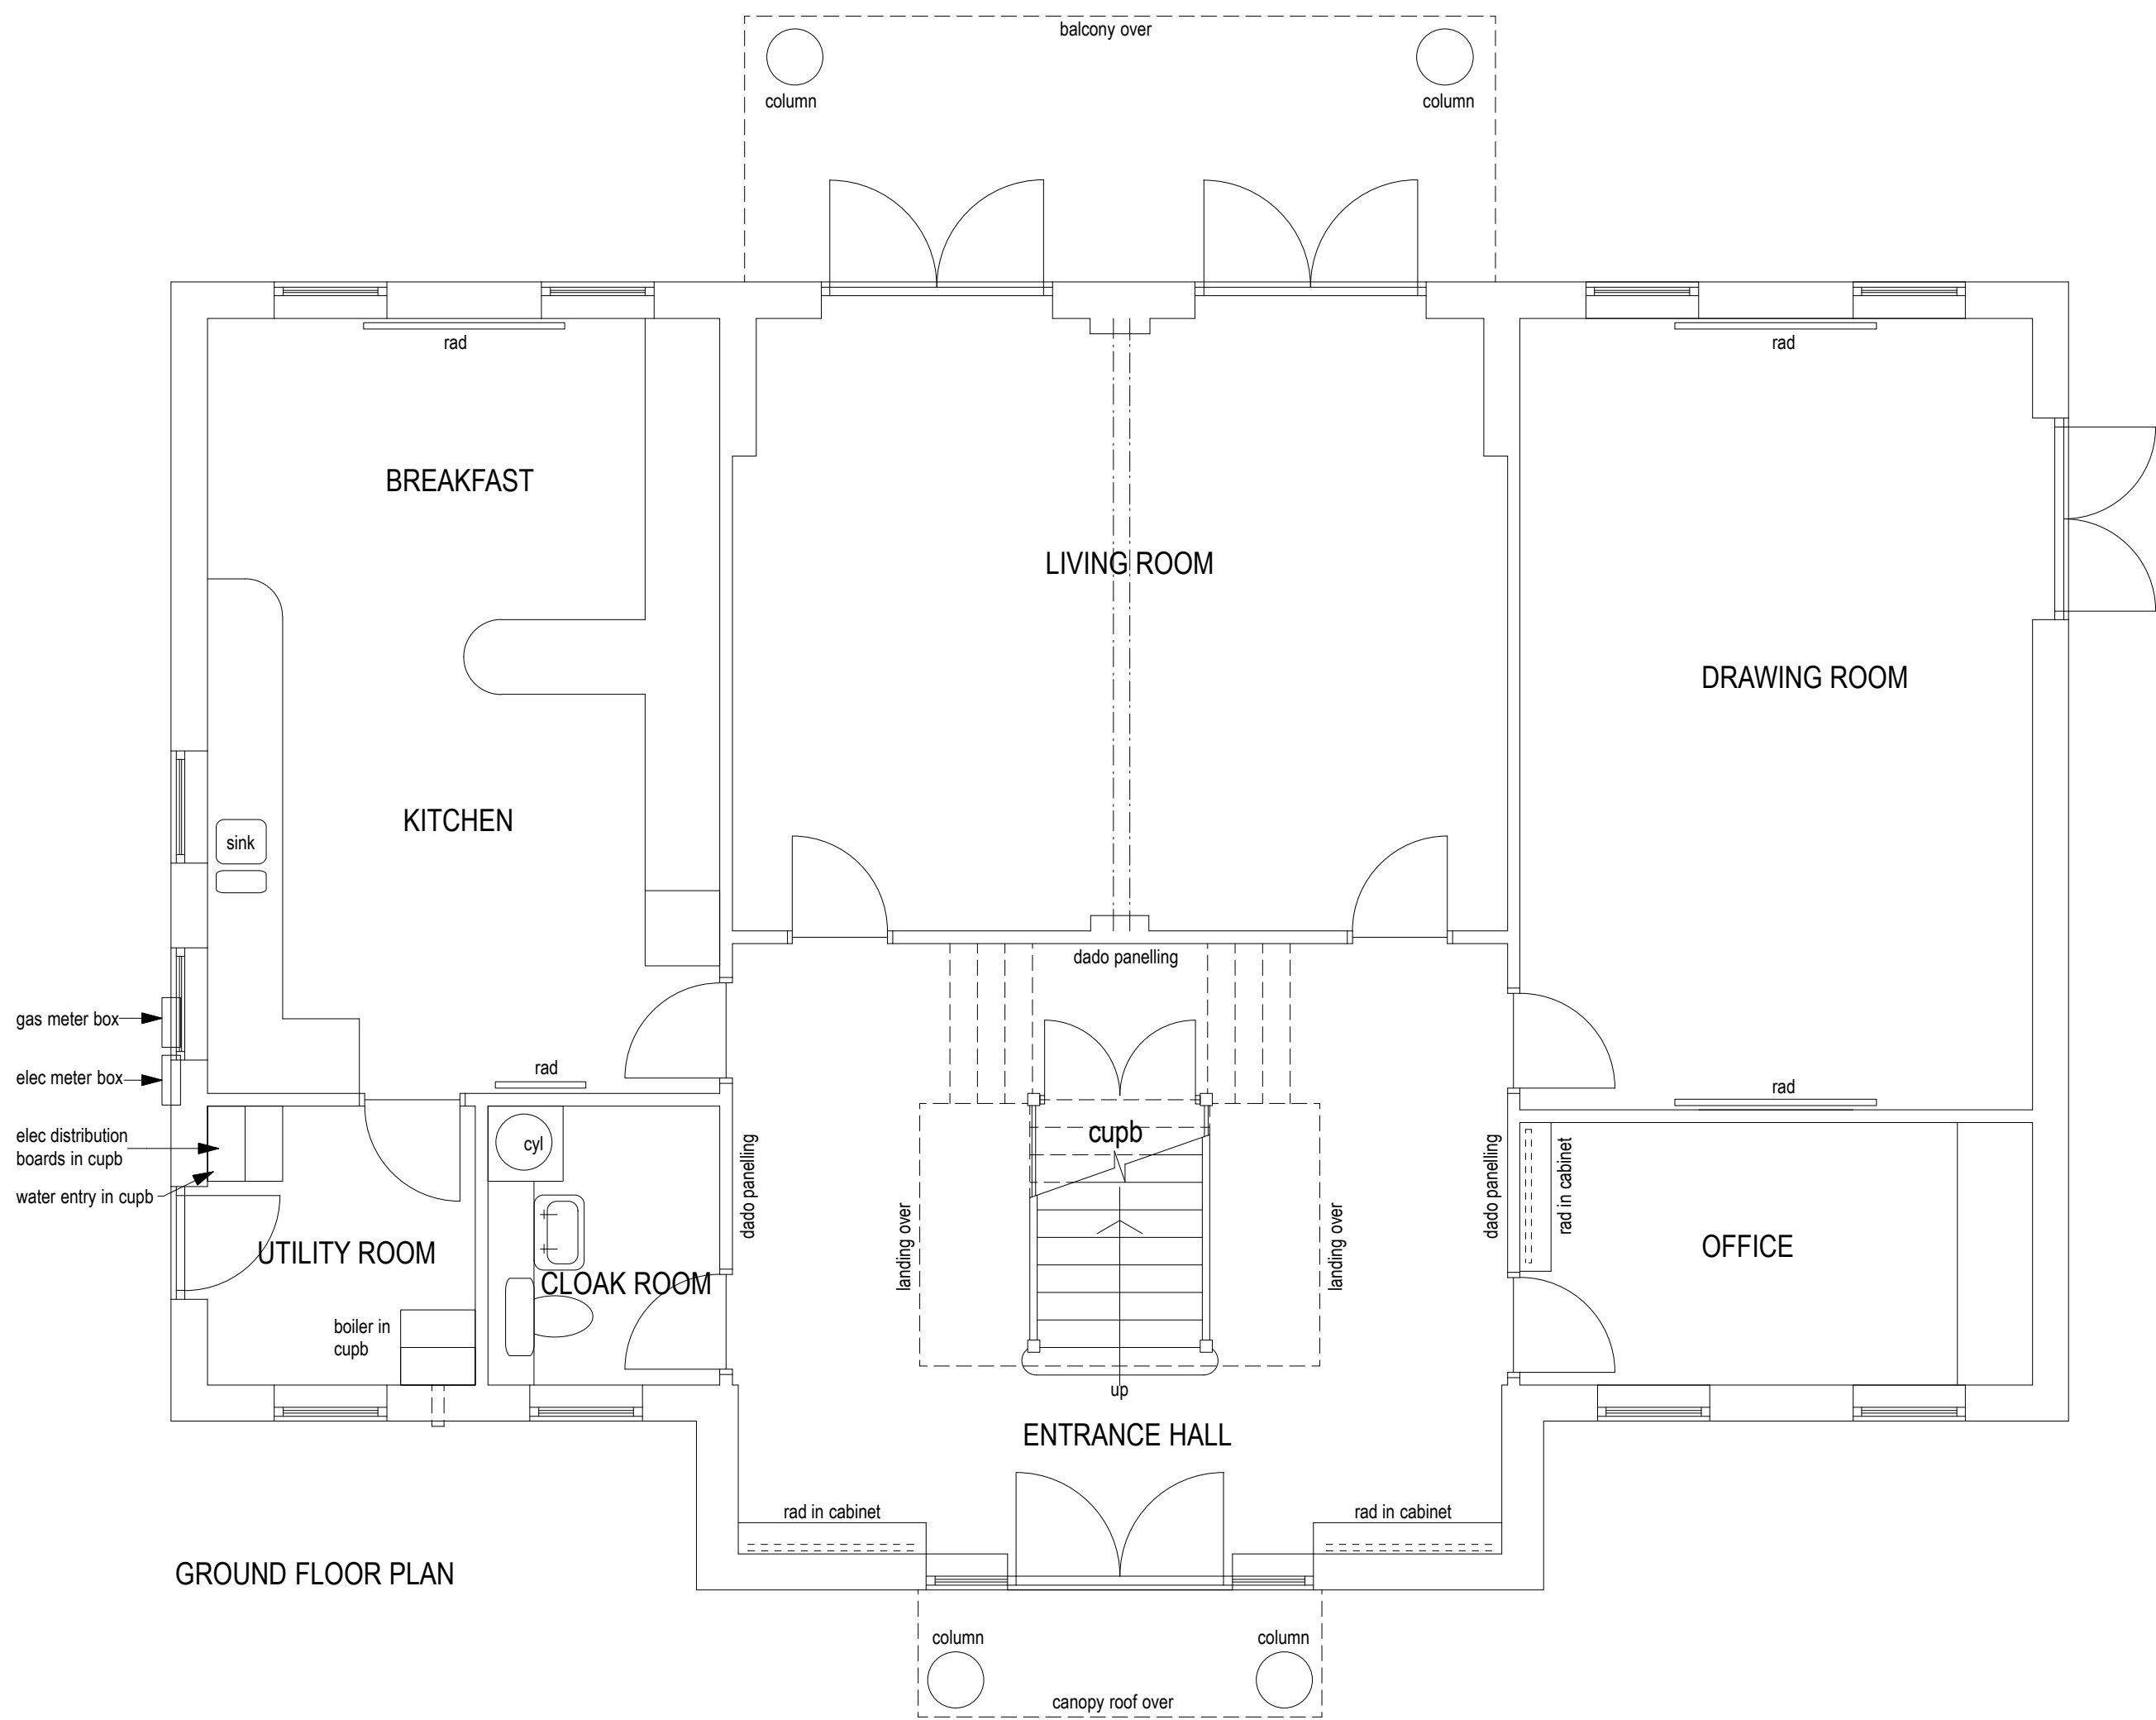
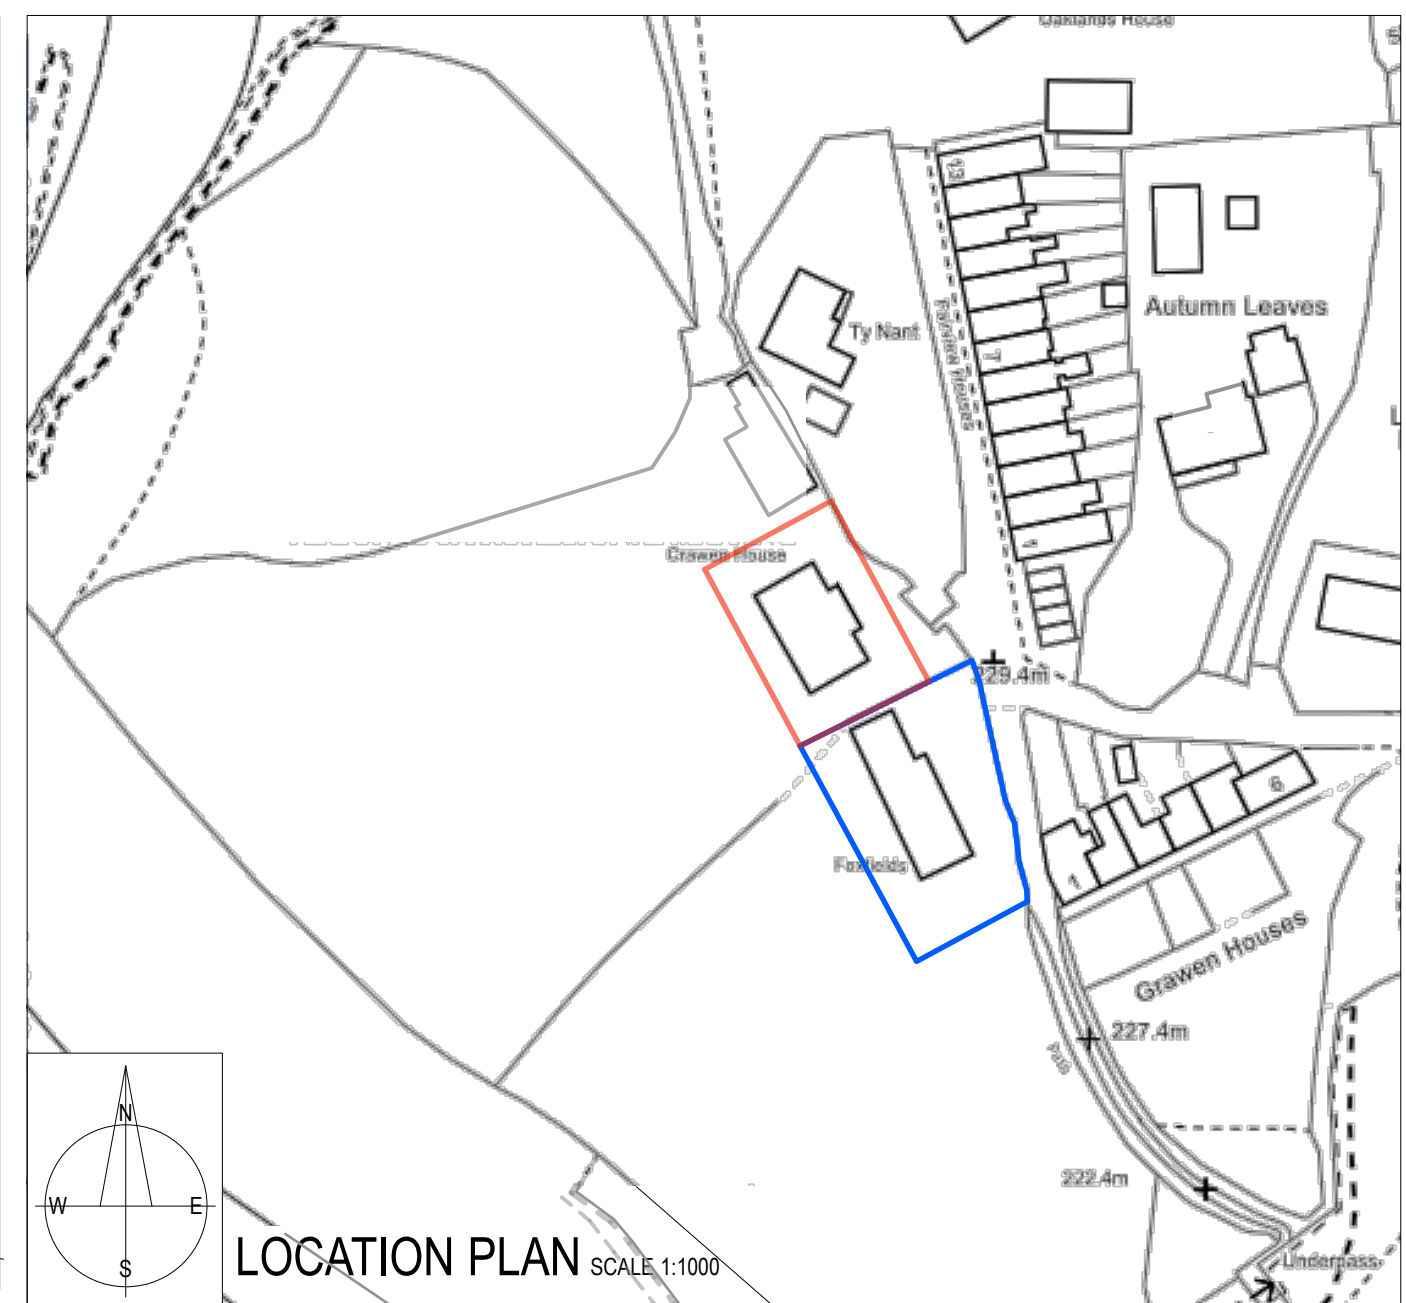
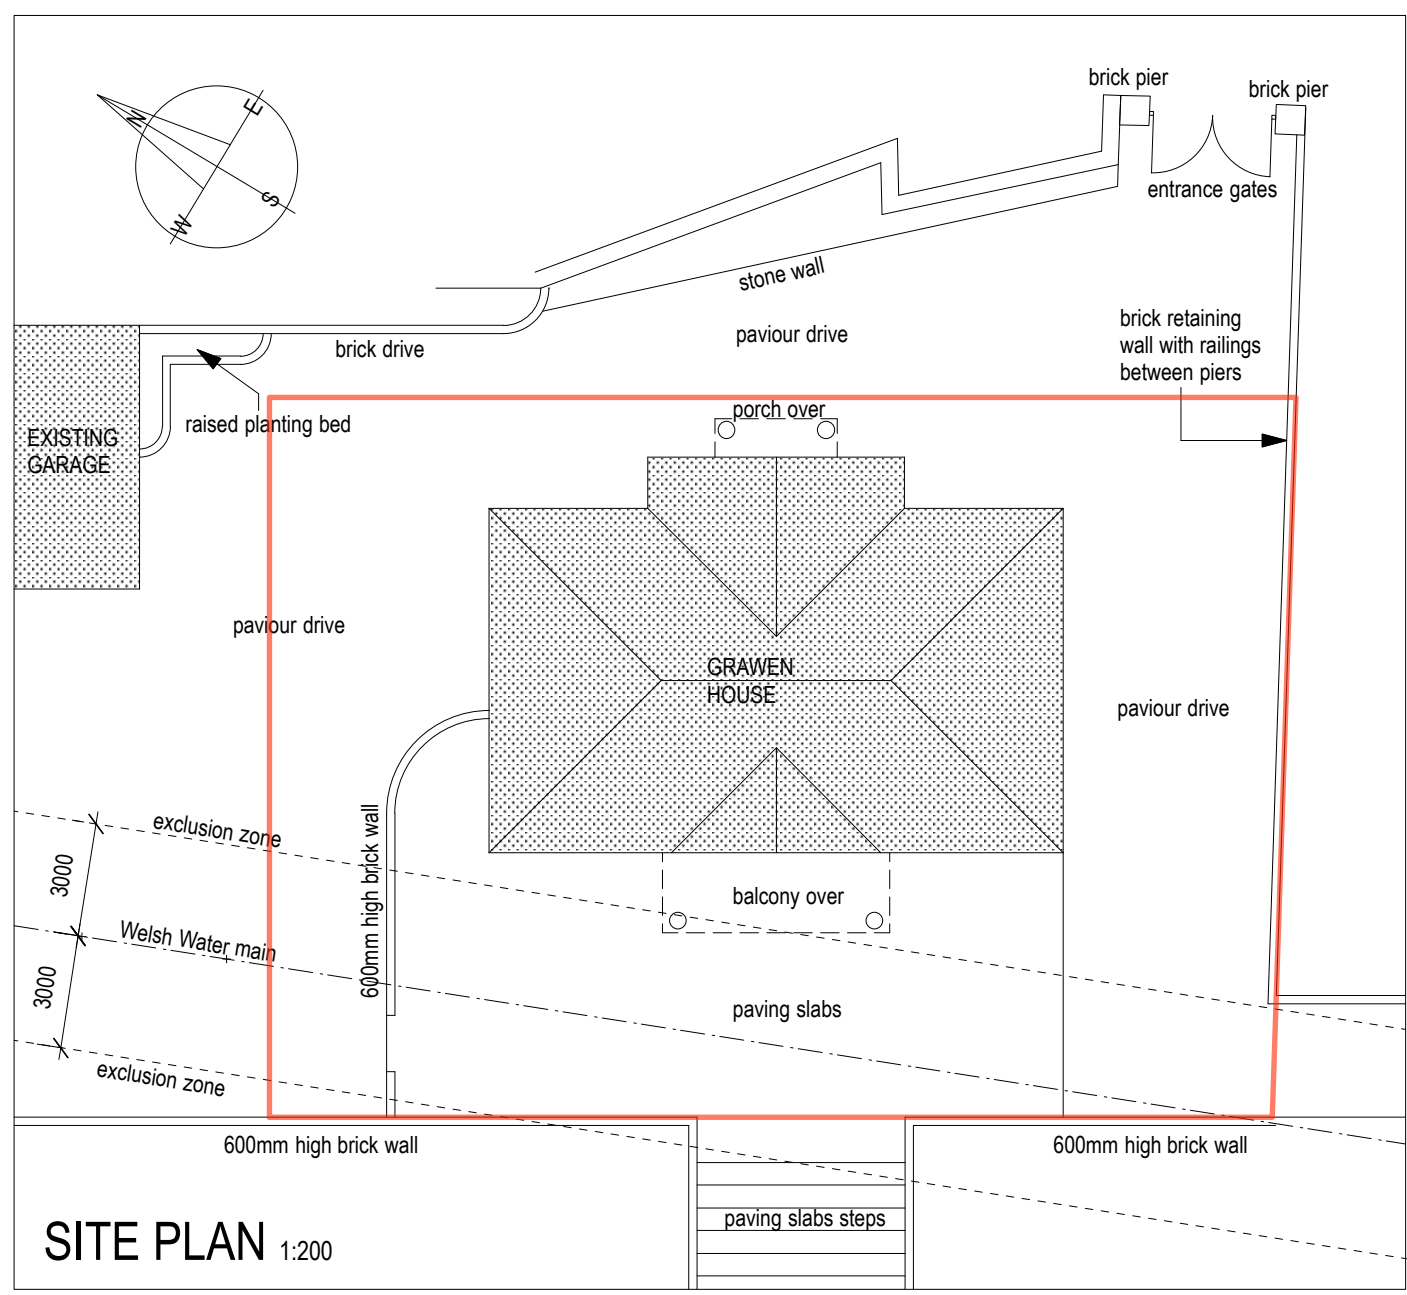


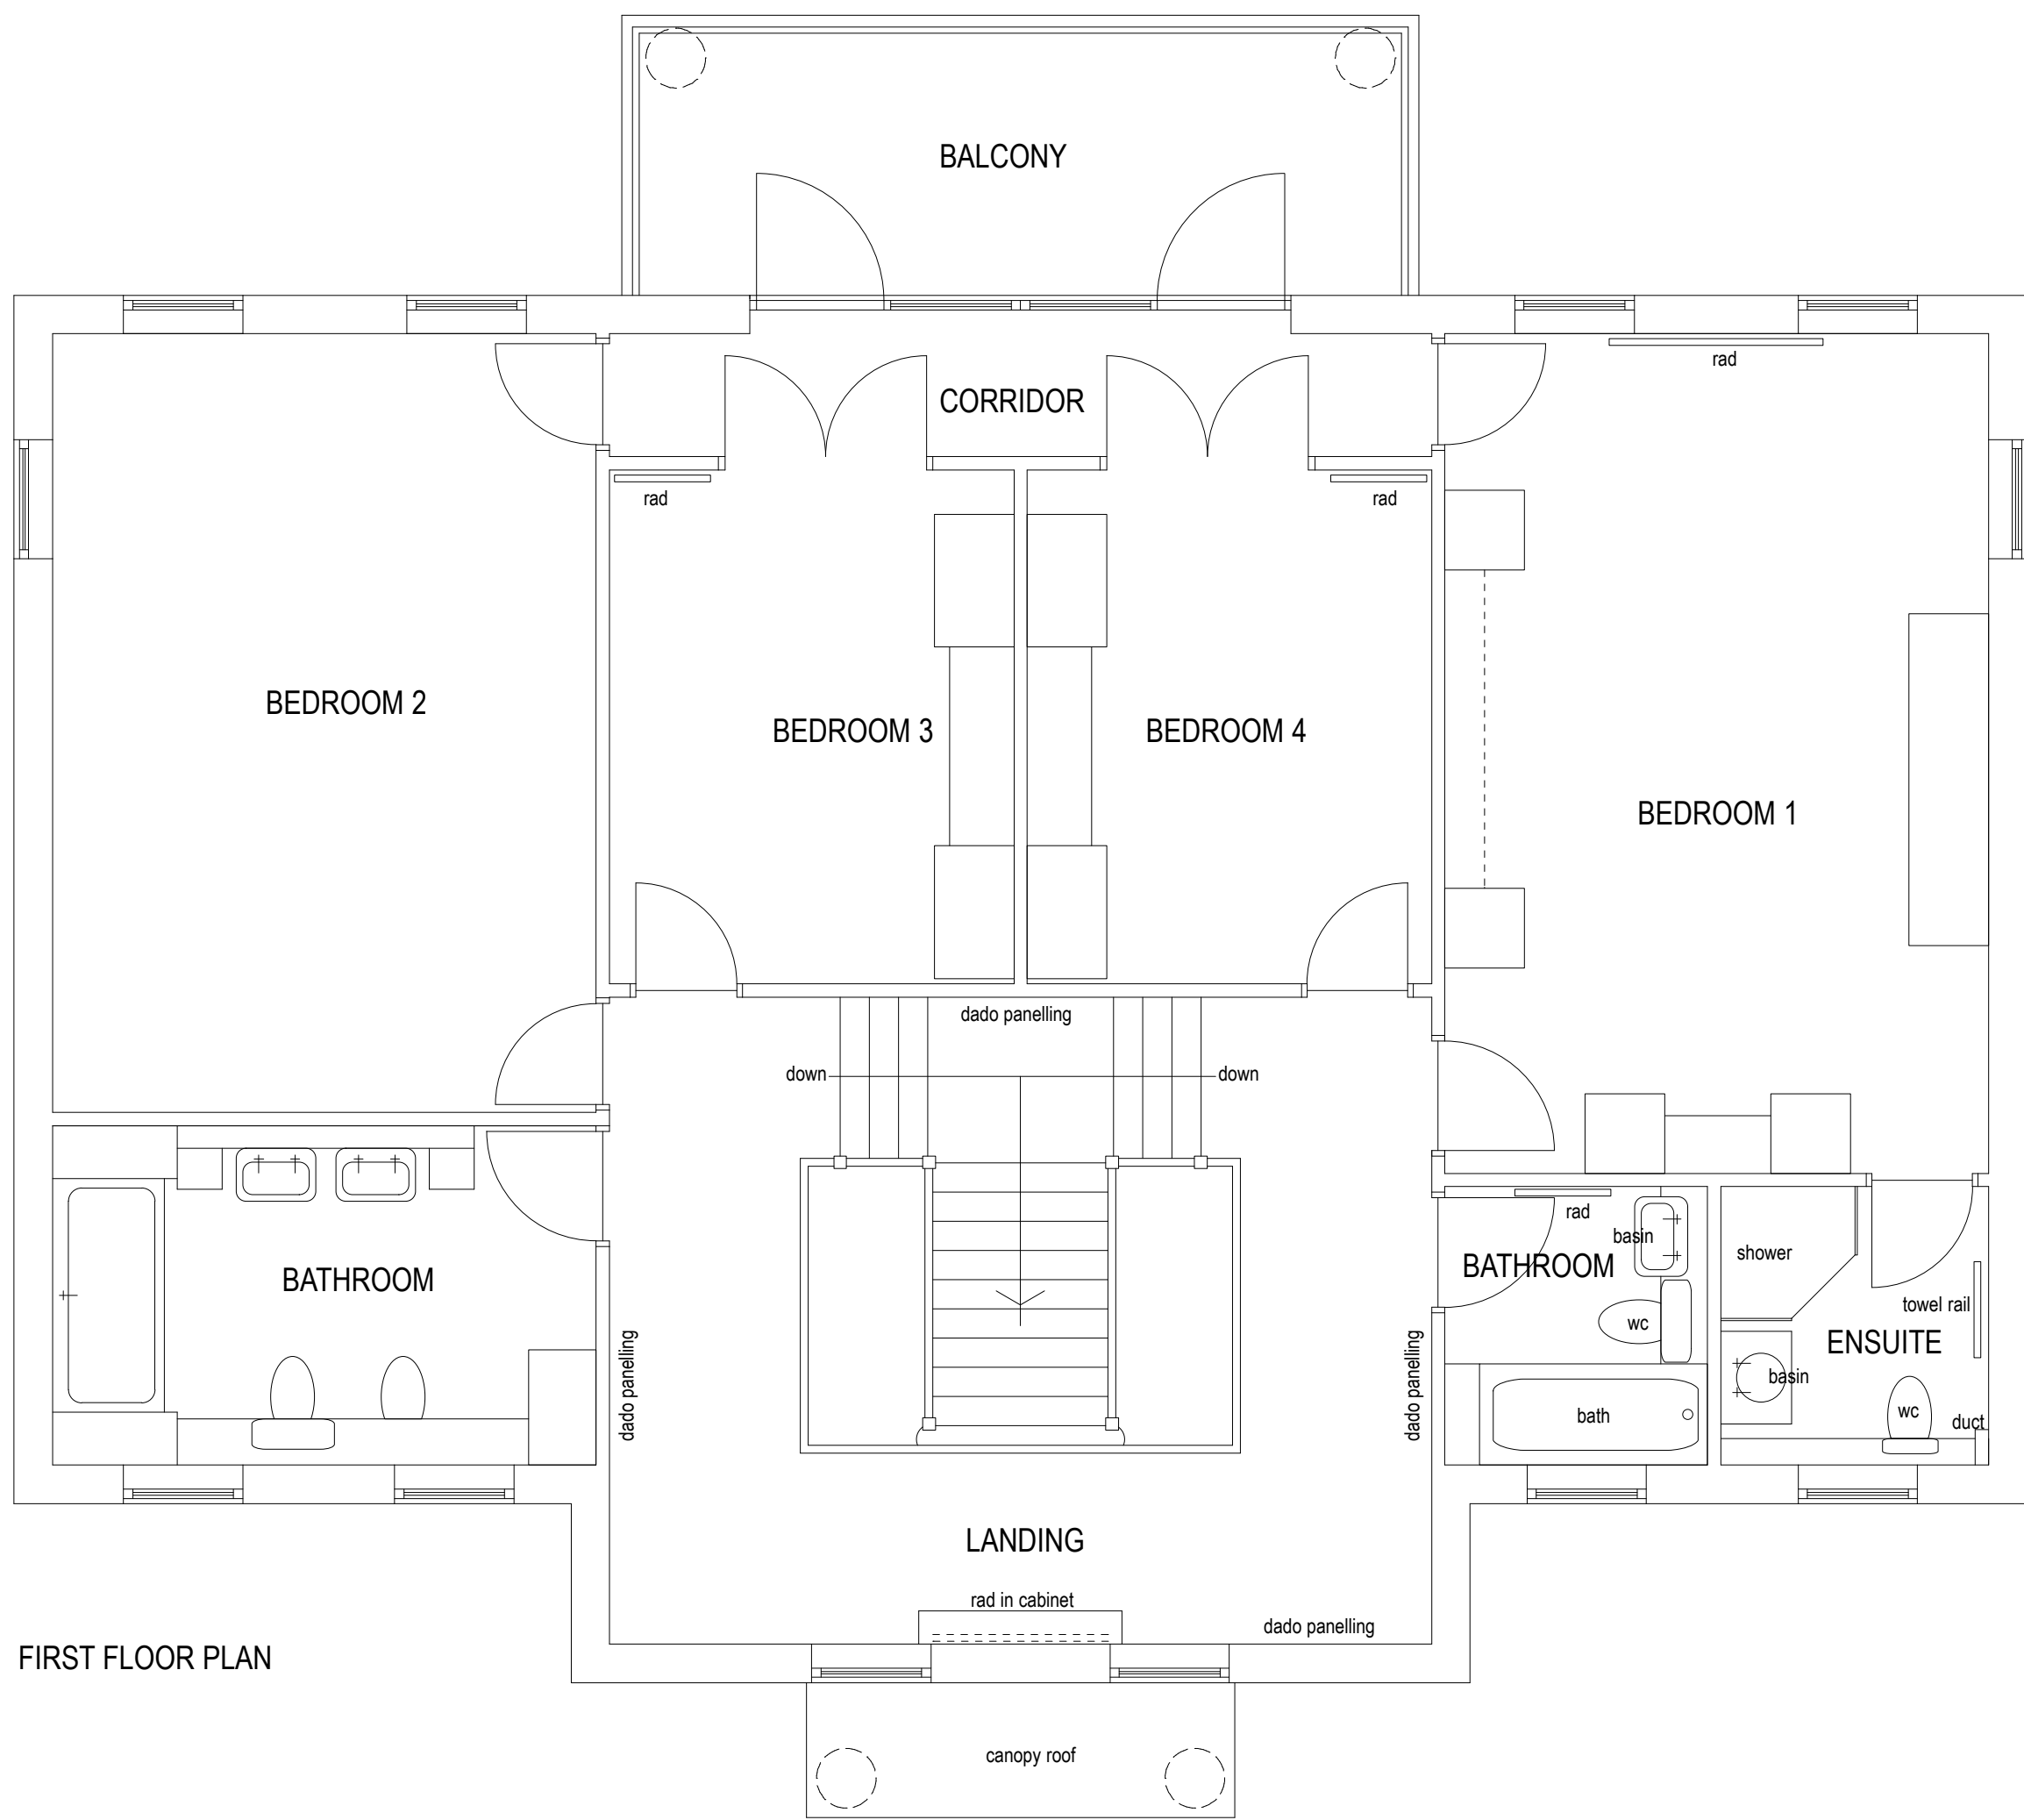

This drawing, the works and concepts depicted are the copyright of Paul Overton Architects and may not be reproduced or made use of, either directly or indirectly, without express written consent.

Do not scale off this drawing.

All heights, levels, sizes and dimensions to be checked on site before any work is undertaken.

PAUL OVERTON ARCHITECTS
9/A HIGH STREET
MERTHYR TYDFIL
CF47 8UD
TEL: 01685 371184
MOB: 07920 509 282
paul@pro-architects.co.uk

Client
MRS J. DAVIES

Project
EXTENSION AND ALTERATIONS
TO
GRAWN HOUSE, GRAWN LANE,
CEFN COED, MERTHYR TYDFIL

Drawing Title
PLANS AS EXISTING

CAD ref
Drawn
PRO

Date
MARCH 2020
Scale
1:50 @ A1

Project No.
9048
Drawing No.
01
Revision
A