
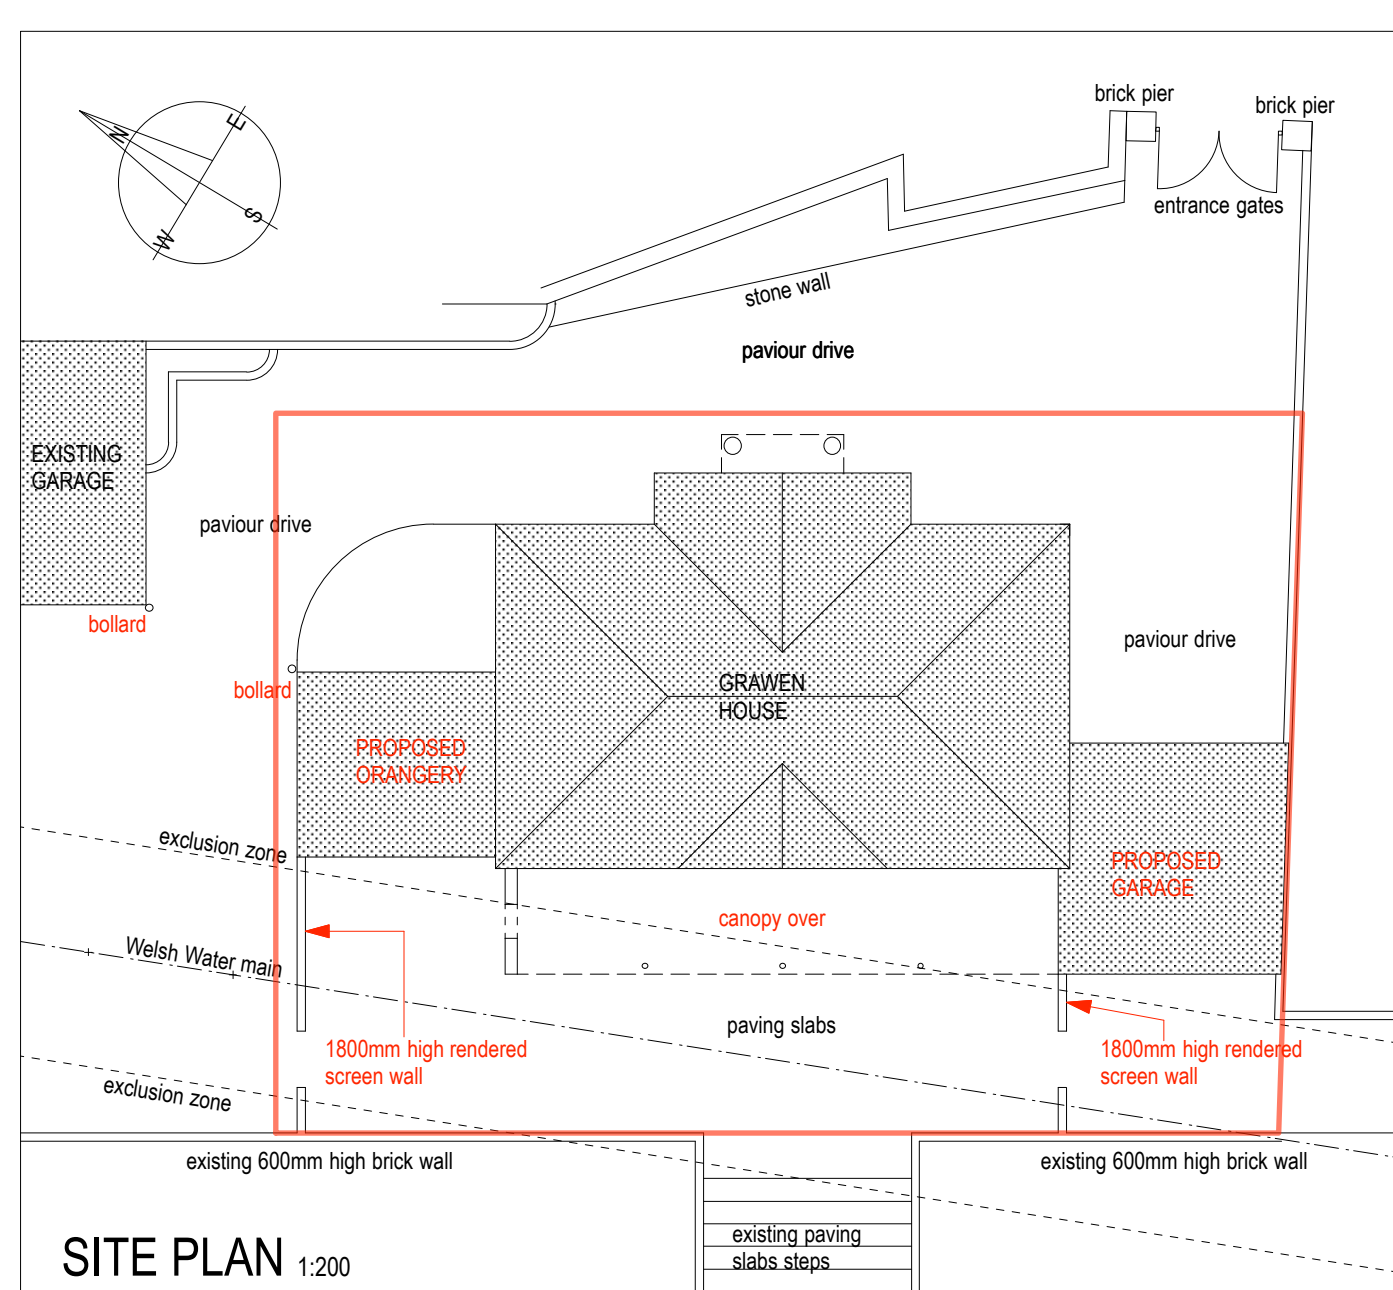


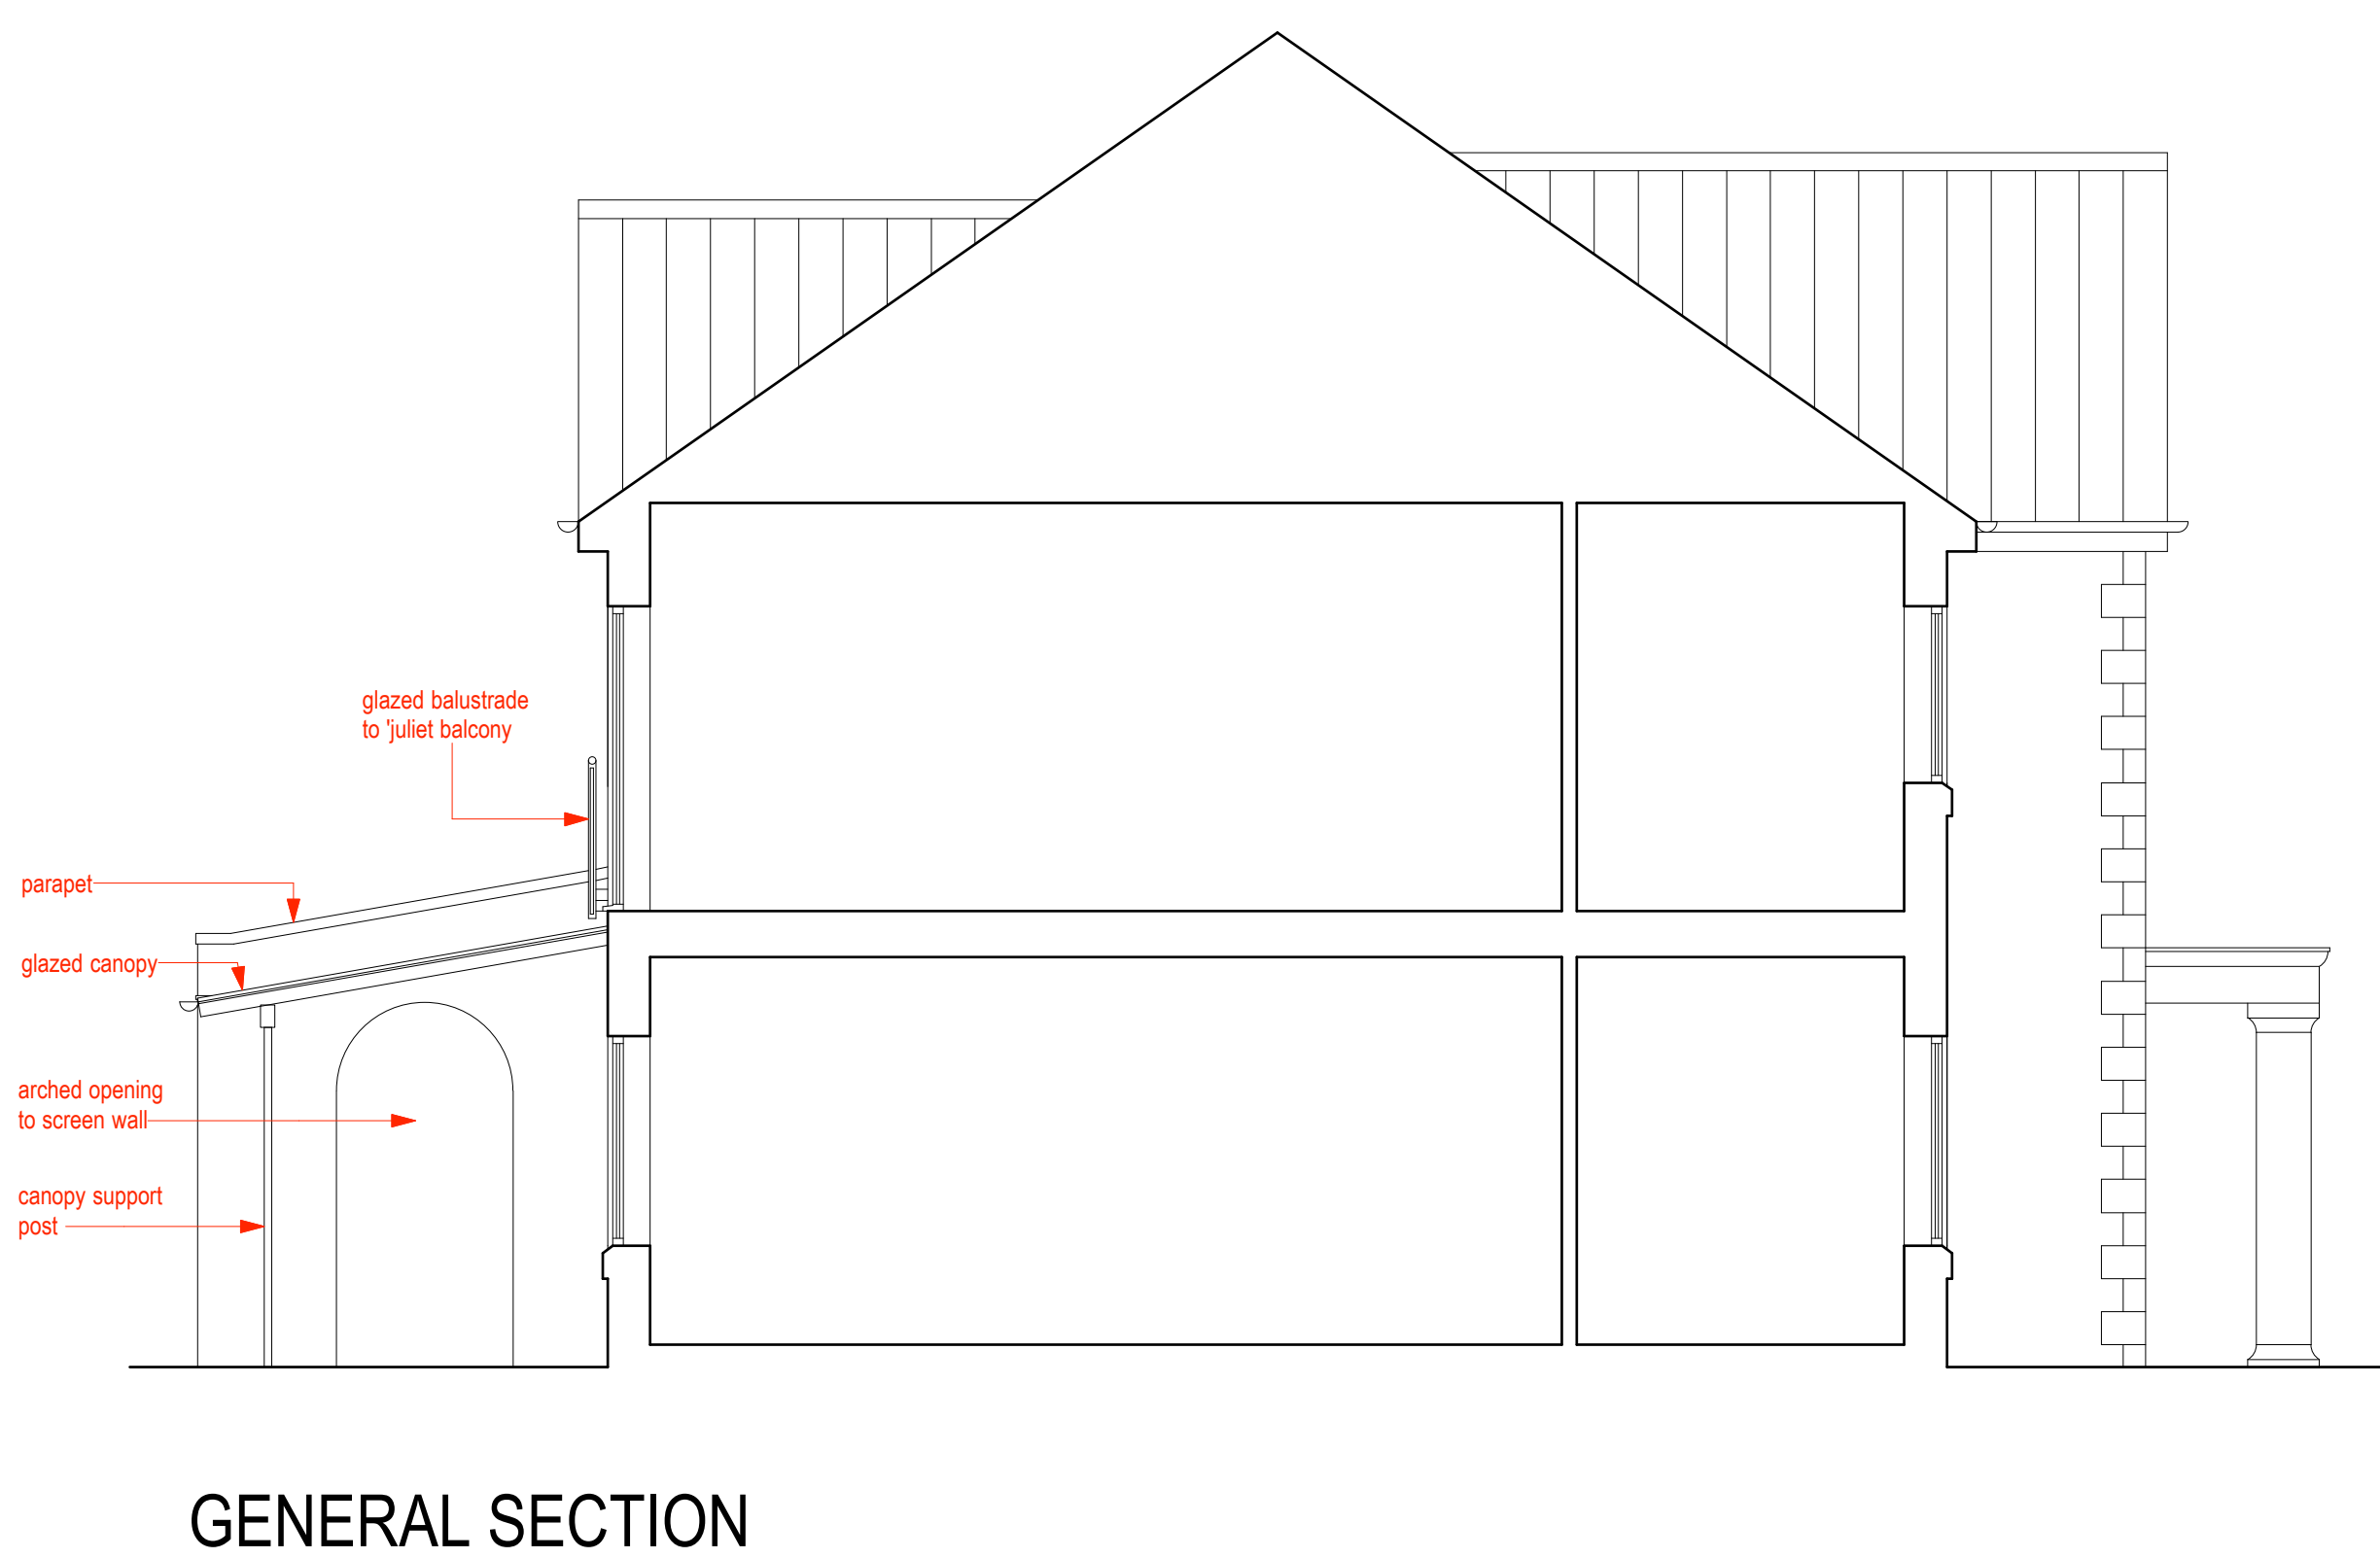

ALTERATIONS AND EXTENSION TO GRAWEN HOUSE, GRAWEN LANE, CEFN COED, MERTHYR TYDFIL

SCALE 1 : 100 @ A3

FOR

MARCH 2020

MRS J. DAVIES

Paul Overton Architects, 97A High street, Merthyr Tydfil, CF47 8UD; tel.01685 371 194, mobile.07929 659 282, email.paul@pro-architects.co.uk

9048 - 05C

PROPOSALS
elevation and
section