


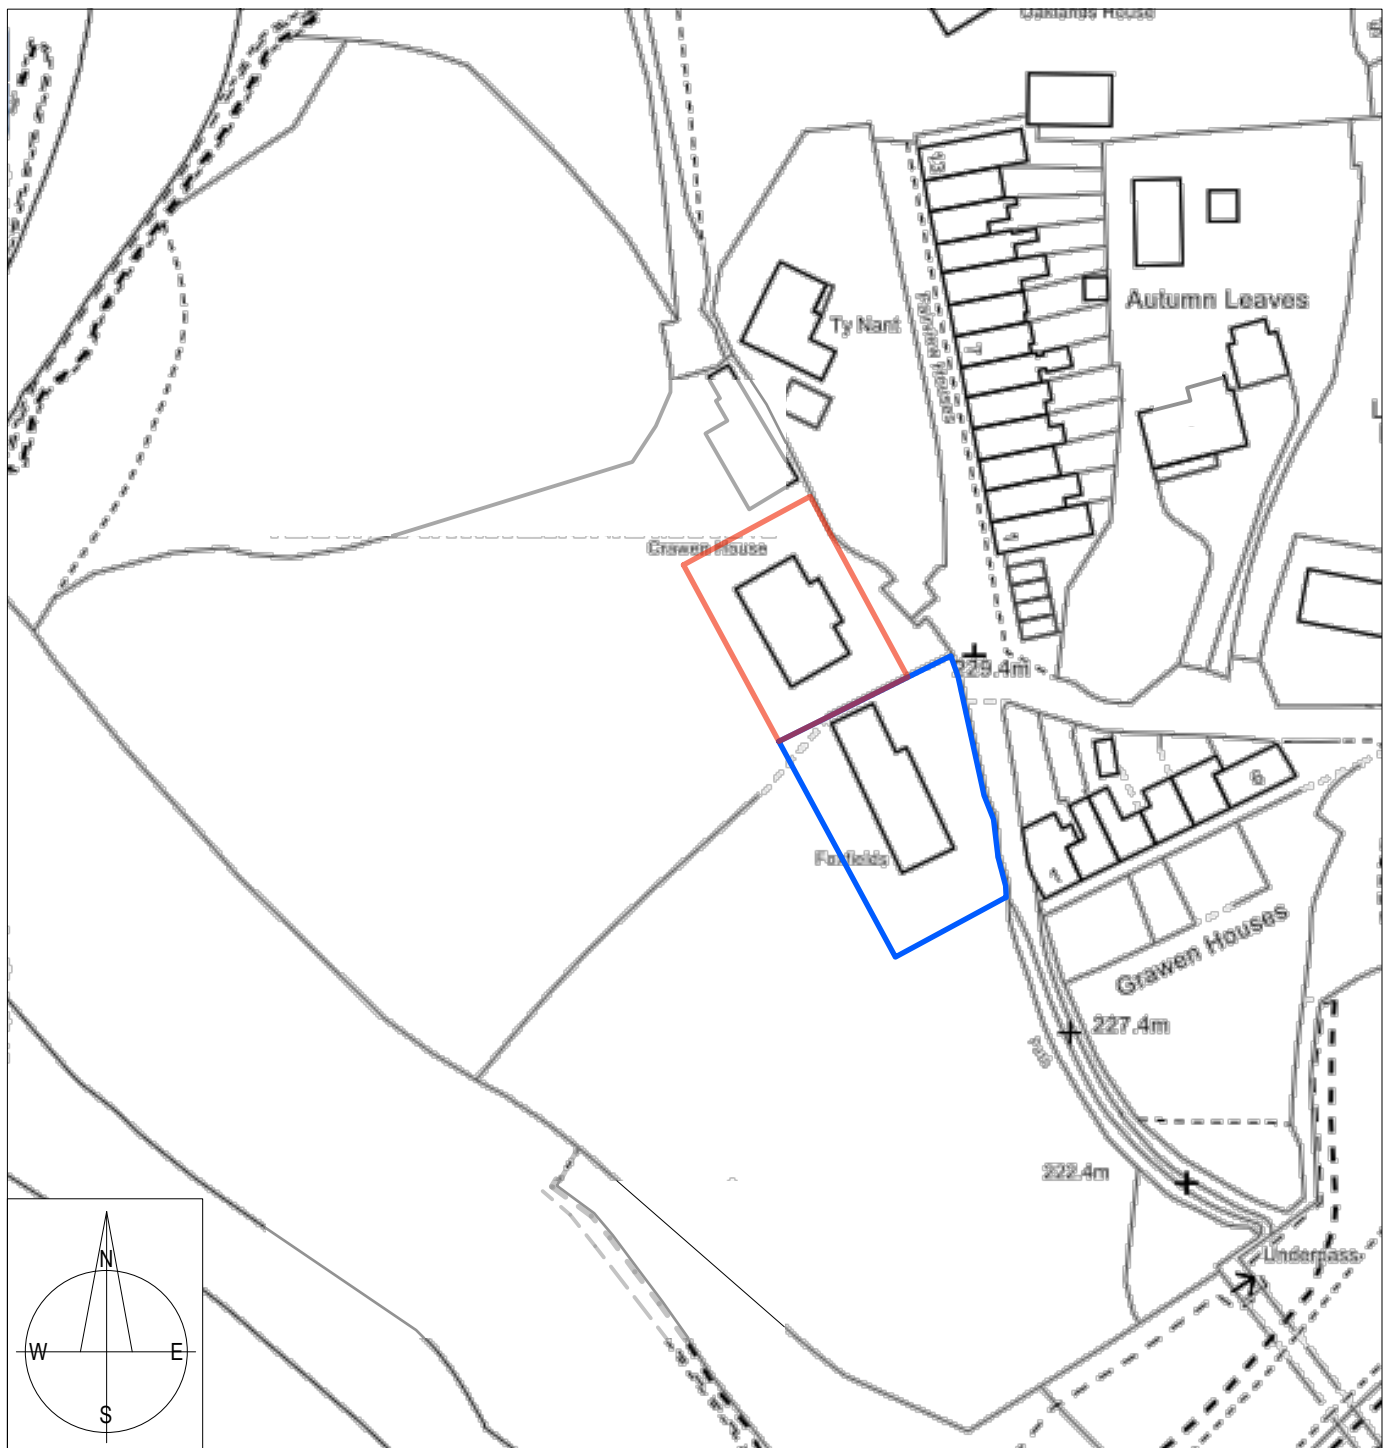

ALTERATIONS AND EXTENSION TO GRAWEN HOUSE
GRAWEN LANE, CEFN COED, MERTHYR TYDFIL
FOR
MRS J. DAVIES
LOCATION PLAN

SCALE 1 : 1000 @ A4

MARCH 2020