



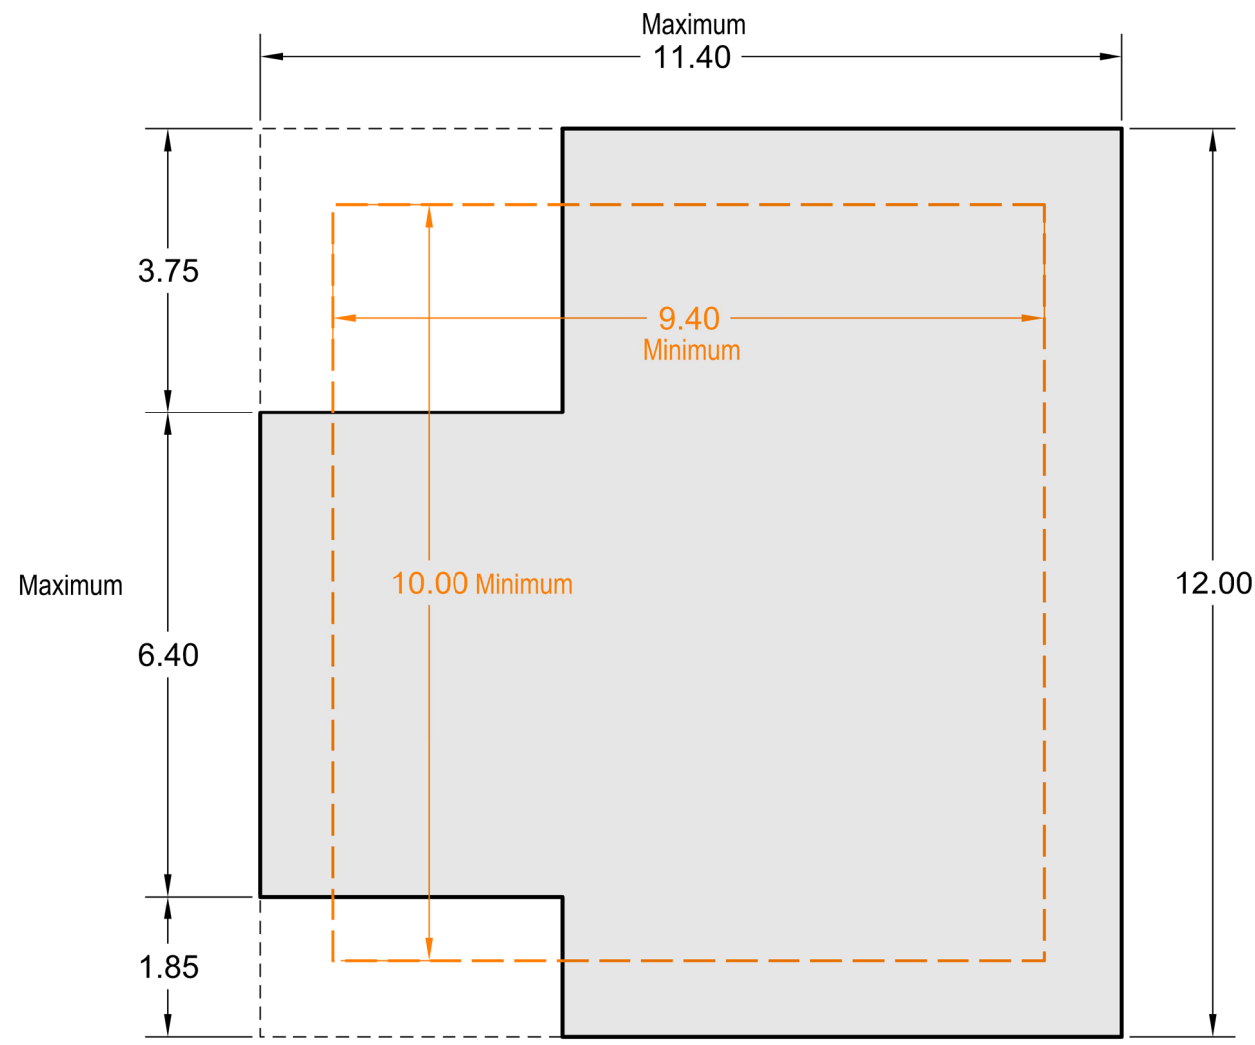


HOUSE 1 PLAN

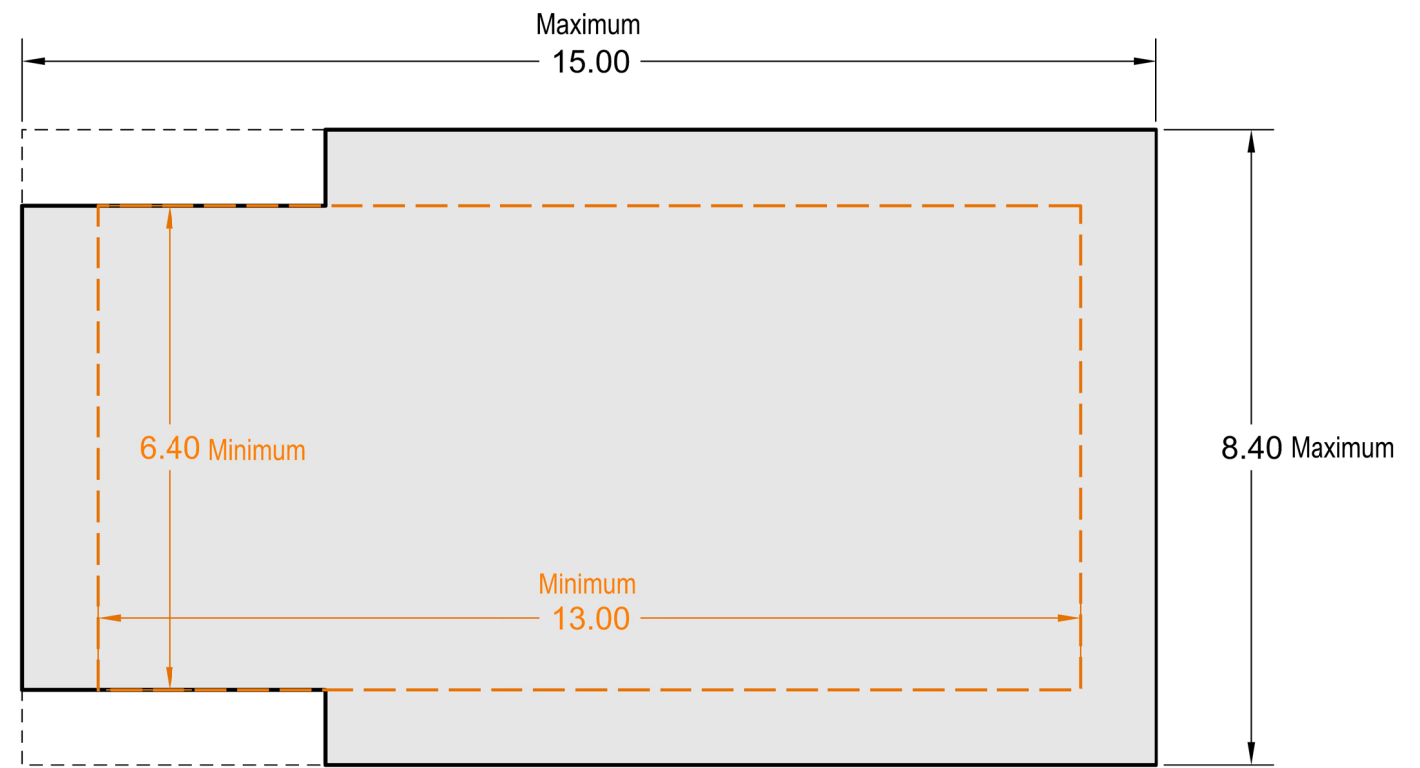


HOUSE 2 PLAN

HOUSE 1 ELEVATION

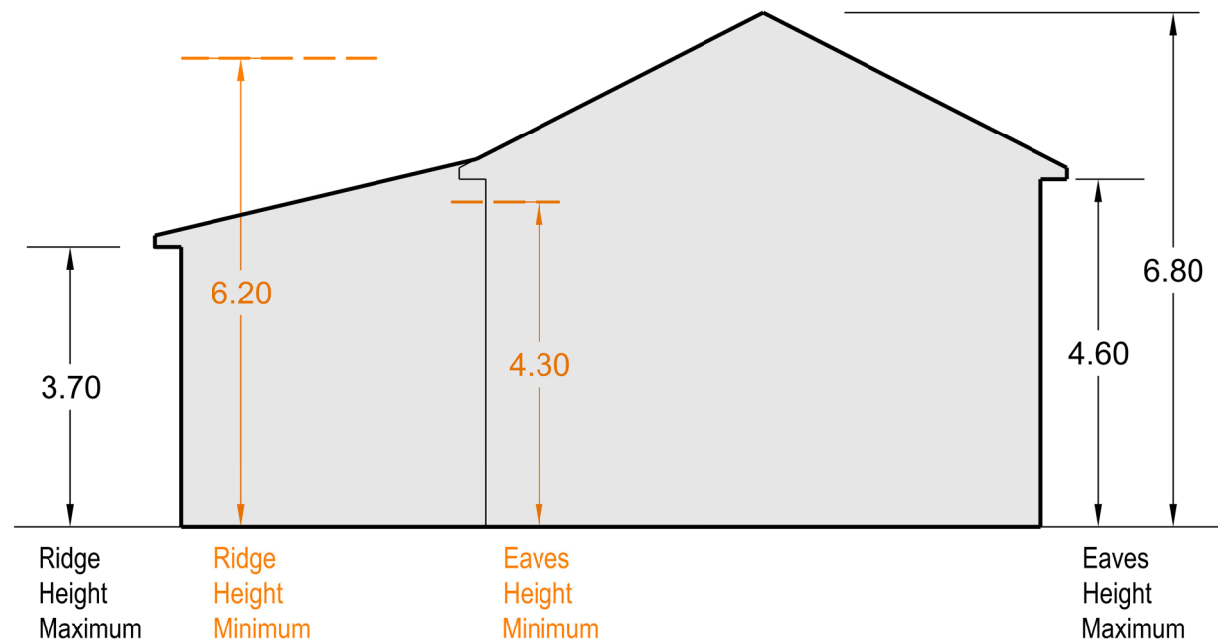

HOUSE 2 ELEVATION

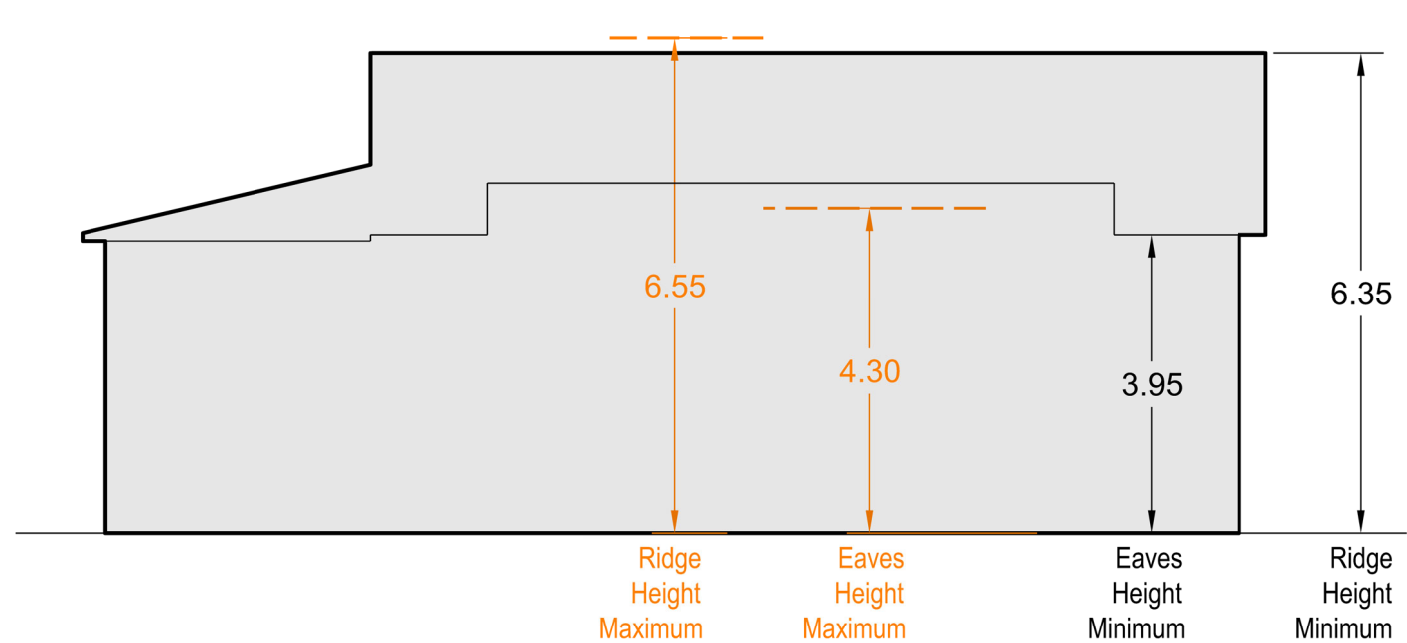

Rooflines lowered and floor areas reduced in accordance with LPA requirements.							20.12.24
Name of Agent updated.							
Rev	Description (By / Check'd / App'd)						Date
Status							
Outline Planning Application							
Classification							
non-classified							
Client							
Merthyr Tydfil Council							
Project							
Incline Top							
Drawing							
House 1 & House 2							
Maximum Dimensions							
Scale @ A3		JA		Checked RR		Approved MT	
1:100							
Project No.						Date	
ED/001184						03.04.24	
Drawing Identifier							
project	origin	zone	level	file type	role	number	BS192 Control revision
MPA-WSP	- XX	- 00	- DR	- A		060 001	P01