


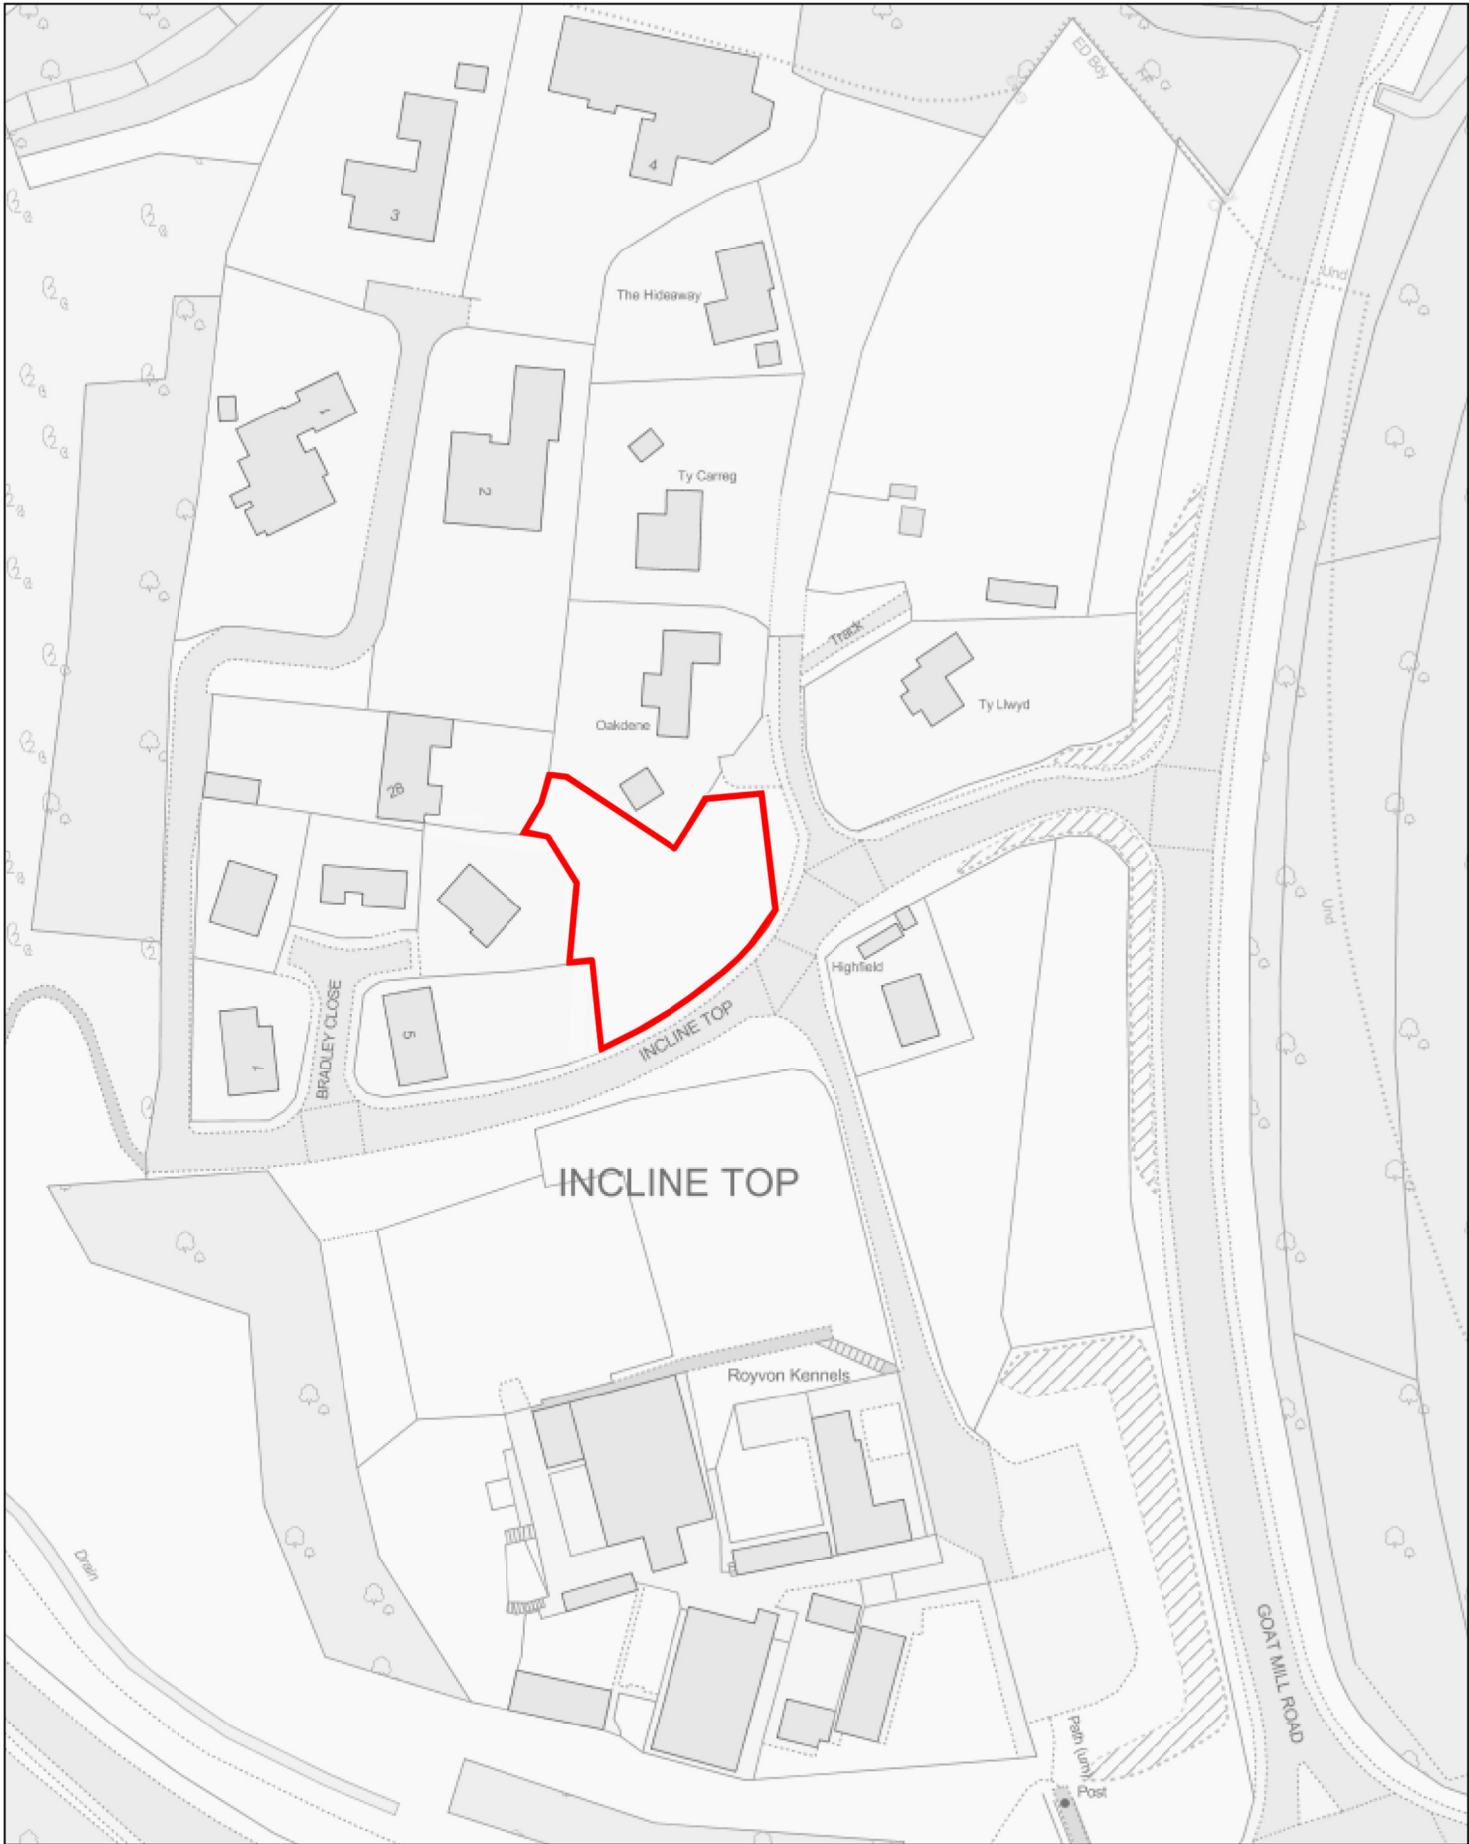

GRADDFA / SCALE: 1:1,250

DYDDIAD / DATE: 31/01/2023

ADRAN / DEPARTMENT: Estates

ARLUNIWYD GAN / DRAWN BY: FEJ

TEITL / TITLE:

Land at Incline Top

© Hawlfraint y Goron a hawliau cronfa ddata 2023
Arolwg Ordnans 100025302
"Ni chaniateir i chwi gopio, tan-dwyddedu, dosbarthu neu
werthu y data yma i unrhyw drydydd barti mewn unrhyw ffurf"

© Crown copyright and database rights 2023
Ordnance Survey 100025302
"You are not permitted to copy, sub-licence, distribute or sell any
of this data to third parties in any form."



P02	Name of agent changed	20.12.24
P01	Site boundary line amended	03.04.24
Rev	Description (By / Chek'd / App'd)	Date
Status		

Outline Planning Application

Classification

non-classified

Client

Merthyr Tydfil Council

Project

Incline Top

Drawing

Location Plan

Scale @ A3	Drawn	Checked	Approved
1.1250	JA	RR	MT

Project No.	Date
ED/001184	20.03.24

Drawing Identifier	BS1192 Compliant				
project	origin	zone	level	file type	role
MPA-WSP - XX	- 00	- DR	- A	061 003	P02

esa architecture
member of WSP

Quest House, Fortran Road, St Mellons Business Park, Cardiff. CF3 0EY