


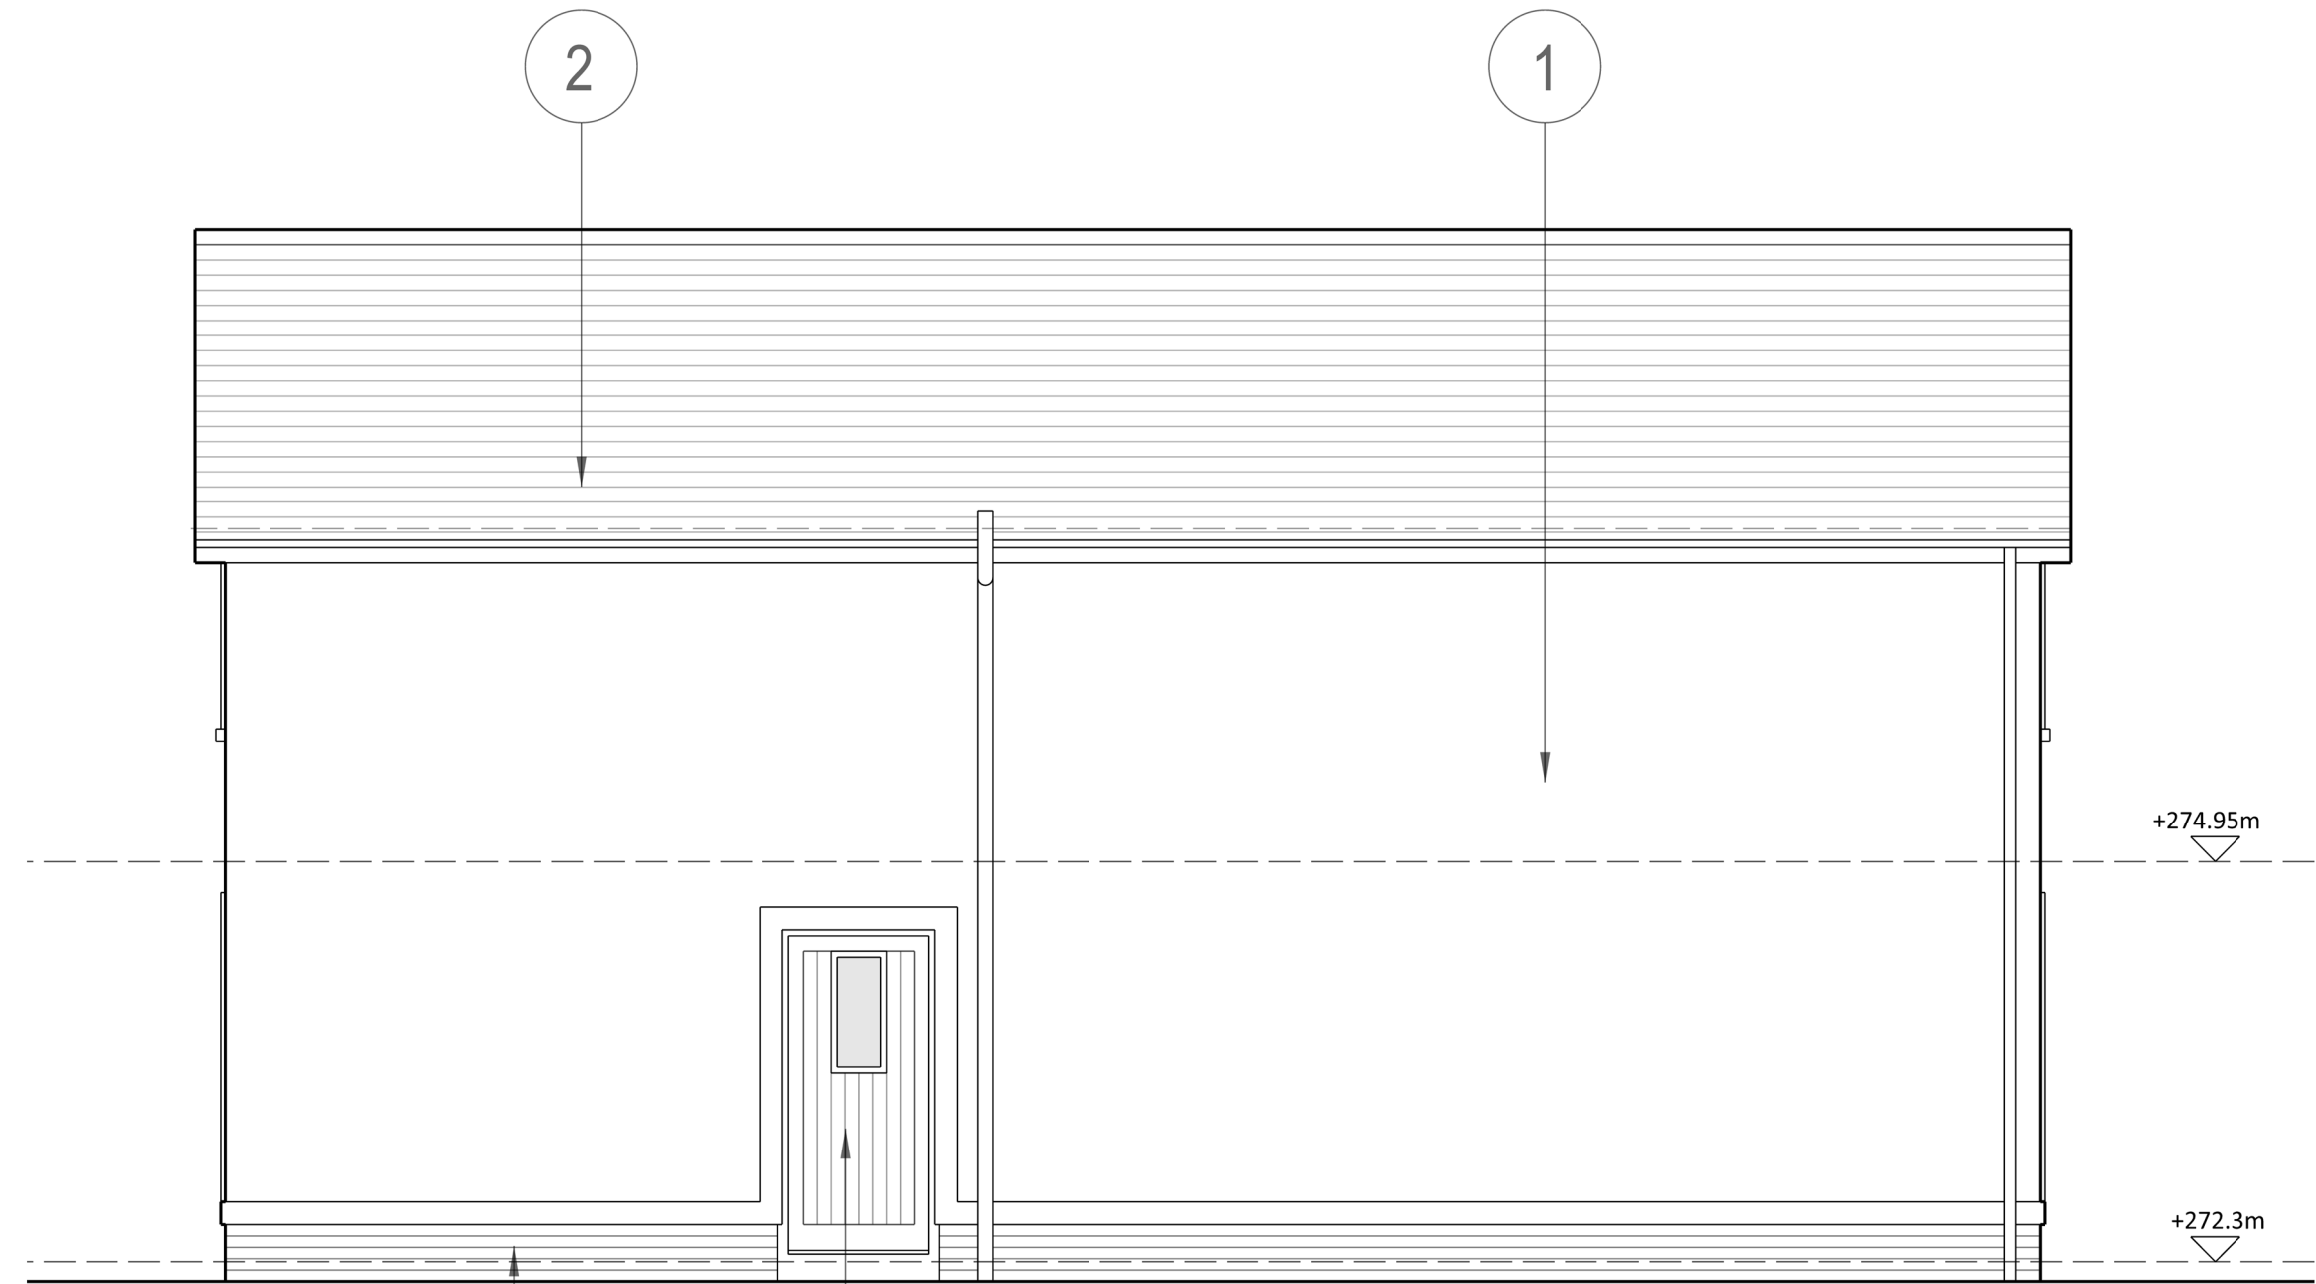


SOUTH



NORTH



WEST

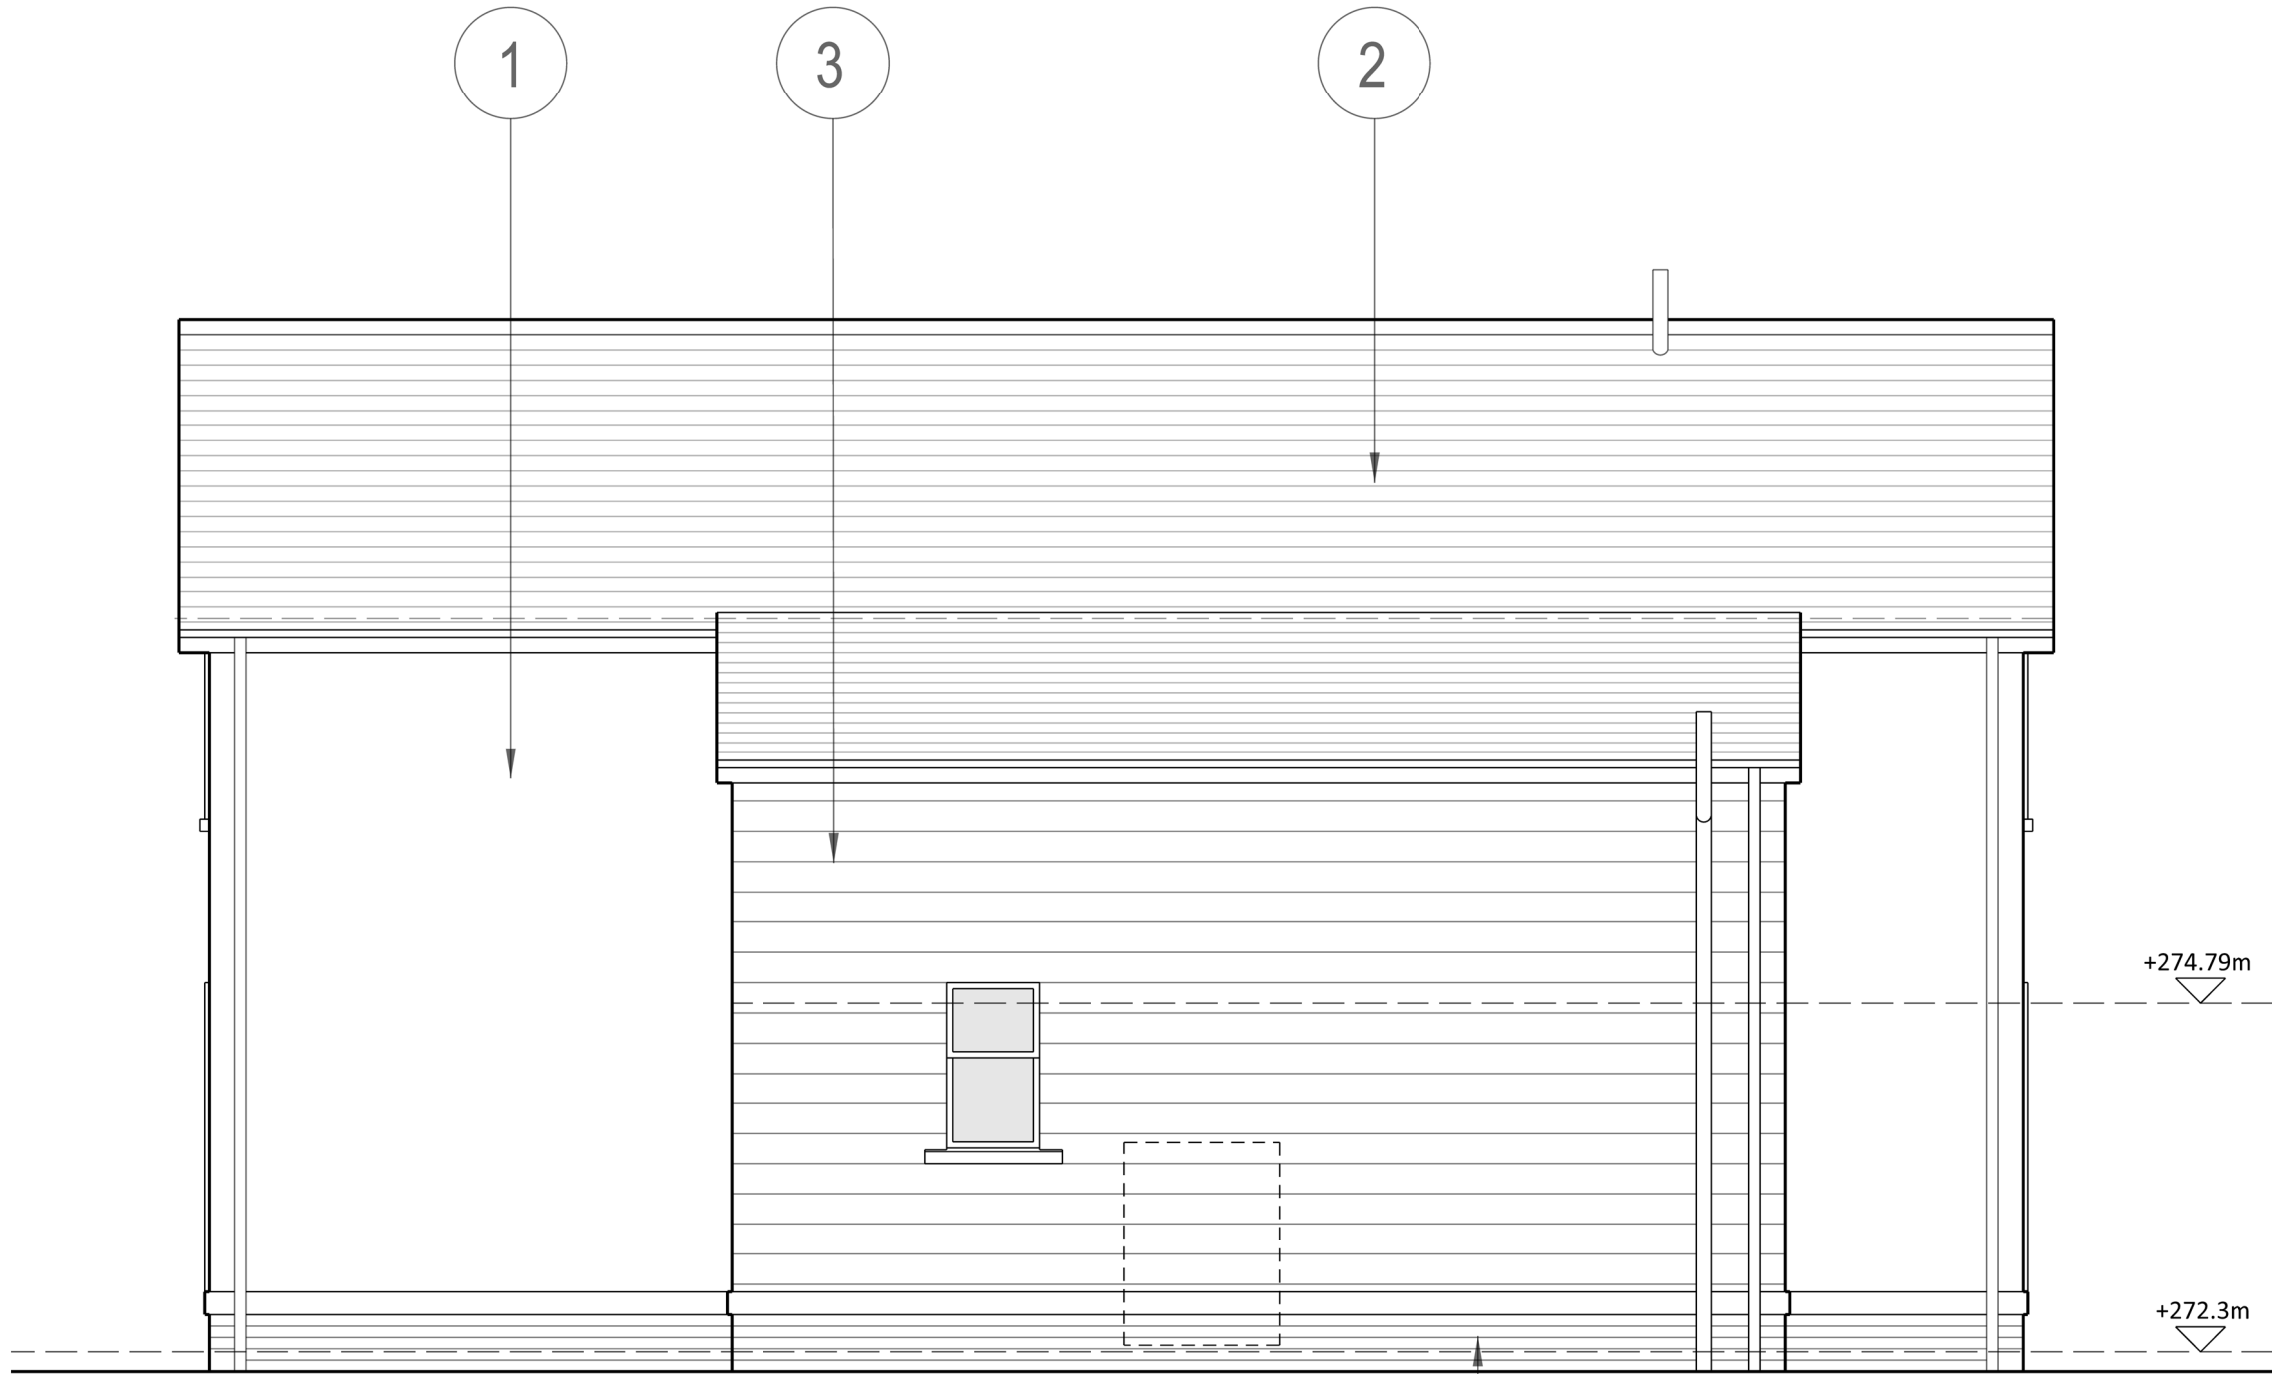

EAST

- 1 insulated render
grey-beige RAL 1019
- 2 fibre-cement roof slates
- 3 fibre-cement lapped boards
sepia brown RAL 8014
- 4 hardwood
stained dark grey-brown
- 5 smooth dark-grey brickwork

NOTE

Application is for Outline Consent with reserved matters

The proposal covers the following:
Location of buildings on site, massing, area and form of footprint, height, orientation of fenestration

All other aspects, including details of window and door openings, materials and finishes
are indicative and are reserved matters in the Outline Application.

Rev. Description (By / Check'd / App'd) Date
P01 Garage moved to west side, roof level reduced. 20.12.24
Fenestration revised in accordance with LPA requirements.
Name of Agent updated.

Status

Outline Planning Application

Classification

non-classified

Client

Merthyr Tydfil Council

Project

Incline Top

Drawing

House 1 - Elevations (Indicative)

Scale @ A1	Drawn	Checked	Approved
1.50	JA	RR	MT

Project No.	Date
ED/001184	20.03.24

Drawing Identifier	project	stage	zone	level	file type	title	number	revision	BS192 Compliant
MPA-WSP - XX	- XX	- XX	- DR	- A	062010	P01			