
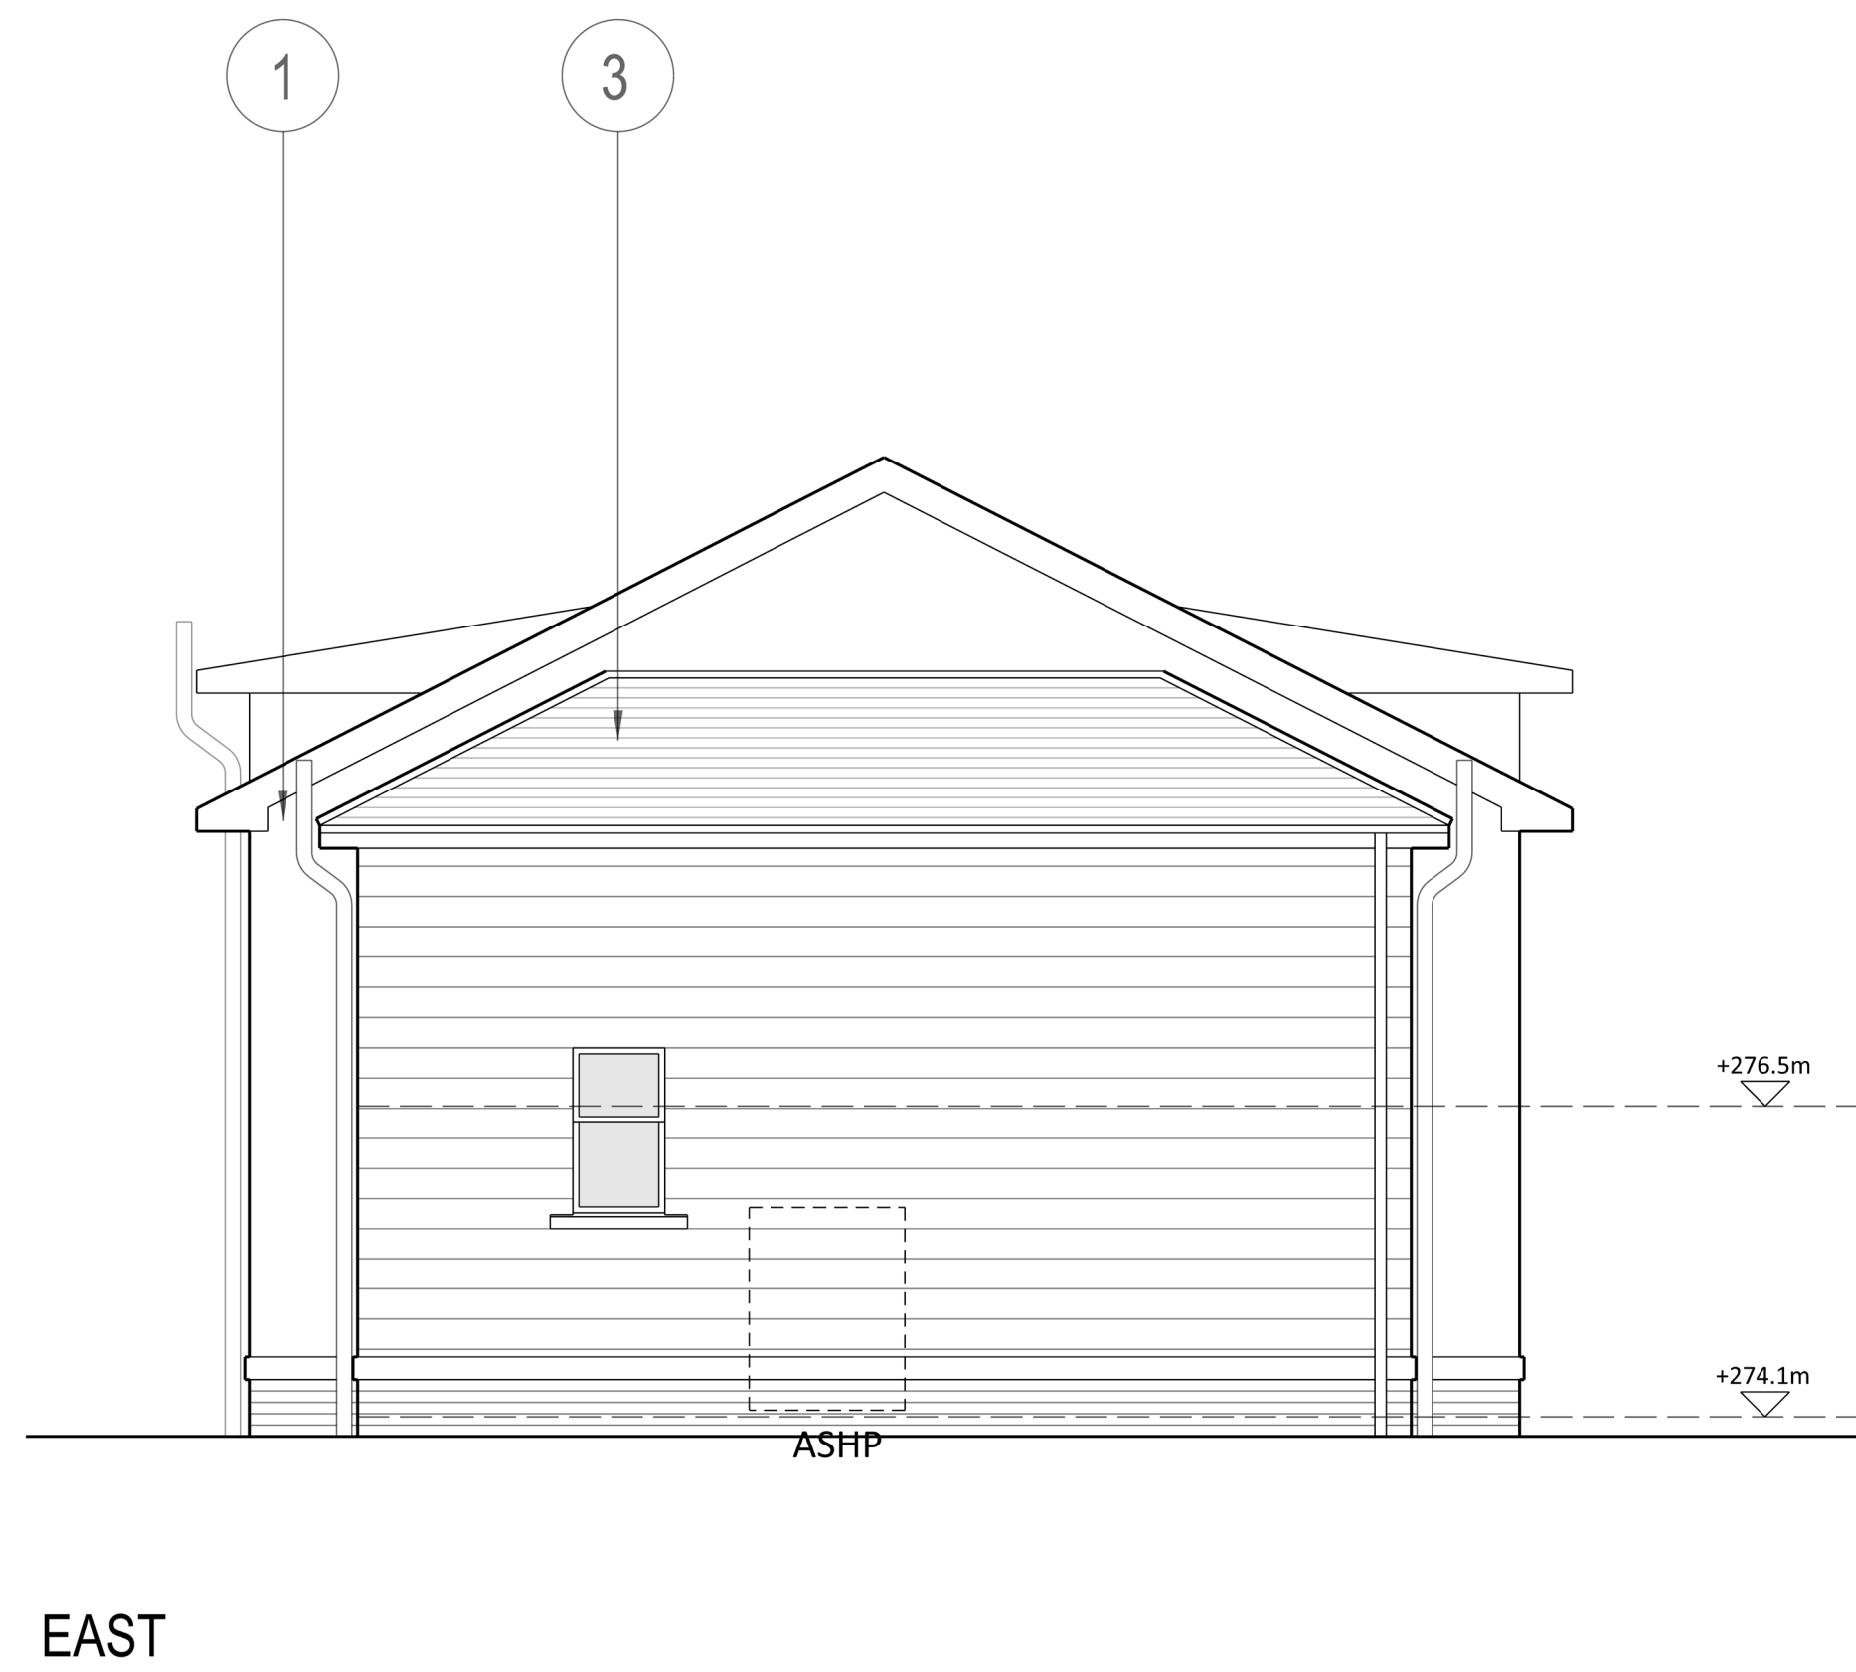


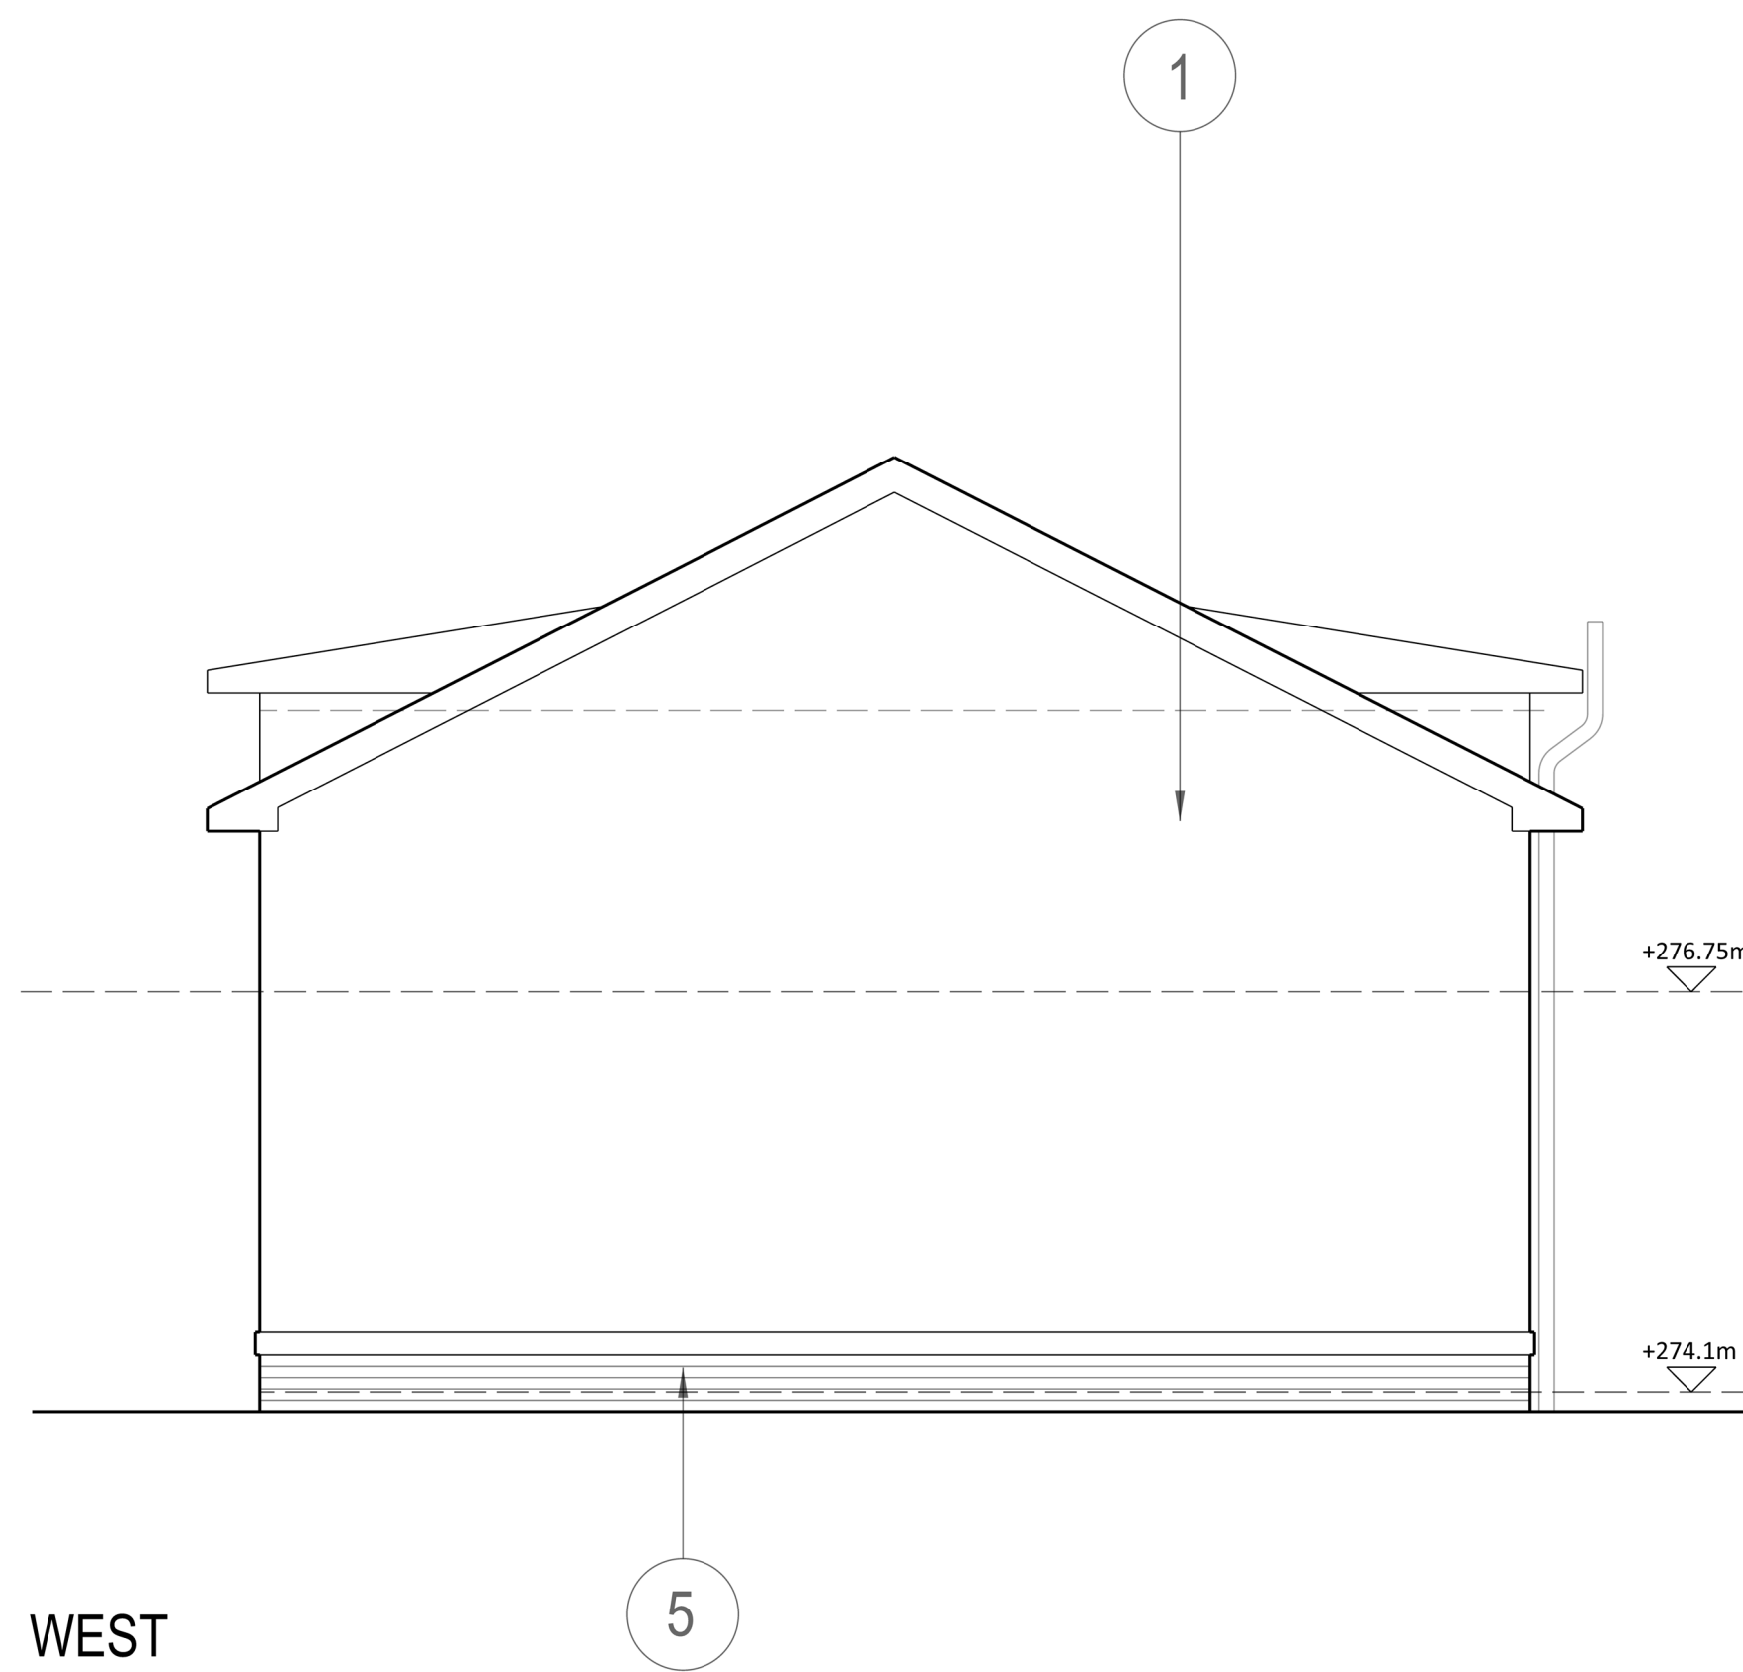

- 1 insulated render
grey-beige RAL 1019
- 2 fibre-cement roof slates
- 3 fibre-cement lapped boards
sepia brown RAL 8014
- 4 hardwood
stained dark grey-brown
- 5 smooth dark-grey brickwork

NOTE

Application is for Outline Consent with reserved matters

The proposal covers the following:

Location of buildings on site, massing, area and form of footprint, height, orientation of fenestration

All other aspects, including details of window and door openings, materials and finishes are indicative and are reserved matters in the Outline Application.

P01 Changes to roof and windows. Ridge lowered in accordance with LPA requirements.
Name of Agent updated.
Rev. Description (By / Check'd / App'd) Date
Status

Outline Planning Application

Classification
non-classified

Client

Merthyr Tydfil Council

Project

Incline Top

Drawing

House 2 - Elevations (Indicative)

Scale @ A1	Drawn	Checked	Approved
1.50	JA	RR	MT

Project No.	Date
ED/001184	20.03.24

Drawing Identifier	BB1182 Compliant						
project	origin	zone	level	file type	role	number	revision
MPA-WSP	- XX	- XX	- DR	- A		062020	P01

esa architecture
member of WSP
Quest House, Fortran Road, St Mellons Business Park, Cardiff, CF3 0EY