



Section A-A

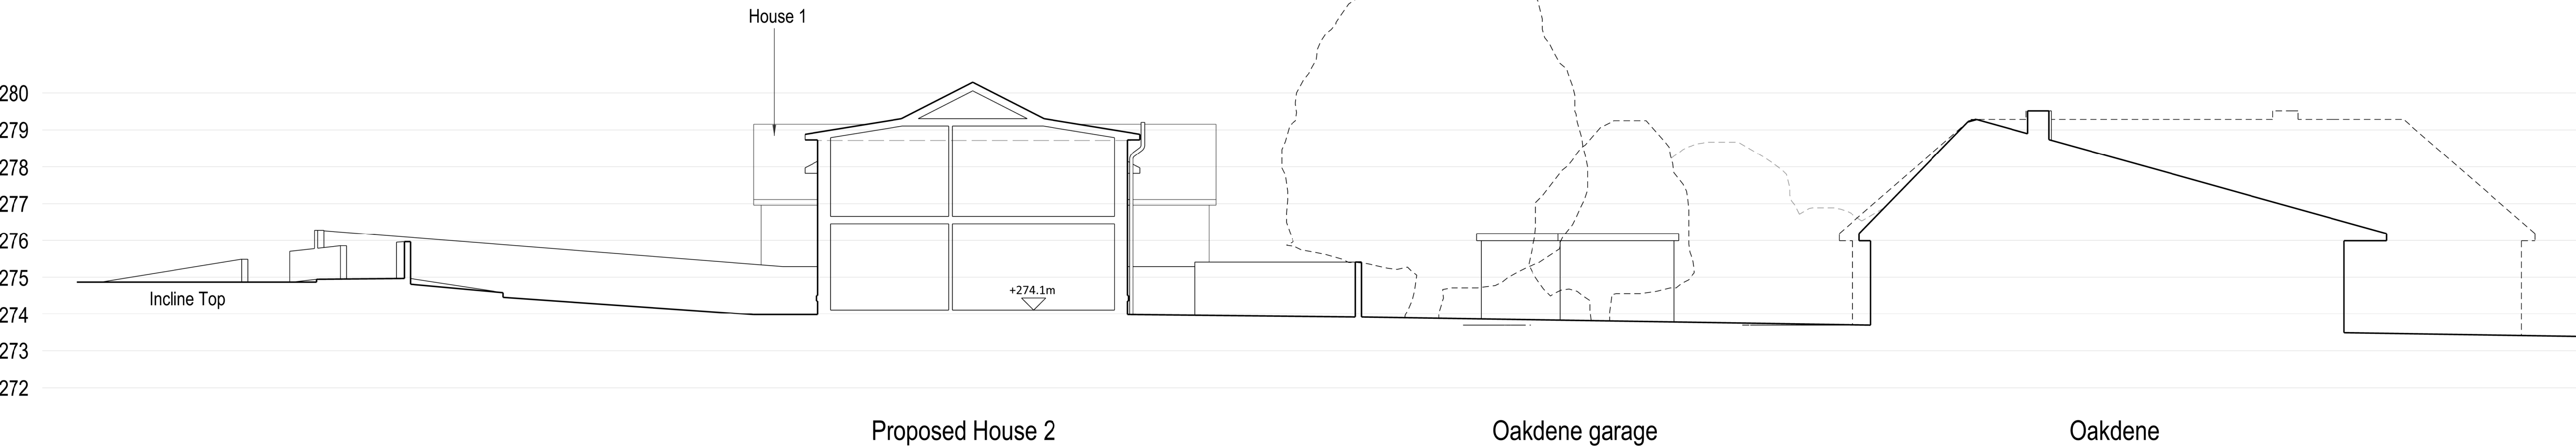

Section B-B

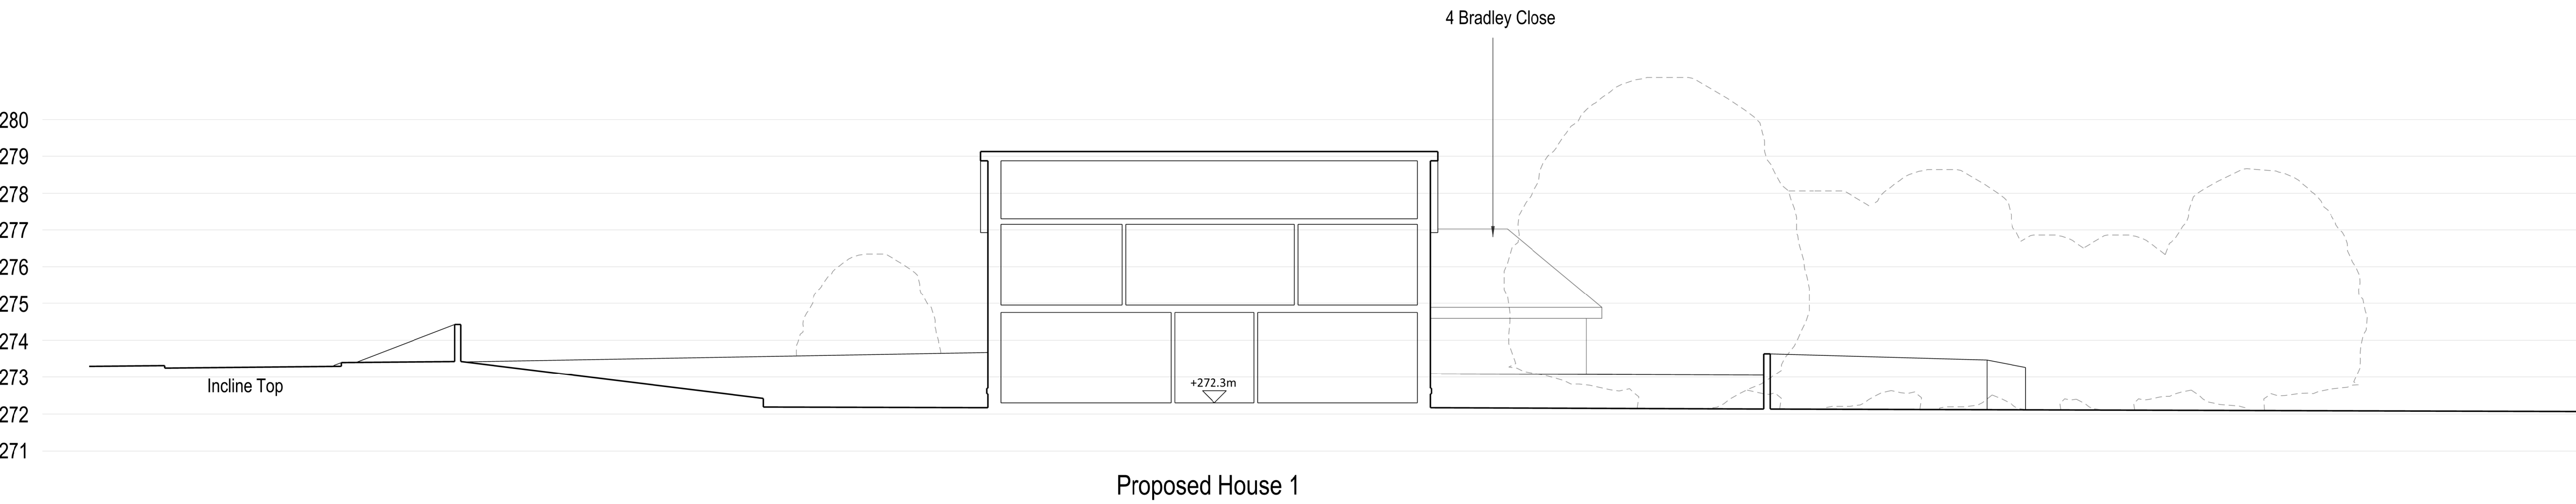

Section C-C

NOTE

The Site Sections above demonstrate that the two proposed houses fit well into the existing pattern of residential development in terms of scale, density, proximity and height. There will be no loss of privacy or amenity. The two proposed houses do not overlook neighbouring properties and are not in any way 'overbearing' when seen from the gardens of neighbouring properties.

Only partial, indirect acute-angle views of the two proposed houses will be possible from inside any of the existing neighbouring houses: see 'Privacy and Amenity Plan' MPA-WSP-XX-00-DR-A-061006

See Proposed Context Plan for location of section lines, drawing
MPA-WSP-XX-00-DR- A 061 001 P02

P01 House designs amended in line with LPA comments
New section lines as requested by LPA
Name of Agent updated 20.12.24

Rev. Description (By / Check'd / App'd) Date

Status:

Outline Planning Application

Classification

non-classified

Client

Merthyr Tydfil Council

Project

Incline Top

Drawing

Site Sections - Topography

Scale @ A1

1.100

Drawn

JA

Checked

RR

Approved

MT

Project No.

ED/001184

Date

20.03.24

Drawing Identifier

project zone level file type role number revision

MPA-WSP - XX - XX - DR - A 063 001 P01

651182 Consult

esa architecture

member of WSP

Quadrant House, Ffordun Road, St Mellons Business Park, Cardiff, CF3 9EY