


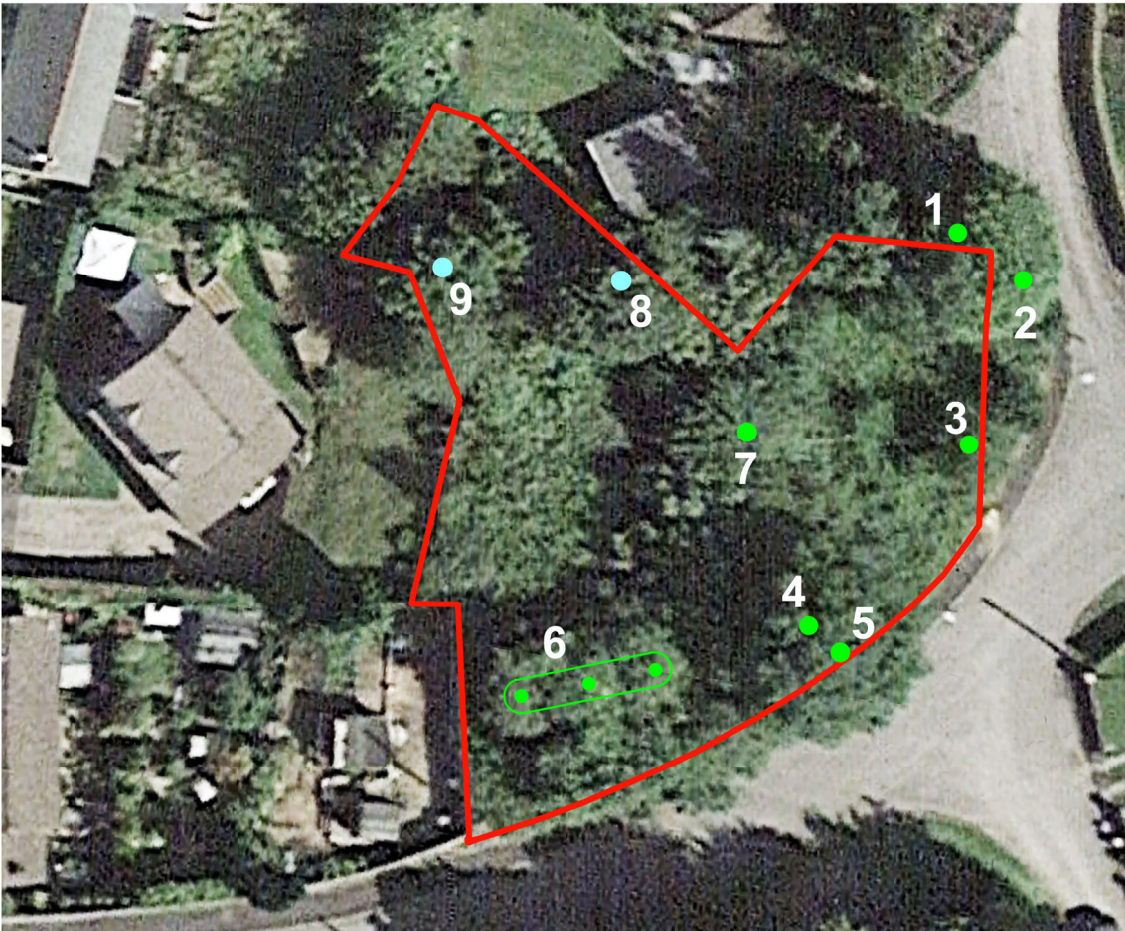

(Google Earth)

Existing Trees


Distinct trees on the MTCBC-owned land are as follows:

1 & 2	grey willow	mature	OUTSIDE SITE BOUNDARY
3	oak	sapling	
4 & 5	grey willow	mature	
6	hawthorn group	mature	
7	ash	sapling	
8 & 9	leylandii cypress	semi-mature	

Additional small saplings and understorey are as described in P.E.A.

Proposed tree removal

- All of the trees within the site boundary, as identified above, will need to be removed to enable the proposed development.
- 1 & 2 trees to be retained and managed
 - 3 to 7 trees to be removed and replaced with mitigation planting
 - 8 & 9 trees of low ecological value, to be removed

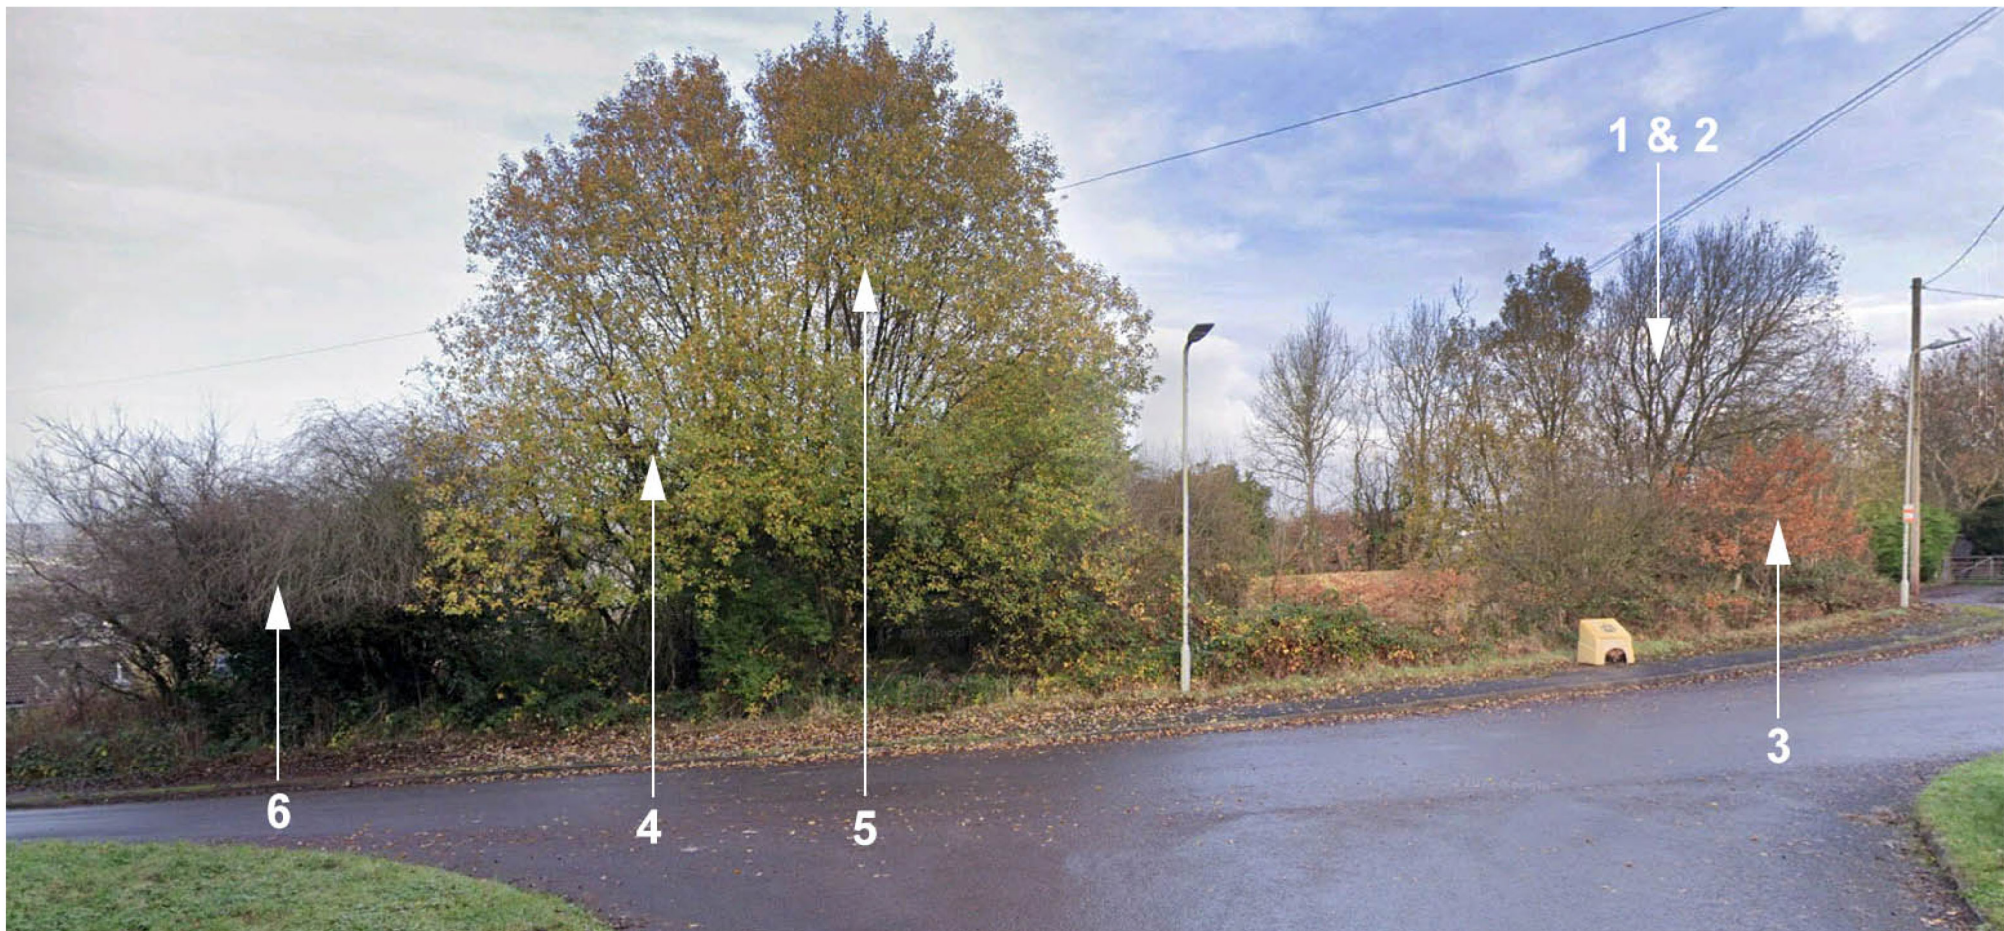

existing trees along western edge of site

Proposed tree planting / mitigation

All proposed trees to be UK native deciduous species suitable for garden planting and with good ecological / habitat value.

- A rowan
- B elder
- C & D bird cherry
- E & F silver birch

Further space for tree planting is available on the wide verge on the south side of Incline Top, facing the proposed development site. The existing verge is of low ecological value.



Rev	Description (By / Check'd / App'd)	Date
Status	Outline Planning Application	
Classification	non-classified	
Client	Merthyr Tydfil Council	
Project	Incline Top	
Drawing	Tree Removal & Mitigation Planting	
Scale @ A1	Drawn	Checked
1:150	JA	RR
Project No.	ED/001184	Date
20.12.24		
Drawing Identifier	number	revision
project	origin	level
MPA-WSP - XX	- 00 - DR - A	061 005
		P00