

EXISTING

Site Layout
Scale 1: 500

PROPOSED

Site Layout
Scale 1: 500

Note: This drawing is copyright ©

Monarch

Architectural Services Ltd

Revision

Project

Proposed 4th Bedroom Detached

House with Integral Garage

at

Plot 5

Plot off Upper Colliers Road

Hedgering

Merthyr Tydfil,

Client

Mr Andrew Jones

Title

Existing and Proposed

Site Layout and Sections

Date: December 2023

Scale: A1 1:250 and 1:500


Drawn: W. S.

Drawing No.

12/05/02

Rev

Section 5 - 5
Scale 1: 250

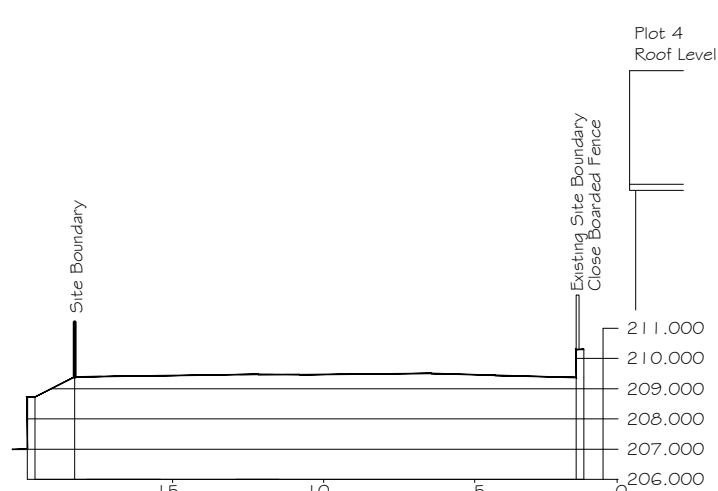

Section 6 - 6
Scale 1: 250



Plot Layout
Scale 1: 200

Section 5 - 5
Scale 1: 250



Section 6 - 6
Scale 1: 250



Plot Layout
Scale 1: 200