


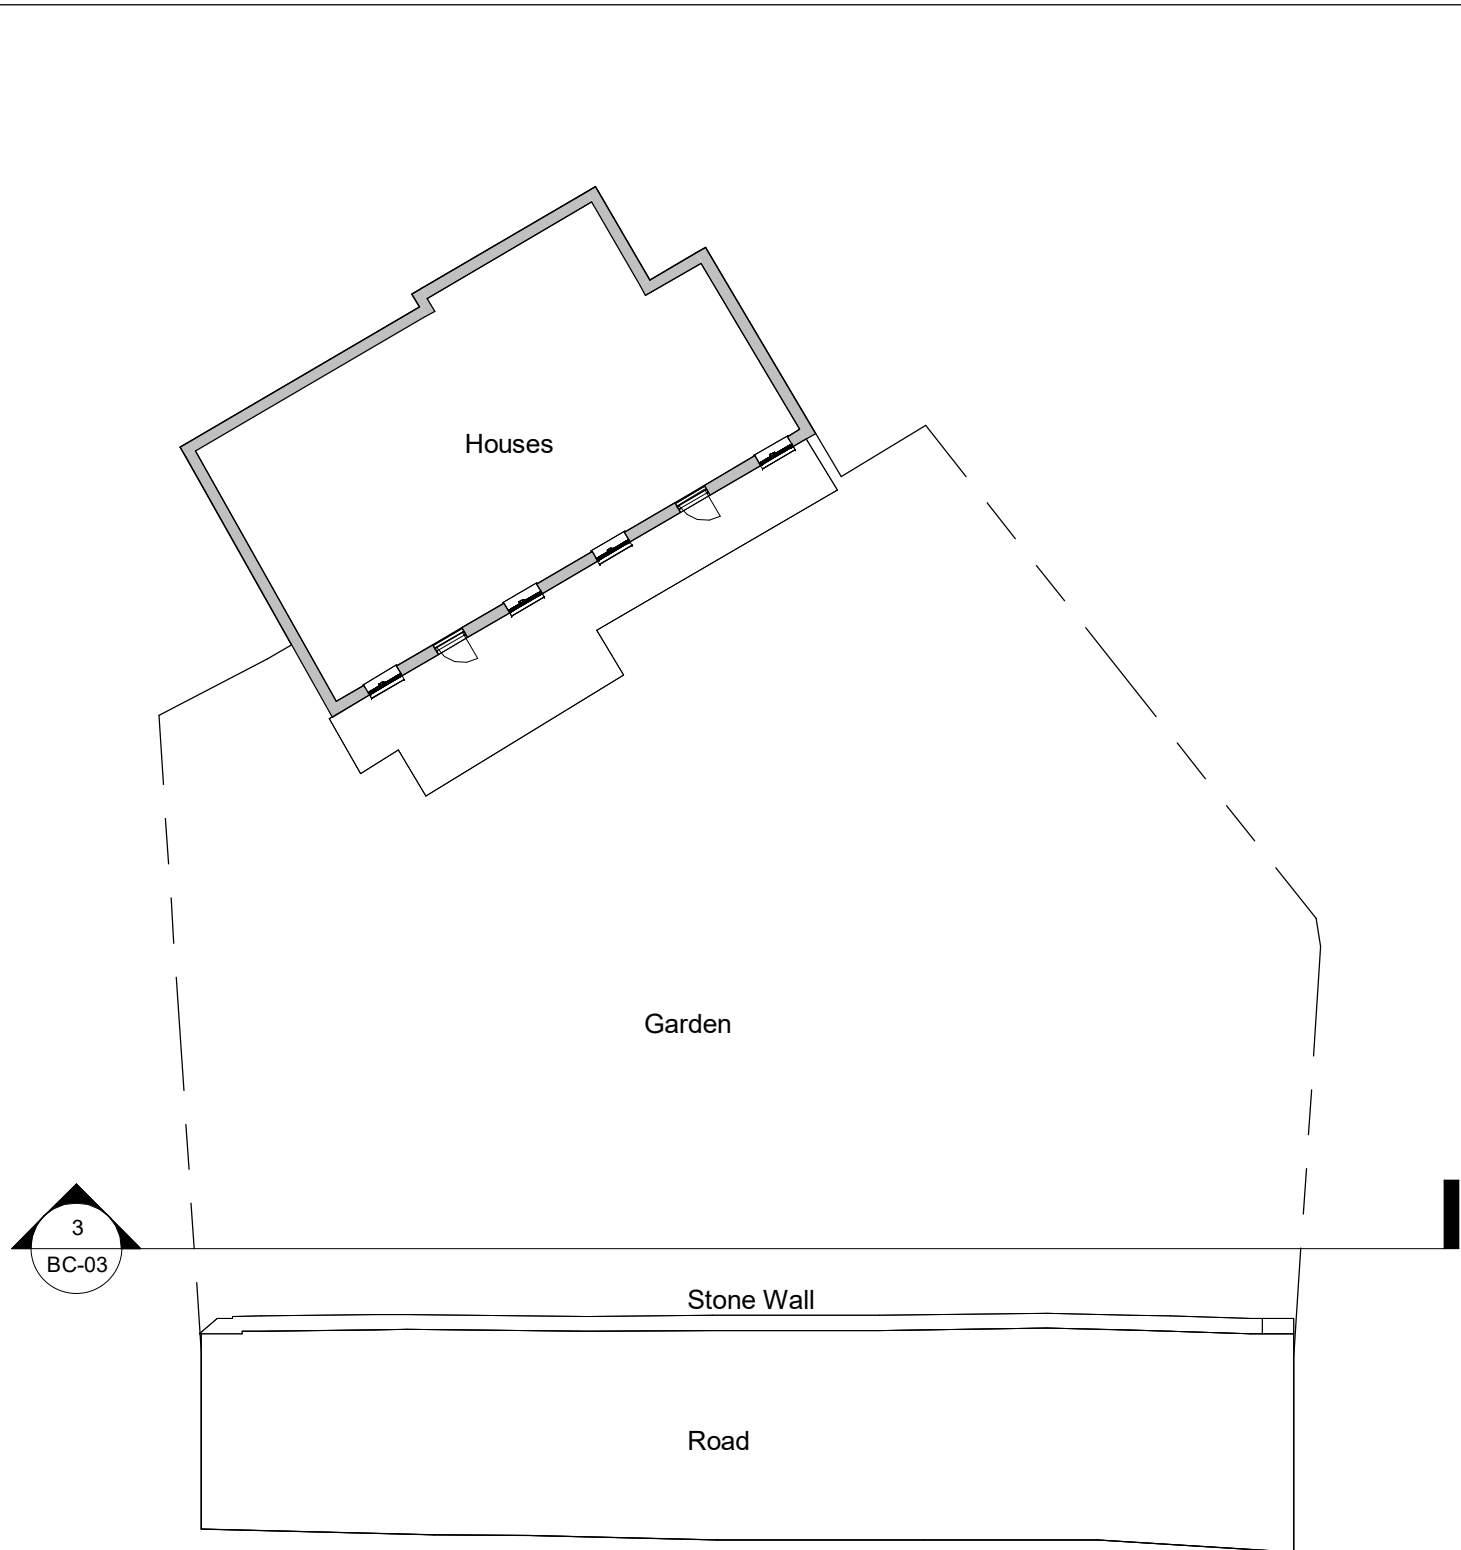

PROJECT Create 4 parking spaces		SHEET Existing Plans	
INDIGO DESIGN (Part of 3dcadwales Ltd) 5 Ashlea Drive, Merthyr Tydfil, CF47 0NY Tele 01685 385746 Mob - 07940913216 Email: philip@3dcadwales.co.uk		Address 1 & 2, Brynseion Cottages, Merthyr Tydfil CF47 OSE	
This Drawing is Copyright, Dimensions to be checked on site and not scaled from this drawing	 Indigo 3d Design	Checked by JH	Drawn by PH
		Scale (@ A3) 1 : 200	
PURPOSE OF ISSUE Planning Approval	DRWAING NUMBER BC-01	Rev No	Description
		A	Issue
		Date	10/11/2025