




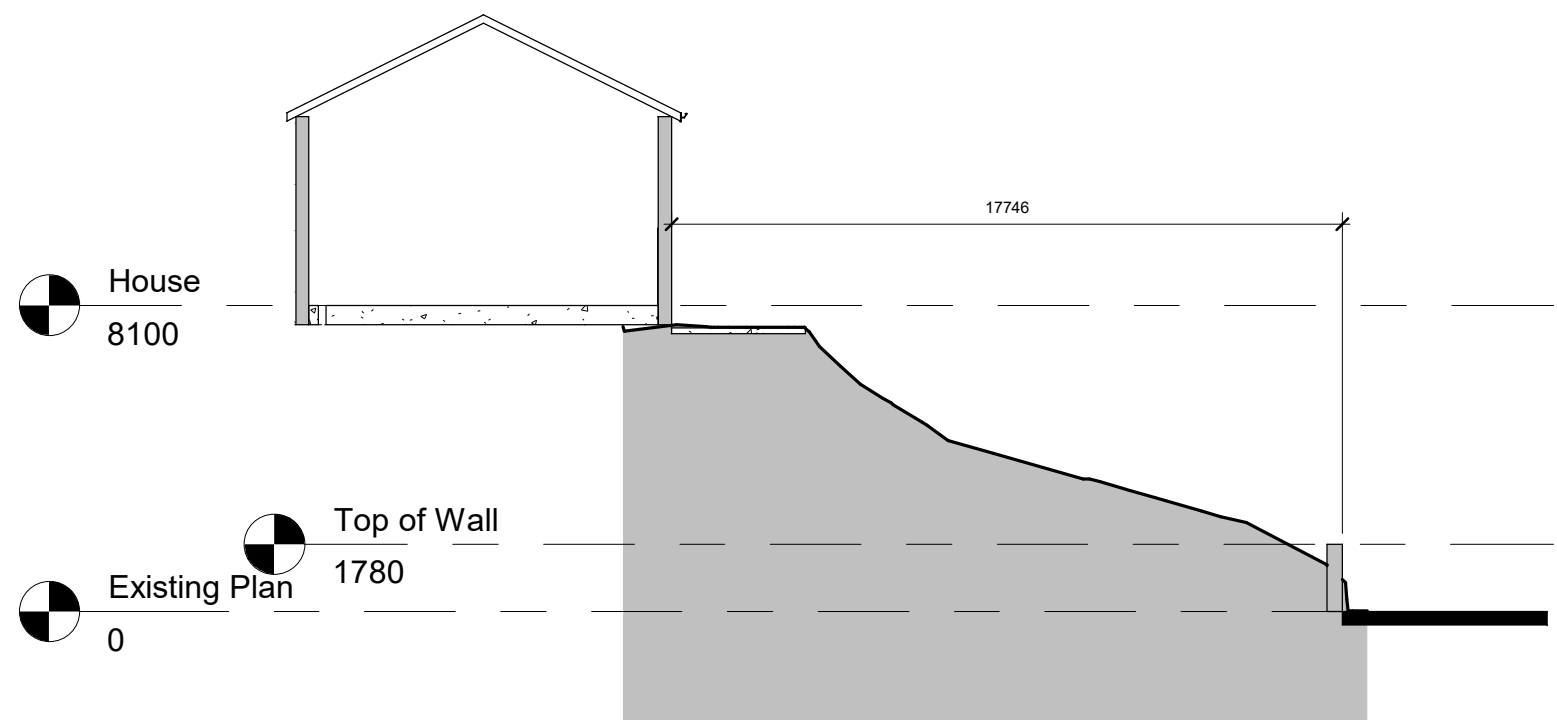

1 Existing Section 1
1 : 200

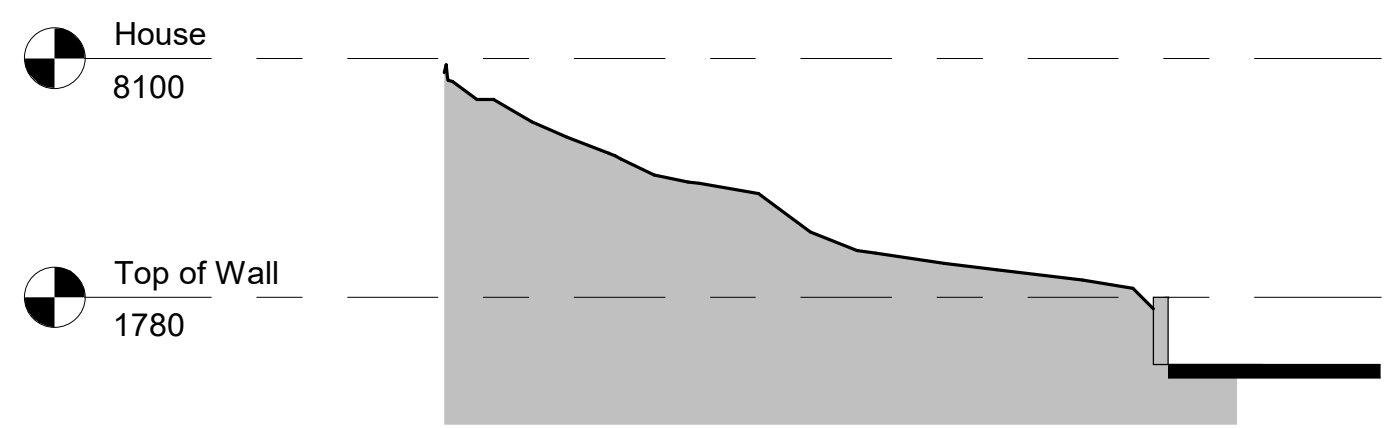

2 Existing Section 2
1 : 200

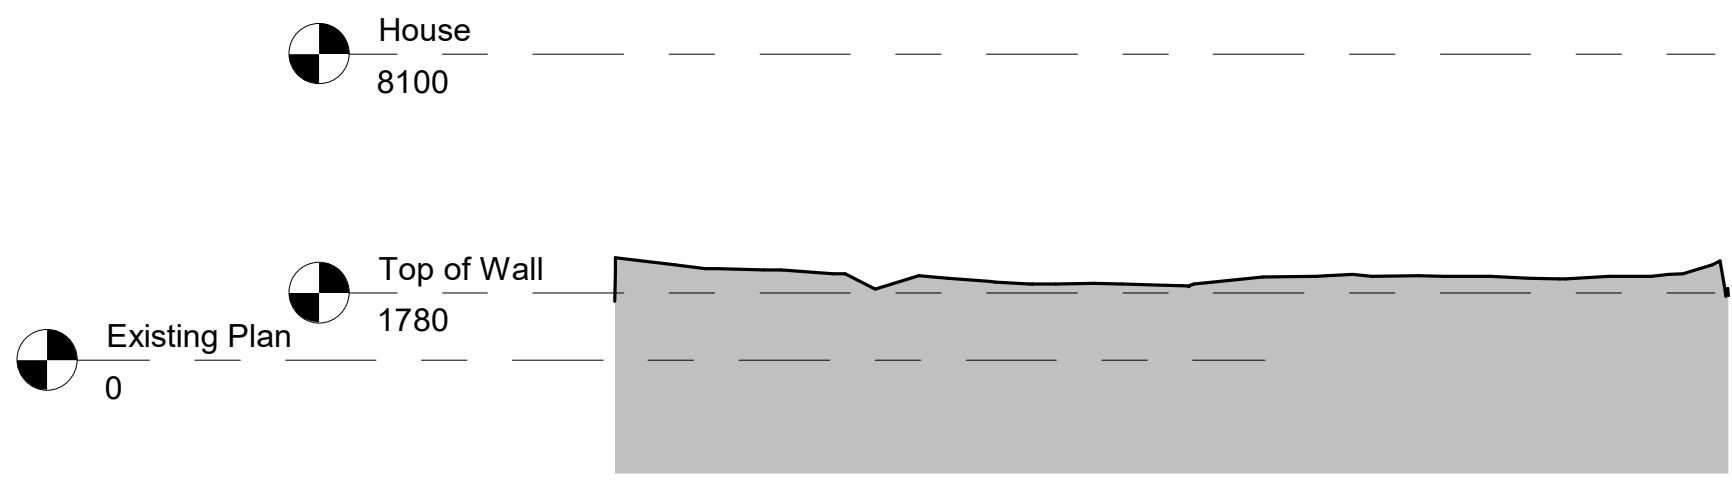

3 Existing Section 3
1 : 200

INDIGO DESIGN (Part of 3dcadwales Ltd) 5 Ashlea Drive, Merthyr Tydfil, CF47 0NY Tele 01685 385746 Mob - 07940913216 Email: philip@3dcadwales.co.uk		
This Drawing is Copyright, Dimensions to be checked on site and not scaled from this drawing		
PURPOSE OF ISSUE Planning Approval		DRWAING NUMBER BC-03
PROJECT Create 4 parking spaces		
SHEET Existing Sections		
Address 1 & 2, Brynseion Cottages, Merthyr Tydfil CF47 0SE		
Checked by JH	Drawn by PH	Scale (@ A3) 1 : 200
Rev No A	Description Issue	Date 10/11/2025