




1 Existing Elevation
1 : 200

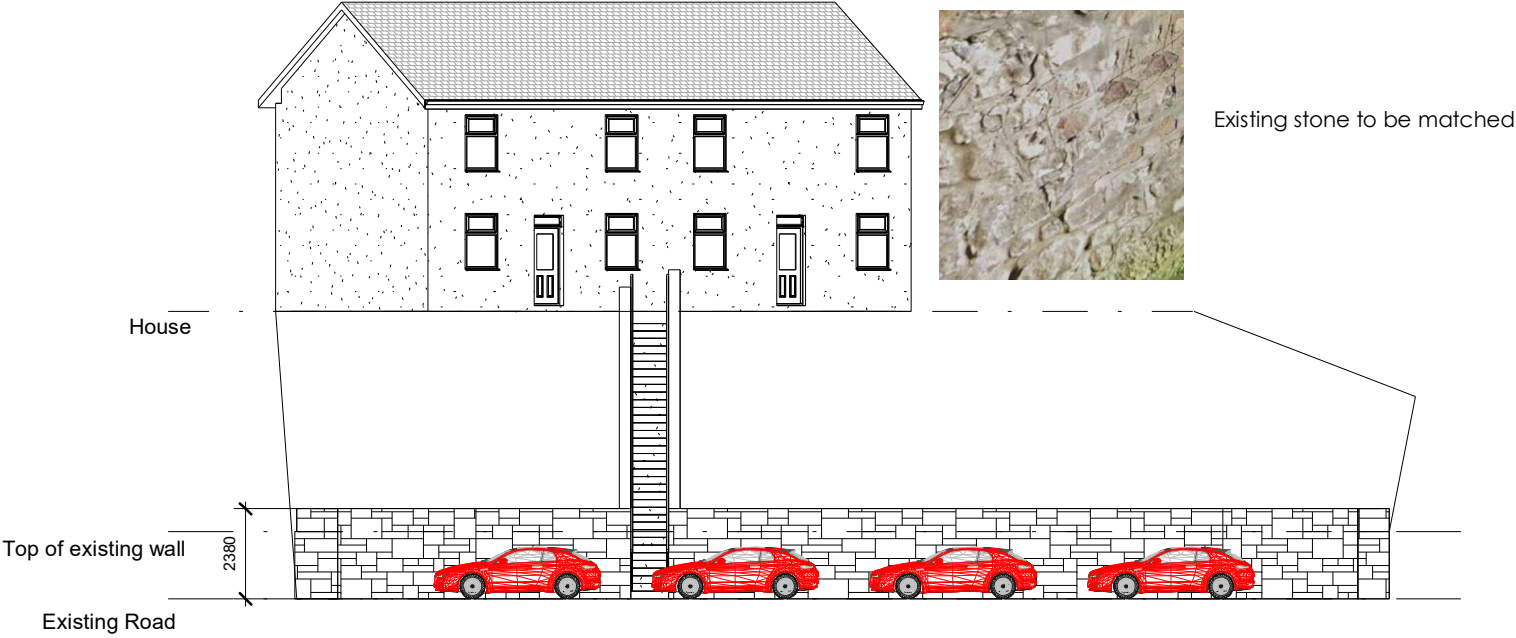

2 Proposed Elevation
1 : 200

INDIGO DESIGN (Part of 3dcadwales Ltd) 5 Ashlea Drive,
Merthyr Tydfil, CF47 0NY Tele 01685 385746 Mob -
07940913216 Email: philip@3dcadwales.co.uk

This Drawing is Copyright,
Dimensions to be checked
on site and not scaled from
this drawing



PURPOSE OF ISSUE

Planning Approval

DRWAING NUMBER

BC-06

PROJECT

Create 4 parking spaces

SHEET

Existing & Proposed Elevation

Address

1 & 2, Brynseion Cottages, Merthyr
Tydfil CF47 0SE

Checked by

JH

Drawn by

PH

Scale (@ A3)

1 : 200

Rev No	Description	Date
A	Issue	10/11/2025