



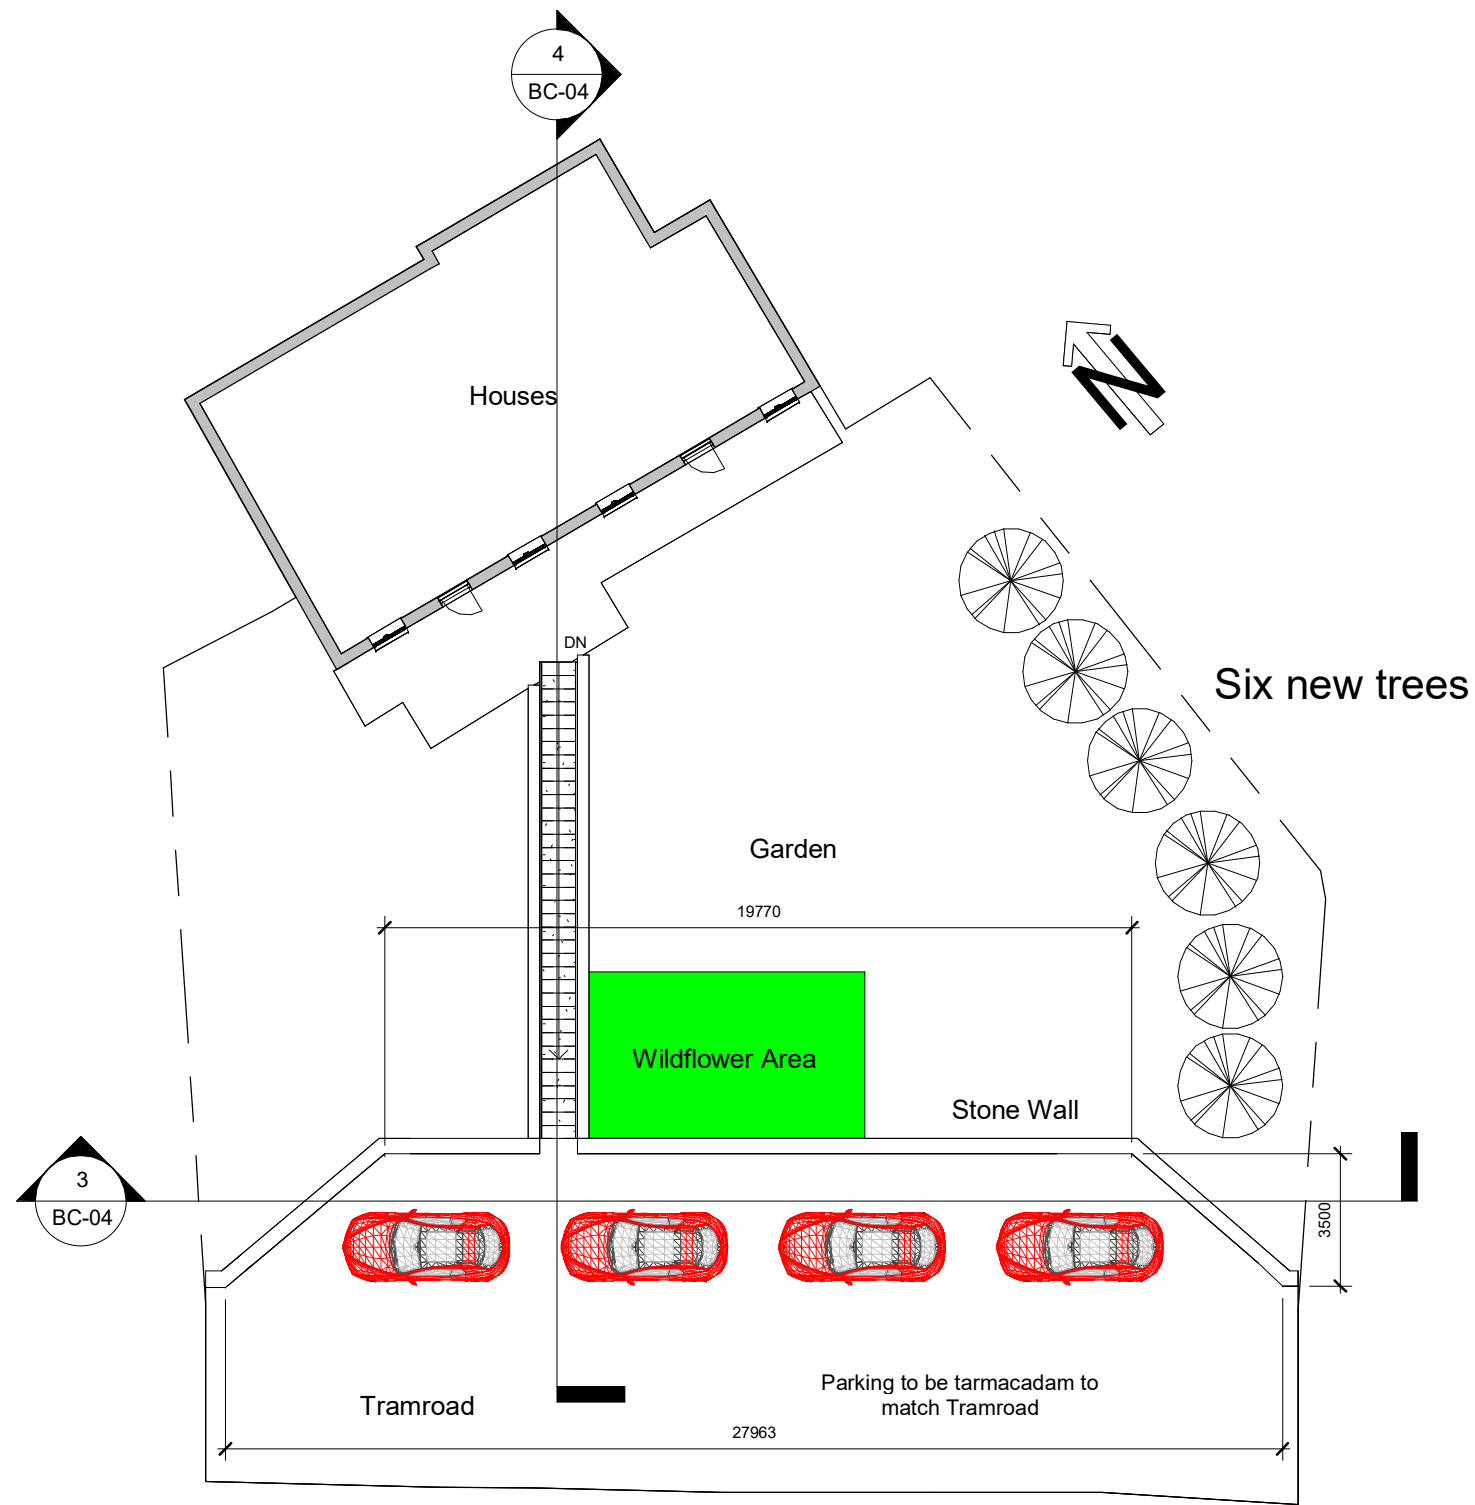

1 Proposed Plan
1 : 200

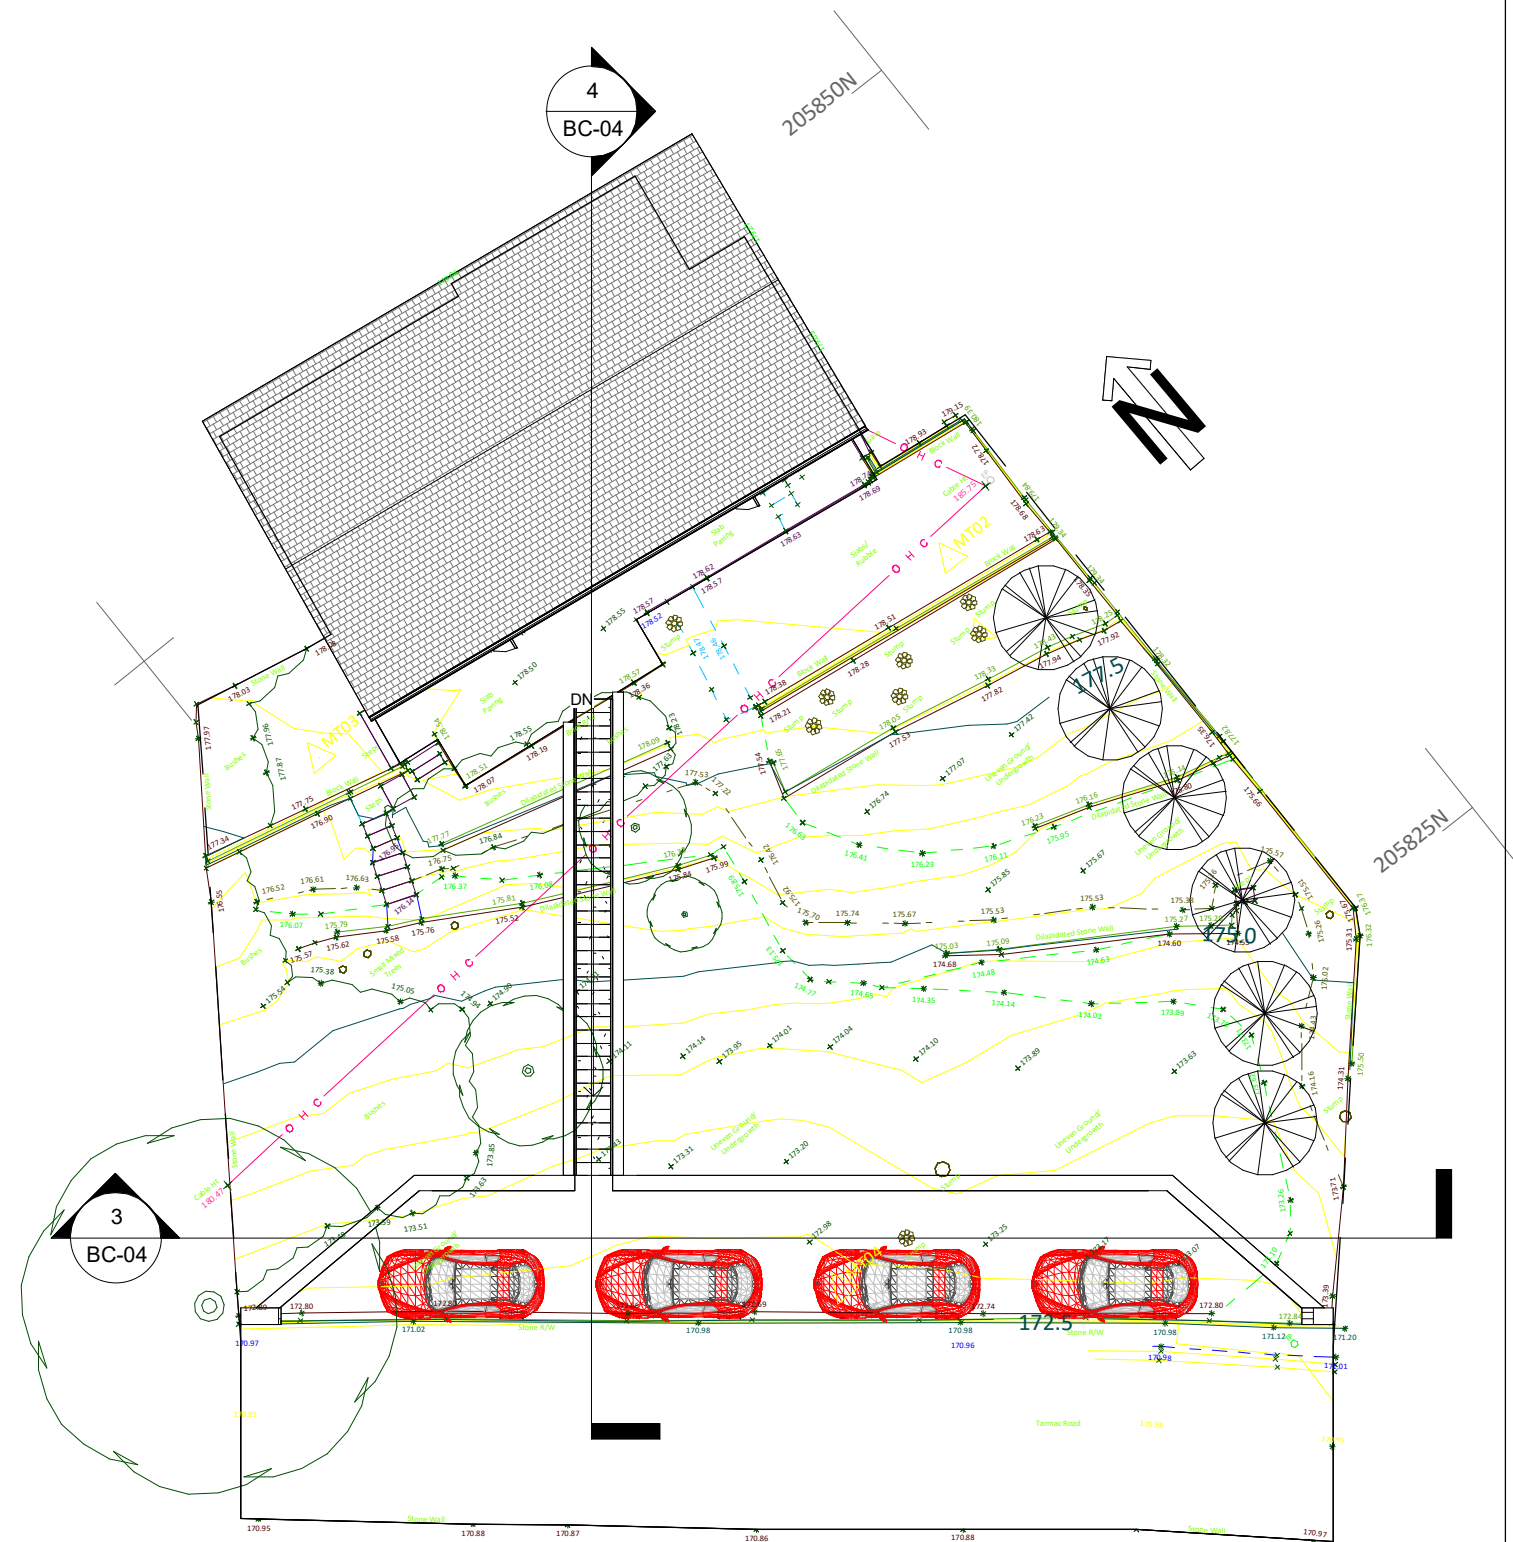

2 Proposed Site
1 : 200

PROJECT Create 4 parking spaces		SHEET Proposed Plans		
INDIGO DESIGN (Part of 3dcadwales Ltd) 5 Ashlea Drive, Merthyr Tydfil, CF47 0NY Tele 01685 385746 Mob - 07940913216 Email: philip@3dcadwales.co.uk		Address 1 & 2, Brynseion Cottages, Merthyr Tydfil CF47 OSE		
This Drawing is Copyright, Dimensions to be checked on site and not scaled from this drawing		Checked by JH	Drawn by PH	Scale (@ A3) 1 : 200
		Rev No A	Description Issue	Date 10/11/2025
PURPOSE OF ISSUE Planning Approval	DRWAING NUMBER BC-02			