
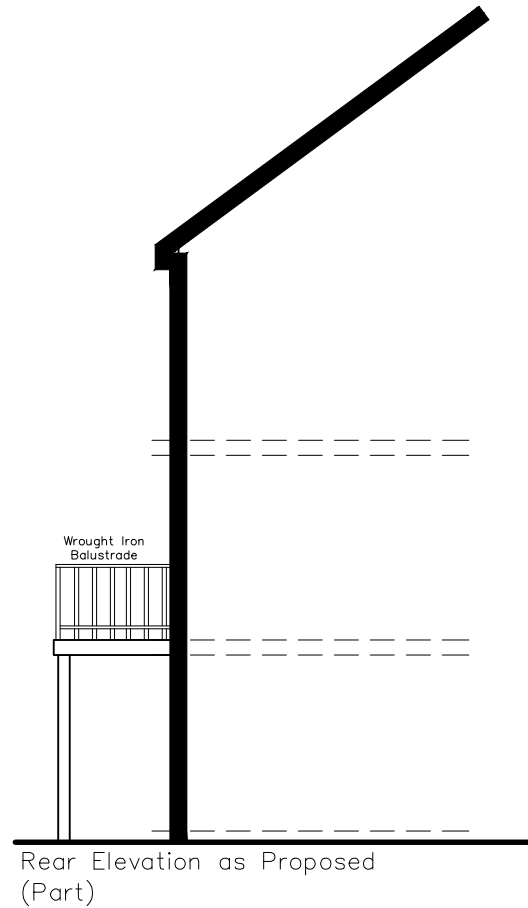
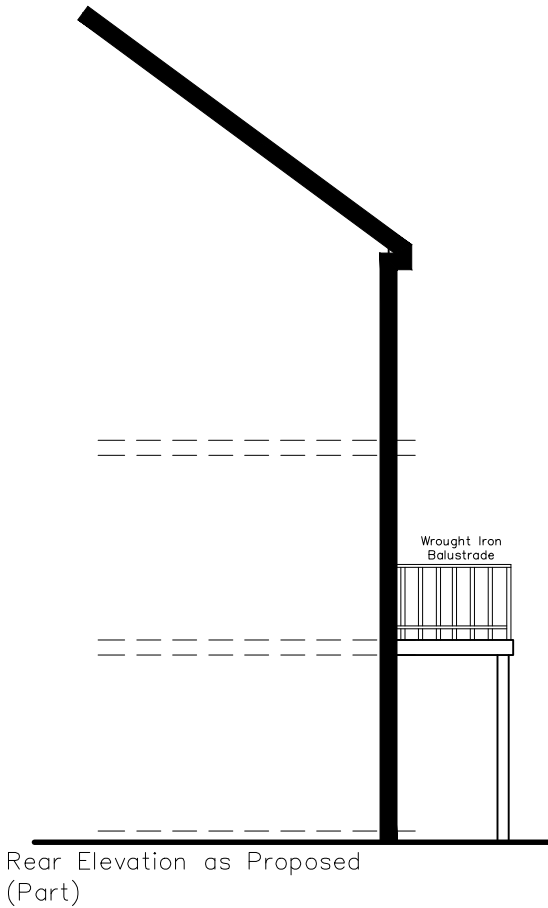
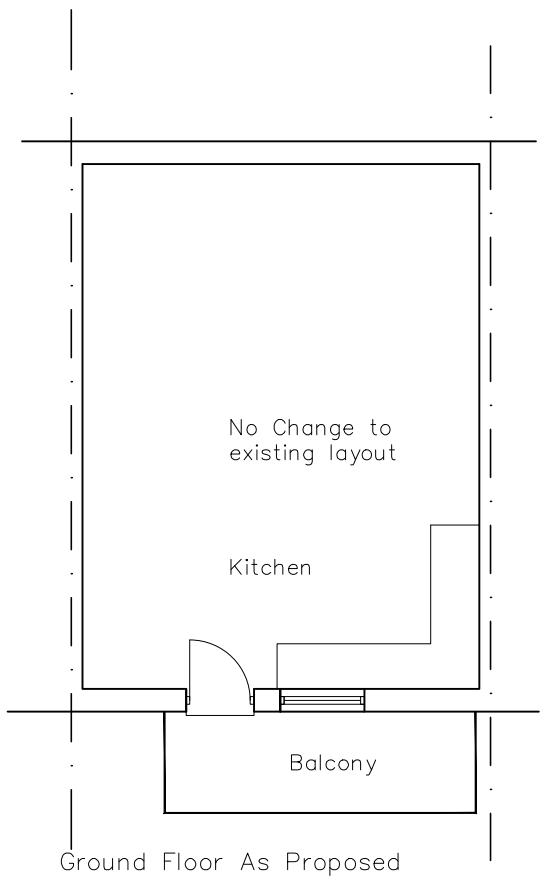
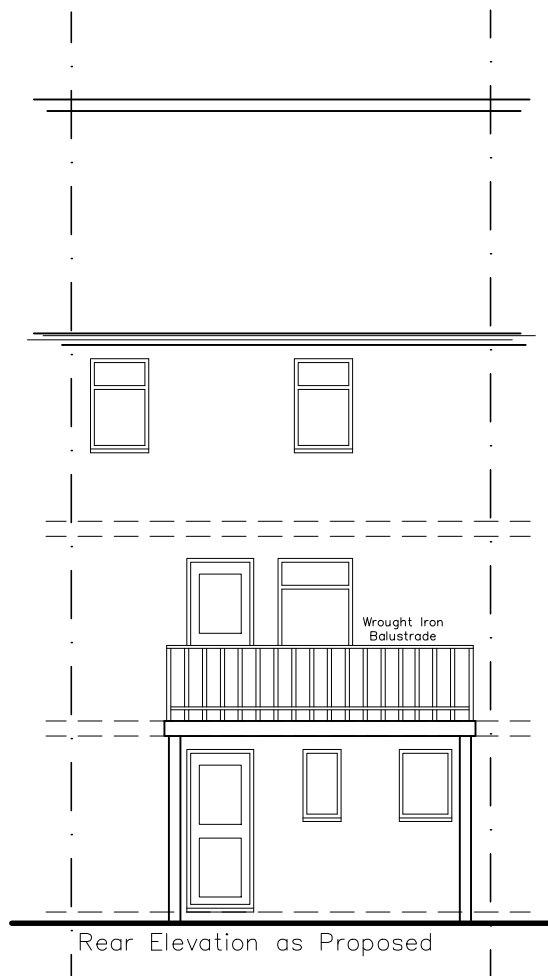
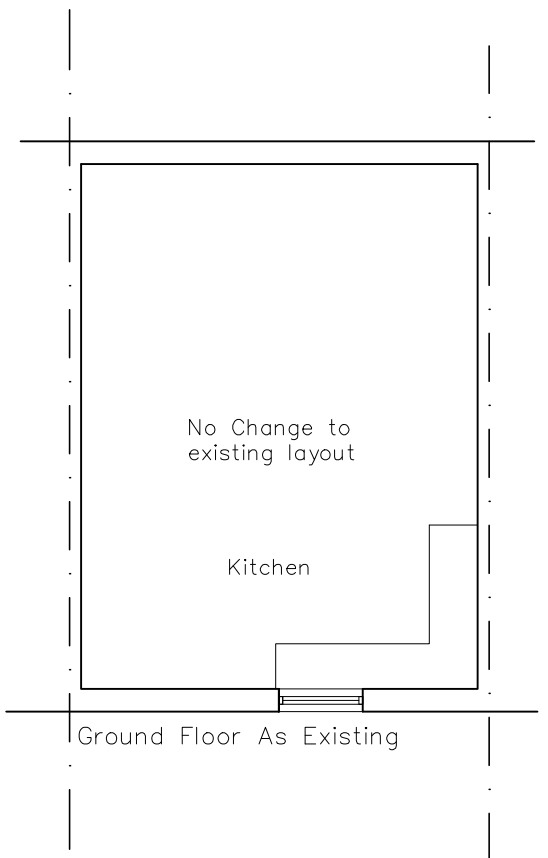


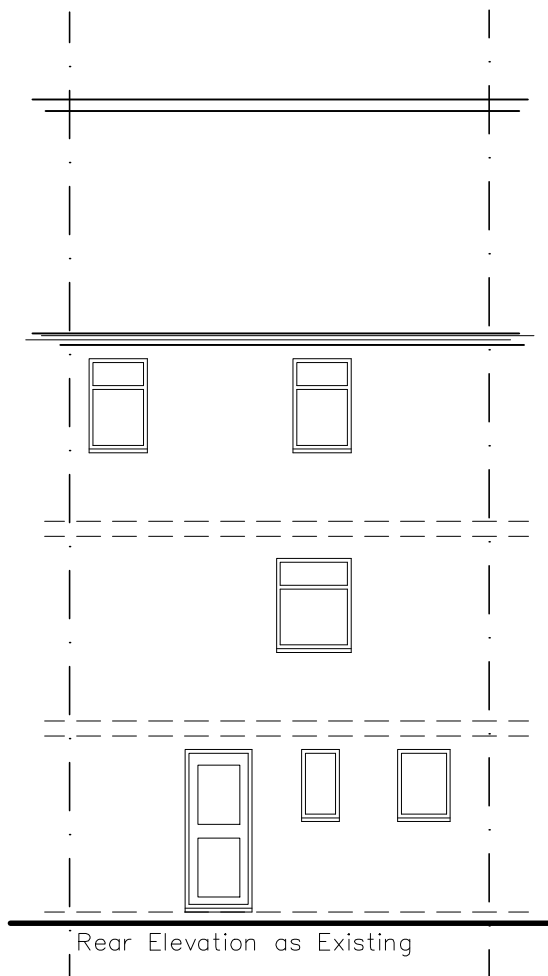

REV.	DATE	DESCRIPTION
------	------	-------------

Proposed Balcony at 5 Edwards Terrace
for Mrs Hughes

PLANS AND ELEVATIONS AS
EXISTING AND PROPOSED

PLANNING DRAWING

SCALE 1:100	DATE 03.07.25
DRAWN JB	
REF.	
DRAWING NO. 2025/0035/0001	REV.