


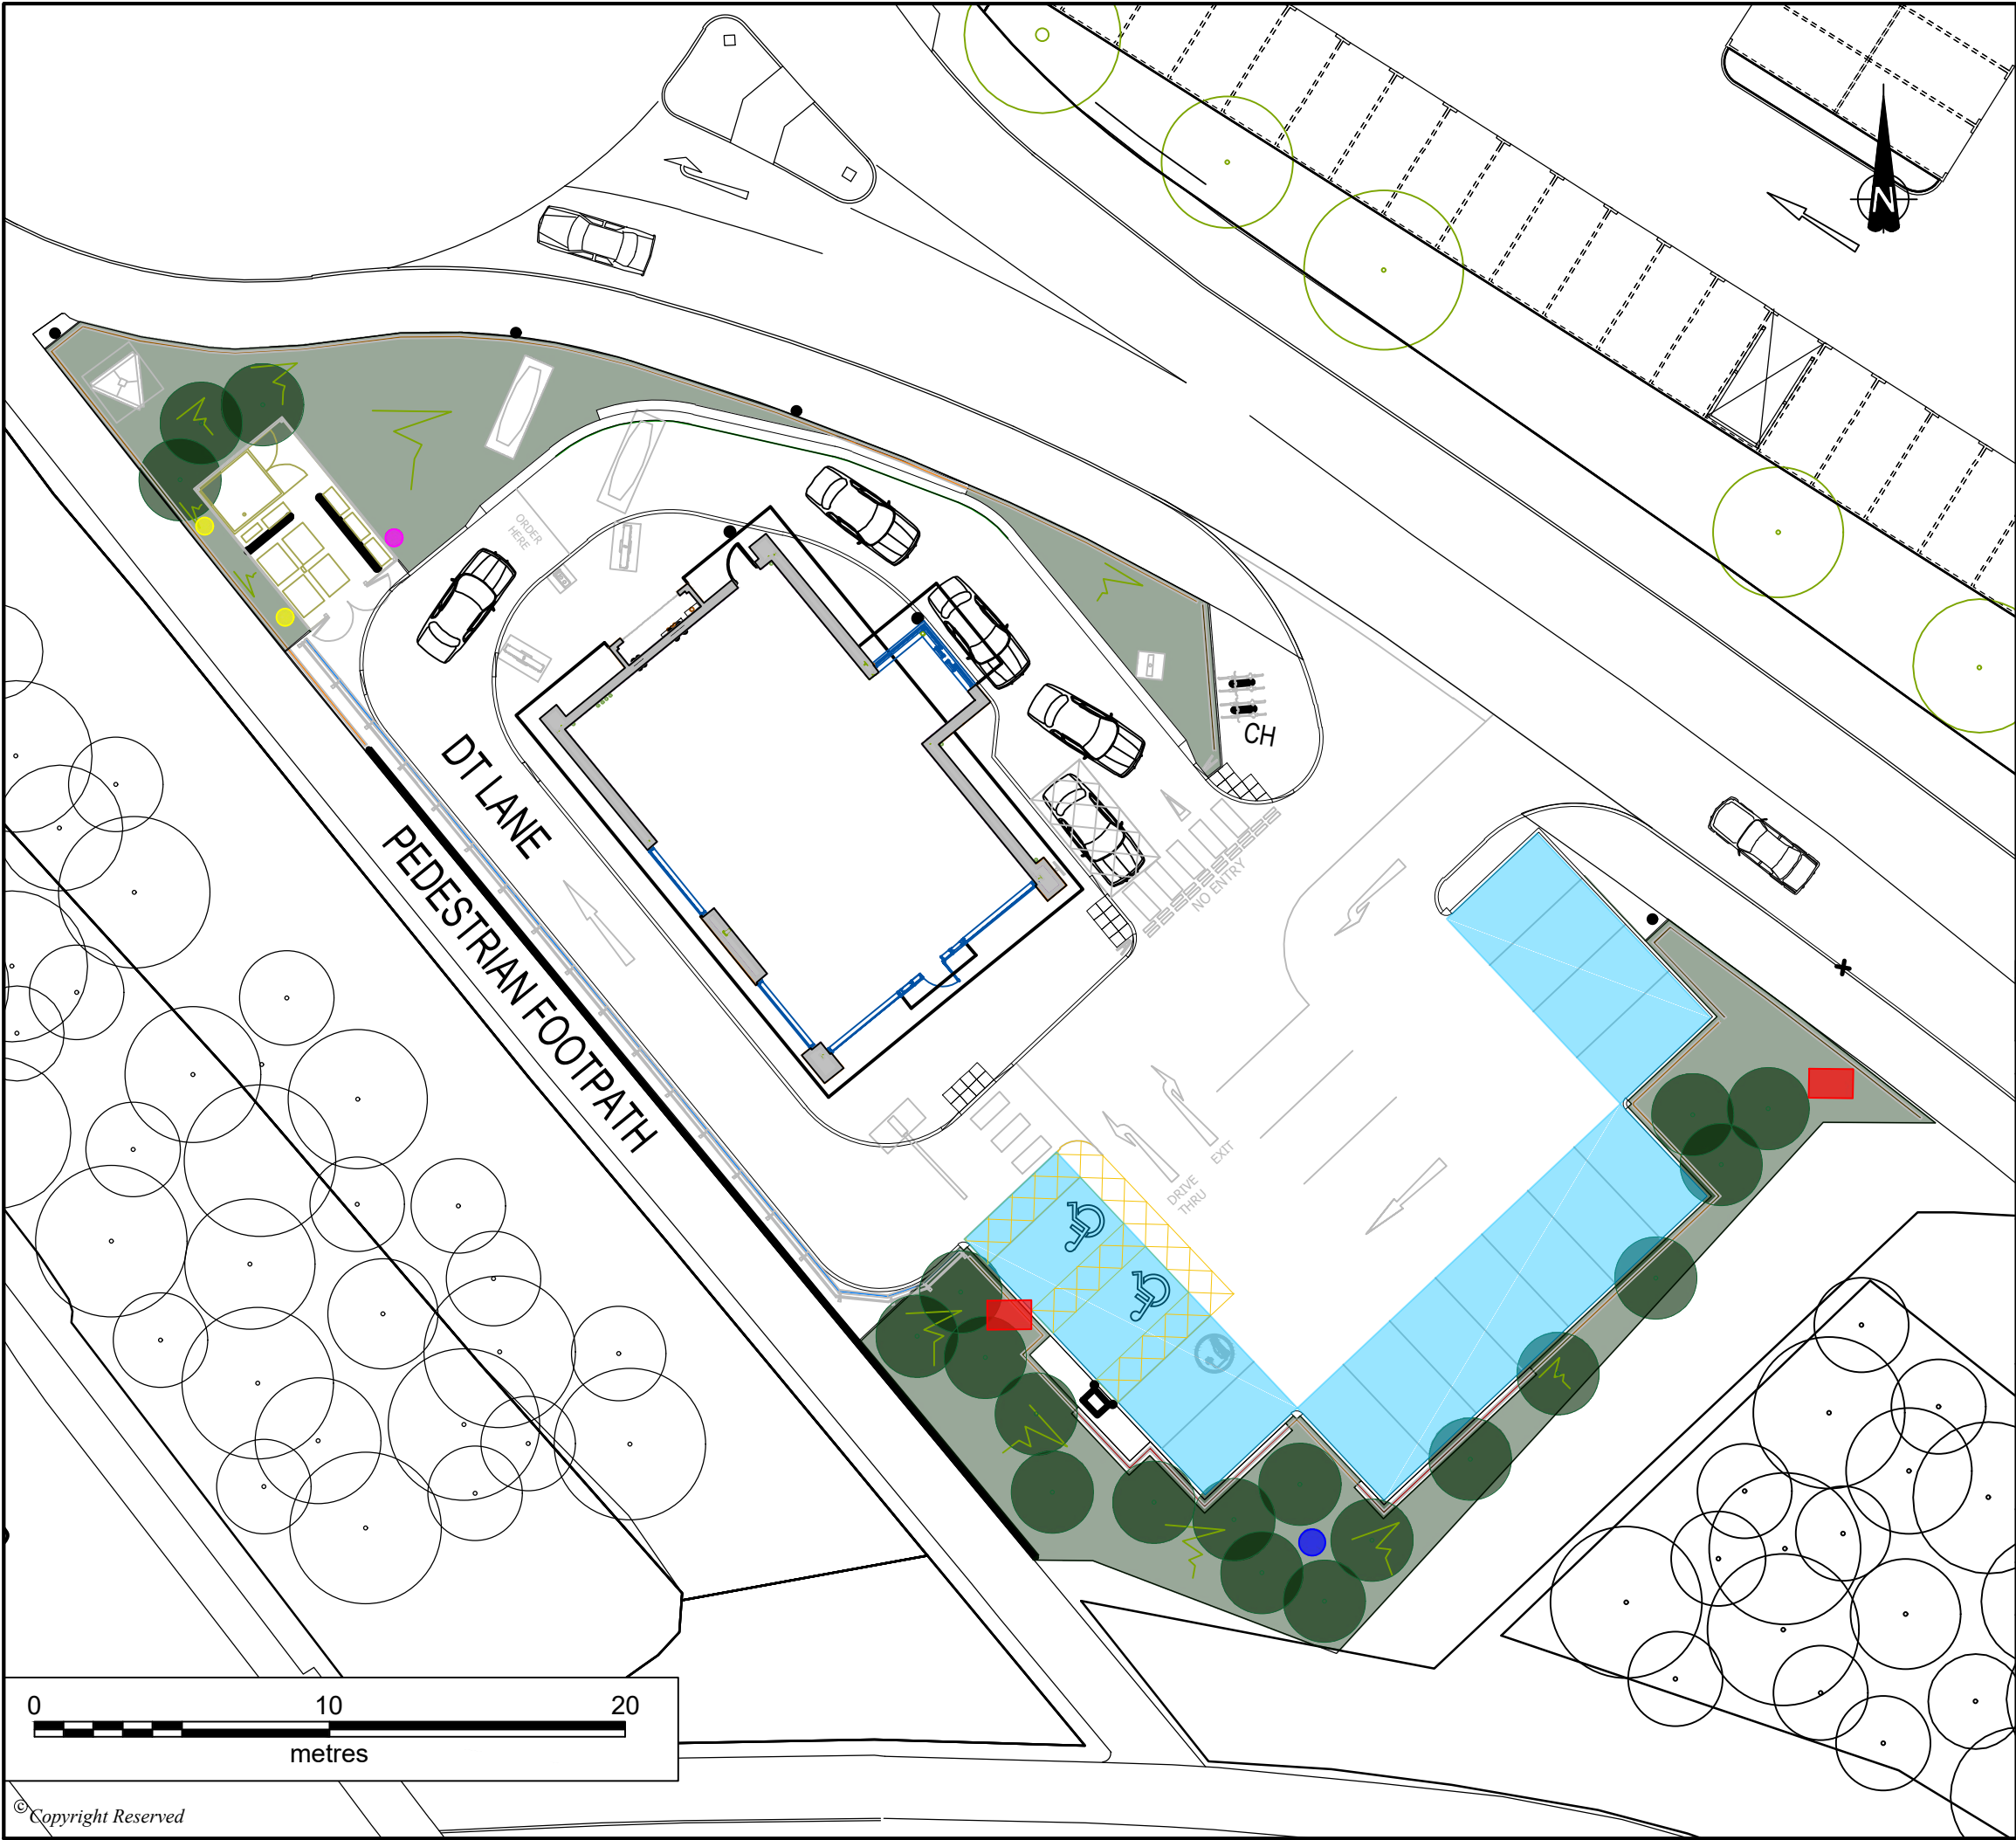

DO NOT SCALE FROM THIS DRAWING

KEY

- Open-fronted nest box (such as Vivara Pro Woodstone Barcelona Open Nest Box or similar) mounted at 1-2 m height on the south-western side of the wooden fence around the refuse store.
- One insect hotel (such as a Schwegler Insect Nest or Nesting Aid or similar) mounted at 2 m height on the eastern side of the wooden fence around the refuse store.
- Log pile directly adjacent to the newly planted hedgerow approx. 1m x 1m
- Hibernacula adjacent to the newly planted hedgerow created from rubble and soil approx. 1m x 1m

B	Revised Legend	06/25	GR	AC	SC
A	First Issue	02/25	GR	AC	SC
REVISION	DETAILS	DATE	DRN	CHK'D	APP'D

CLIENT	BL Merthyr Ltd
--------	----------------

PROJECT	Cyfarthfa Retail Park - Drive Through
---------	---------------------------------------

DRAWING TITLE	Ecological Enhancement Plan
---------------	-----------------------------

DRG No.		CA13316/001	REV	B	SUIT. CODE
DRG SIZE		A3	SCALE		1:250
DATE		04.06.25			
DRAWN BY		GR	CHECKED BY		AC
APPROVED BY		SC			

