

Trees

Shrubs

Total :329

Herbaceous

Total :9

Bulbs

Total :258

Ferns

Total :92

Grasses



Total :55

Hedges

Total :215

Native Hedgerow Mix

Total :370

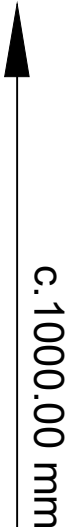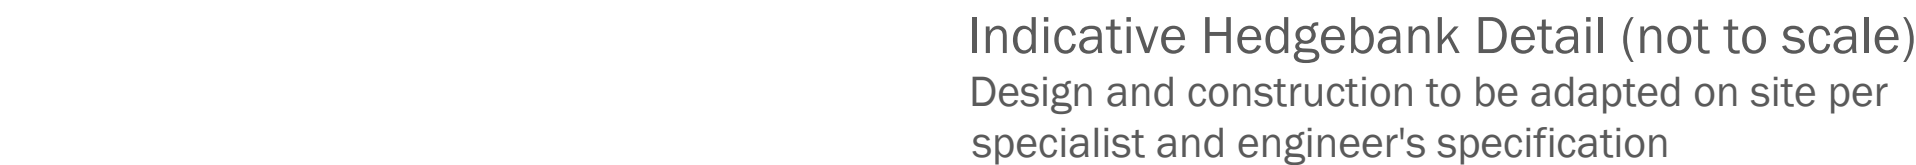

This drawing is to be read in conjunction with all other drawings and specifications within the package. These drawings have been prepared for design development and costing purposes only. All dimensions in millimeters unless otherwise specified. Do not scale off this drawing, except for planning purposes. Written dimensions to be taken only. EDP will accept no responsibility for errors by others in "scaling" from this drawing. All base plans used are provided by the client and architect, except where otherwise expressly agreed in writing. EDP shall have no responsibility or liability for any loss direct or consequential. This drawing must not be copied in whole or part without prior written consent from EDP.

client

McDonald's Restaurants Ltd

project title

McDonalds Merthyr Tydfil

Heads of the Valleys Road

drawing title

Detailed Planting Plan

Sheet 2 of 2



the environmental
dimension partnership