

EXISTING




PROPOSED




Note: This drawing is copyright ©

Monarch
Architectural Services Ltd


Revision	
Project	Proposed 2nd, Four Bedroom Detached Houses
at	Plots 9, 10, 11, 12 off Upper Colliers Road, Hengoed, Merthyr Tydfil, Client: Mr M Jones
Title	Existing and Proposed Site Layout and Sections
Date:	December 2023
Scale:	A1 : 1:250, A4 : 1:500
Drawn:	W. S.
Drawing No.	12/12/02
Rev	

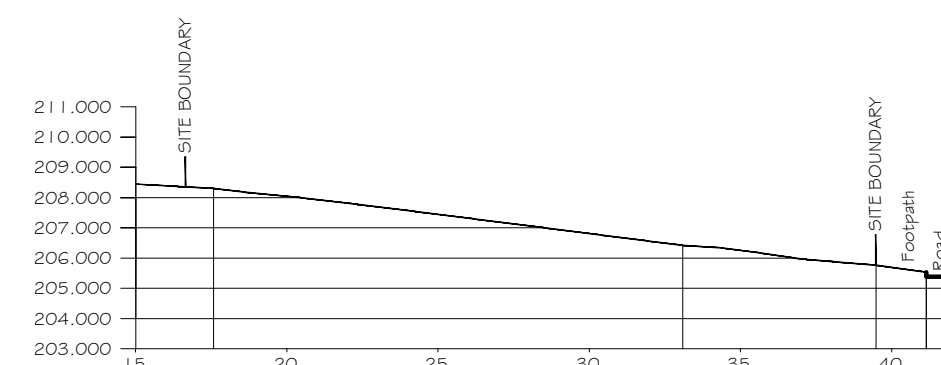



Section 1 - 1
Scale 1 : 250

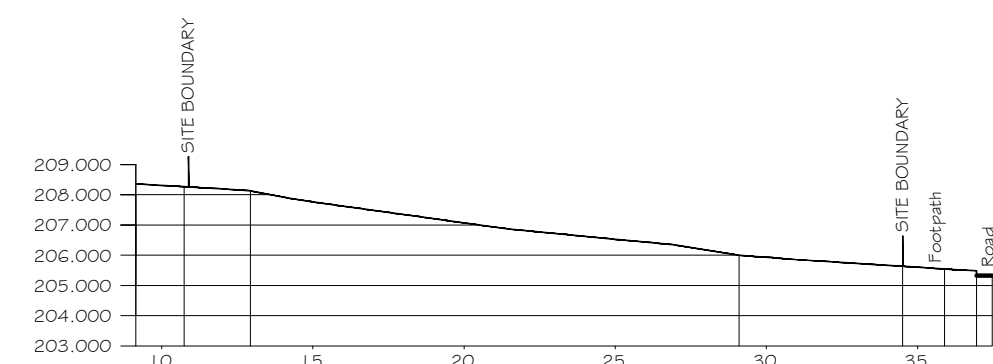


Section 2 - 2
Scale 1 : 250

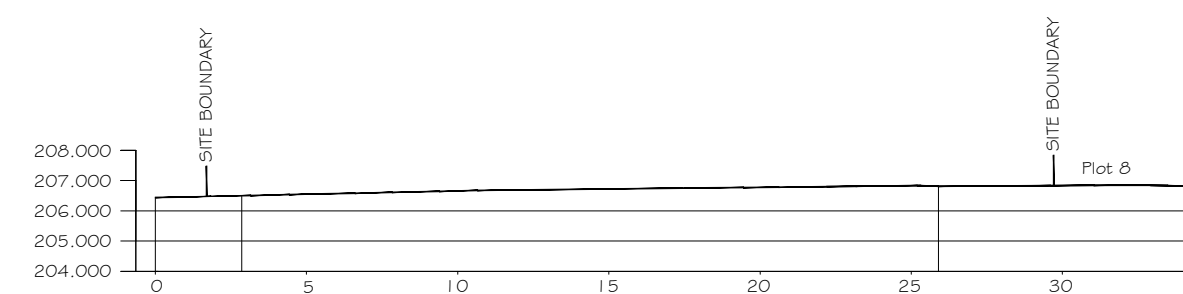

Section 3 - 3
Scale 1 : 250

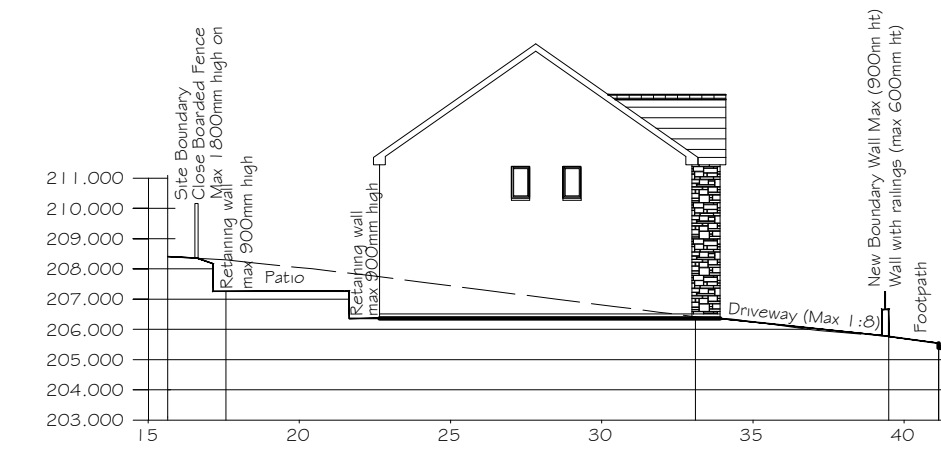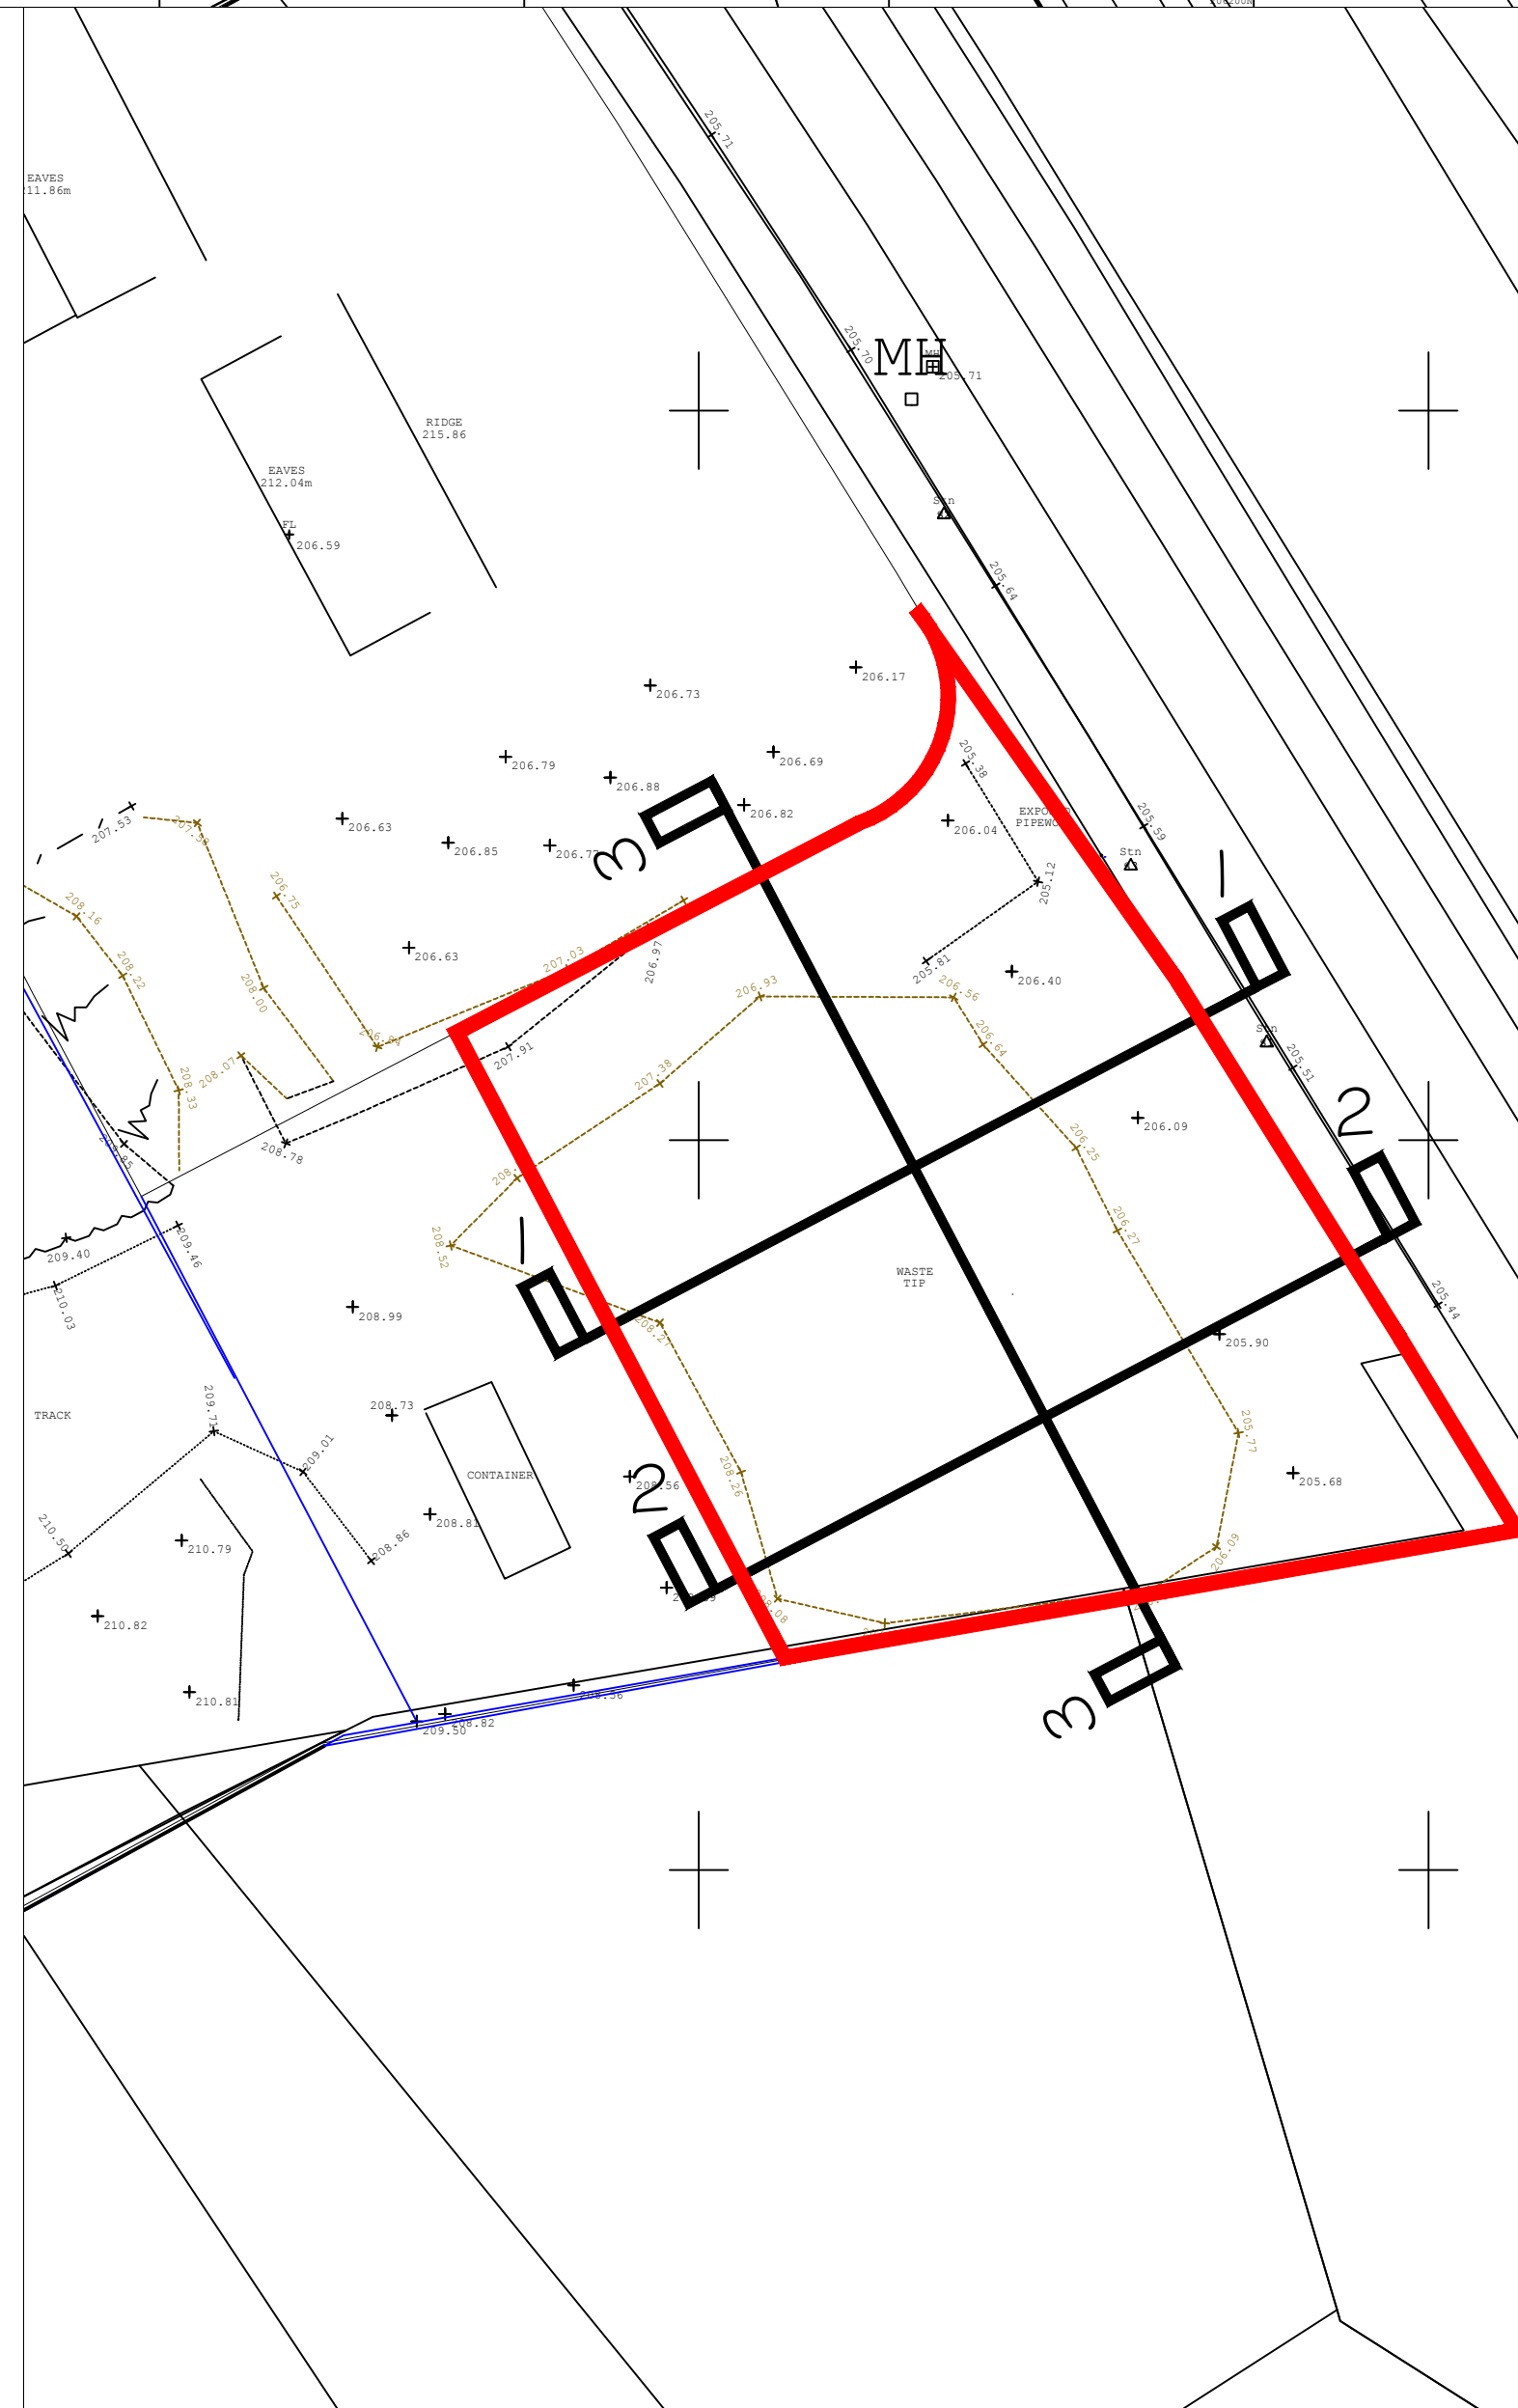

Section 1 - 1
Scale 1 : 250

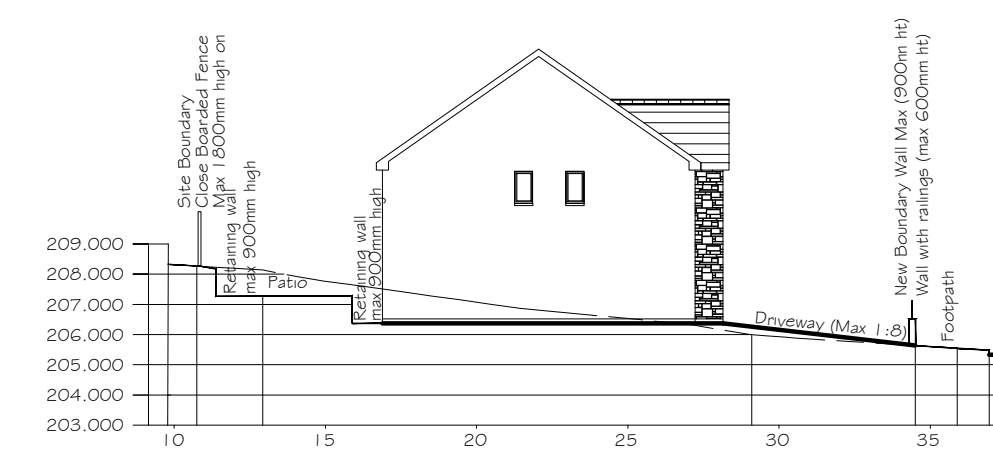

Section 2 - 2
Scale 1 : 250



Section 3 - 3
Scale 1 : 250

