


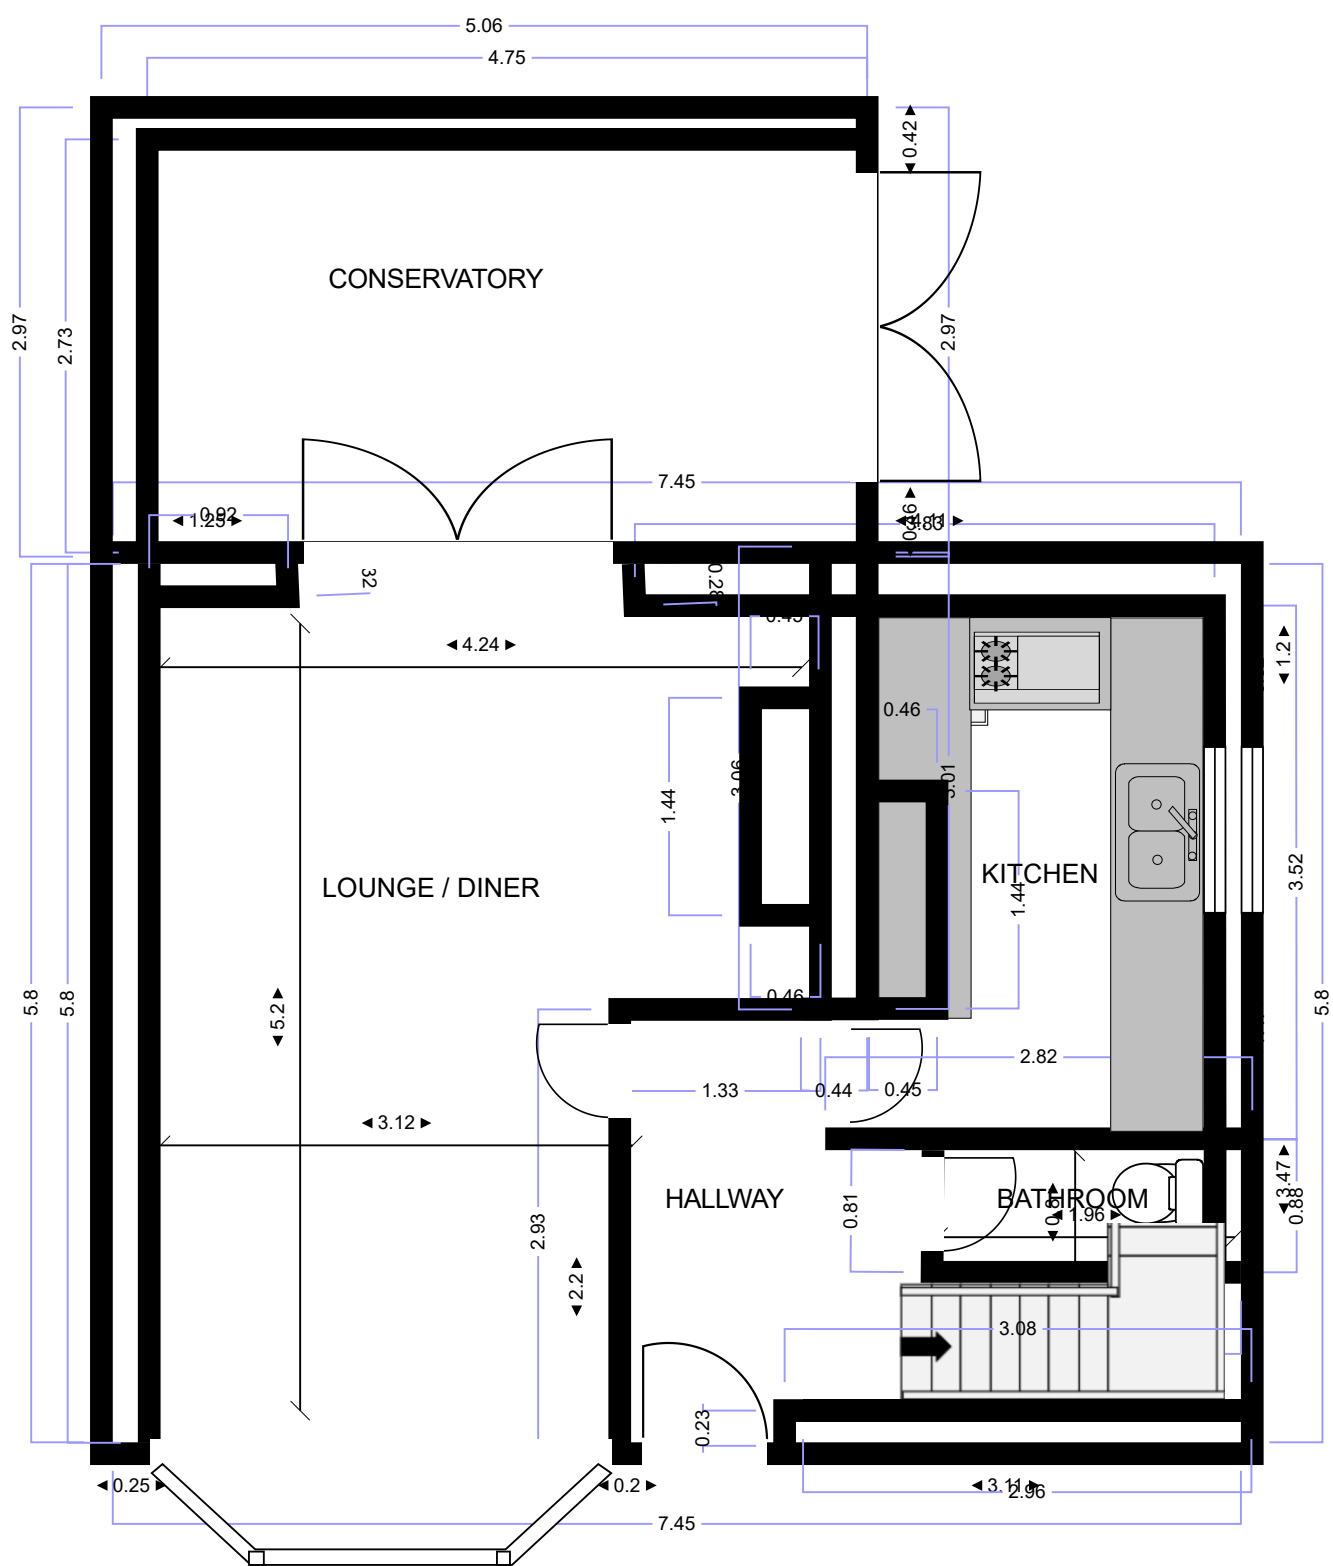

Site:	26 MAEN GILFACH GROUND FLOOR LAYOUT EXISTING	Drawing:	801506-F	Project:	0000416CG	Drawn:	CDavies	Notes:	MAINTY Group Consulting LTD 18A NBC Newport NP194RF
C'est:	DUGARD PROPERTY	Scale:	N/A	Date:	23/01/2024	Rev:	A		