




IN CASE OF DOUBT OR DISCREPANCIES PLEASE REFER TO ARCHITECT FOR INSTRUCTIONS.
USE GIVEN DIMENSIONS ONLY. DO NOT SCALE
THIS DRAWING IS COPYRIGHT.

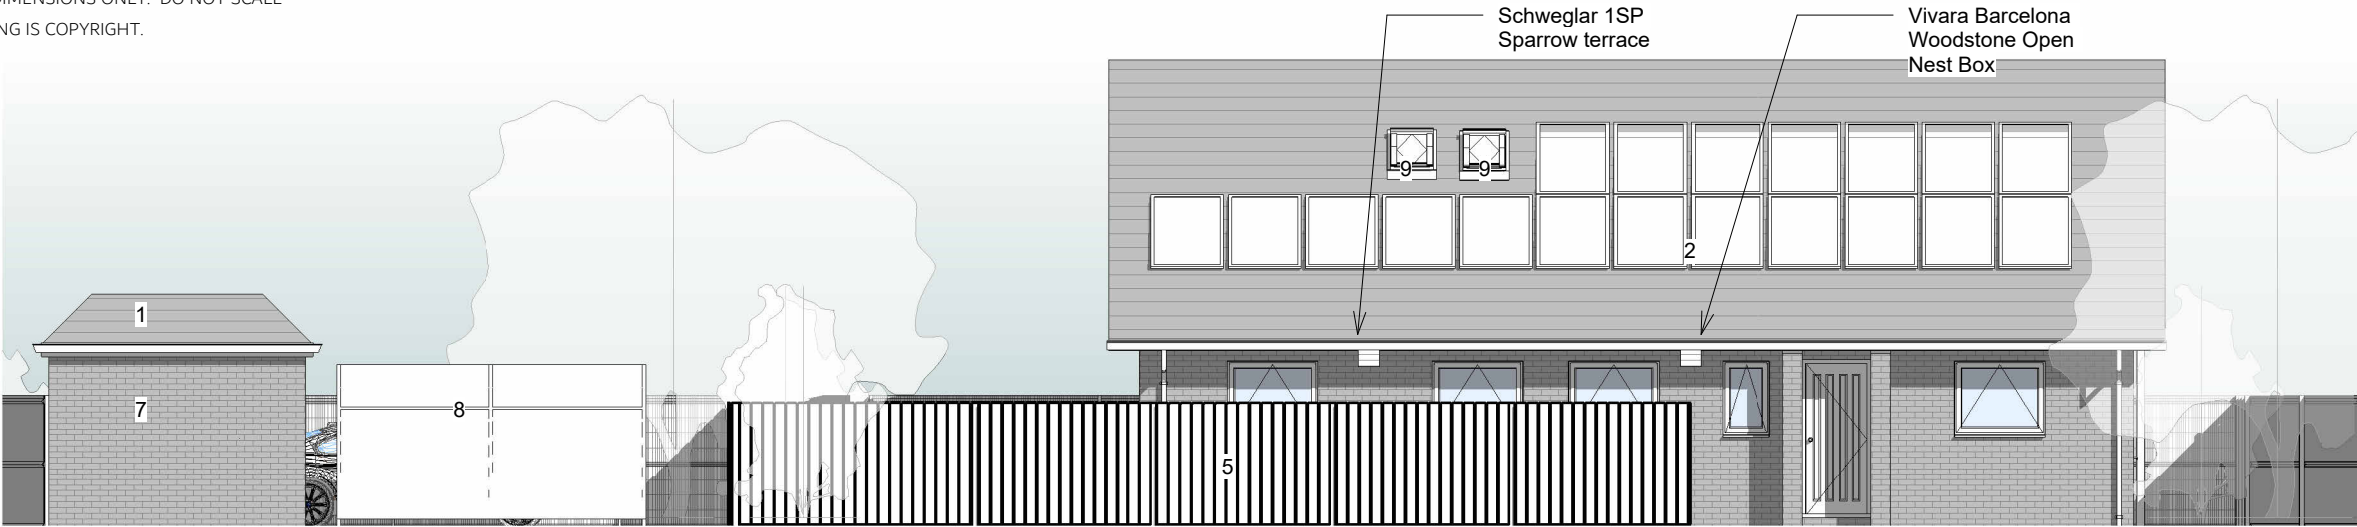


East Proposed
(1 : 100)

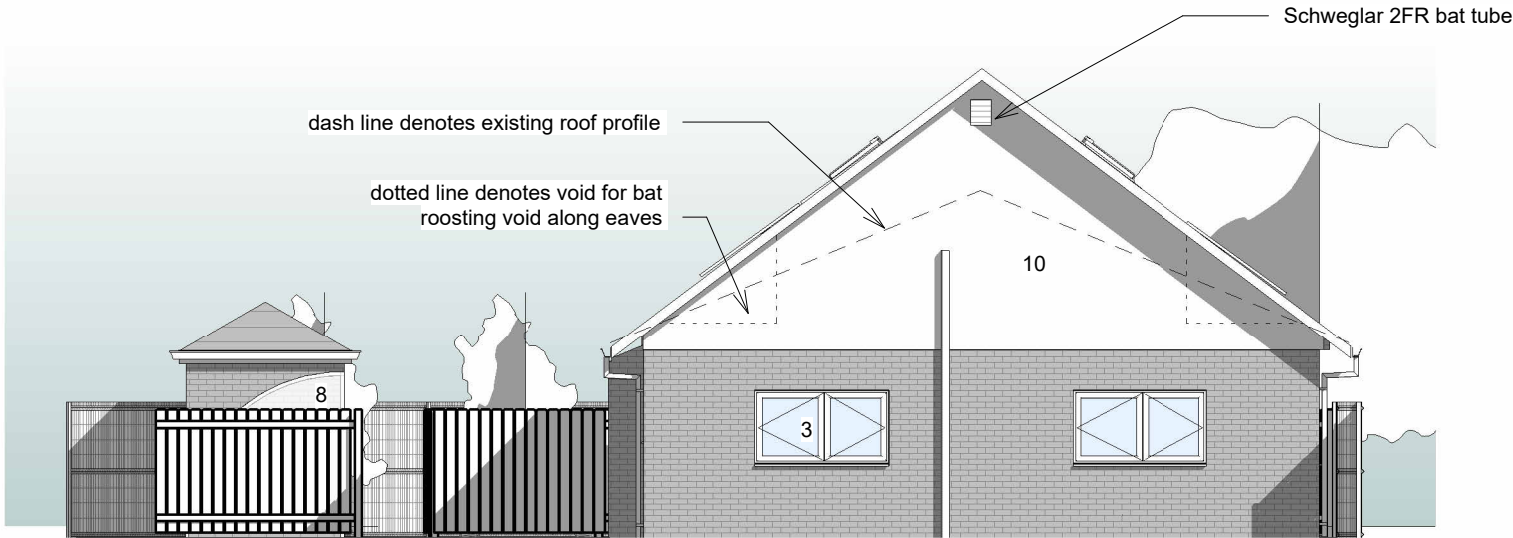

North Proposed
(1 : 100)

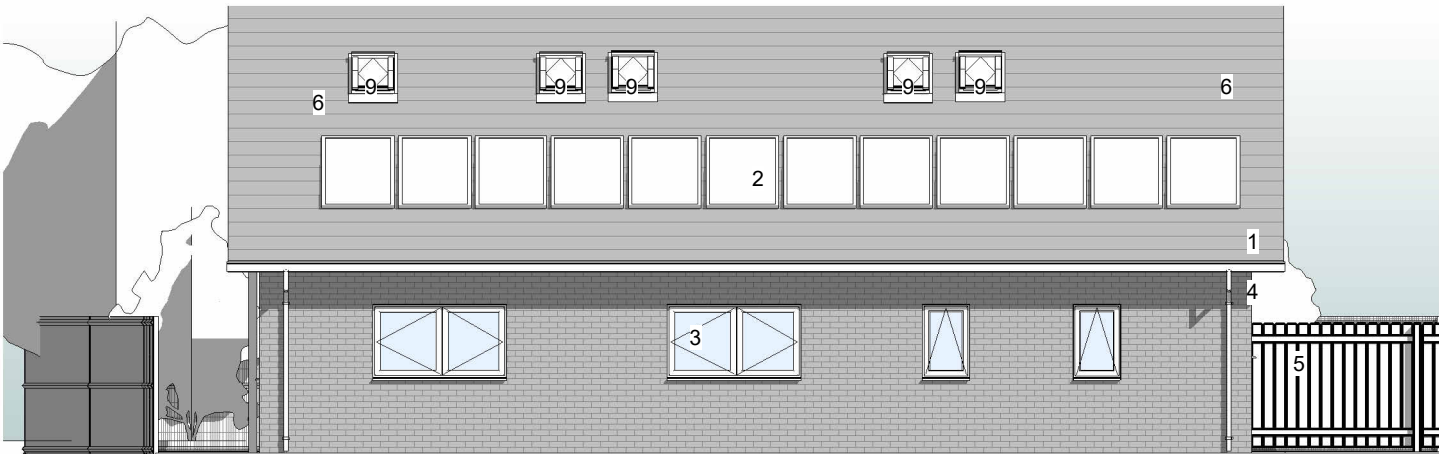

West Proposed
(1 : 100)

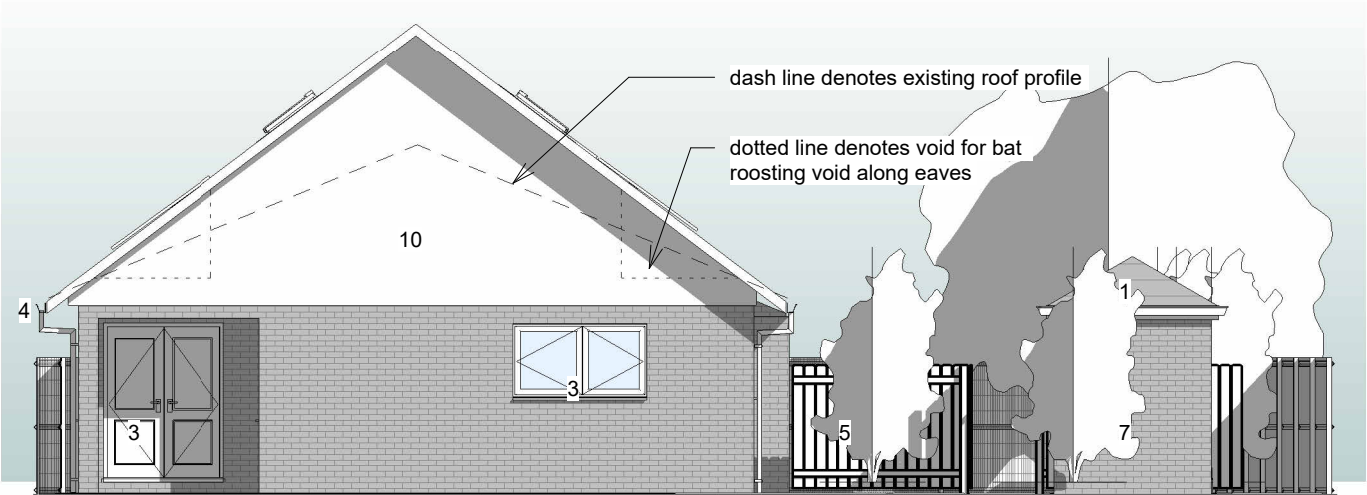

South Proposed
(1 : 100)

PROPOSED MATERIAL SCHEDULE

1. Replacement tile Roof (ridge height unchanged)
2. PV Array
3. UPVC Windows and doors
4. UPVC RWGs and Facias
5. Closed board timber fencing
6. Stainless steel flues
7. New brickwork
8. Steel and perspex cycle store
9. aluminium framed skylight
10. Rendered gables

Stanwell Architects

Project

Bridge Street, Aberfan

Date	Drawing No.	Drawn by	Scale (@ A3)
November 23	A107	GCP	1 : 100
Client	Drawing Name		REV
J Howe	Proposed Elevations		3

gary@stanwellarchitects.co.uk

Tel: 07980 865879

Company No: 13506844 Reg address: 7 Herbert Terrace, Penarth, CF64 2AH

Purpose of Drawing: **BUILDING REGS**