


IN CASE OF DOUBT OR DISCREPANCIES PLEASE REFER TO ARCHITECT FOR INSTRUCTIONS.
USE GIVEN DIMENSIONS ONLY. DO NOT SCALE
THIS DRAWING IS COPYRIGHT.

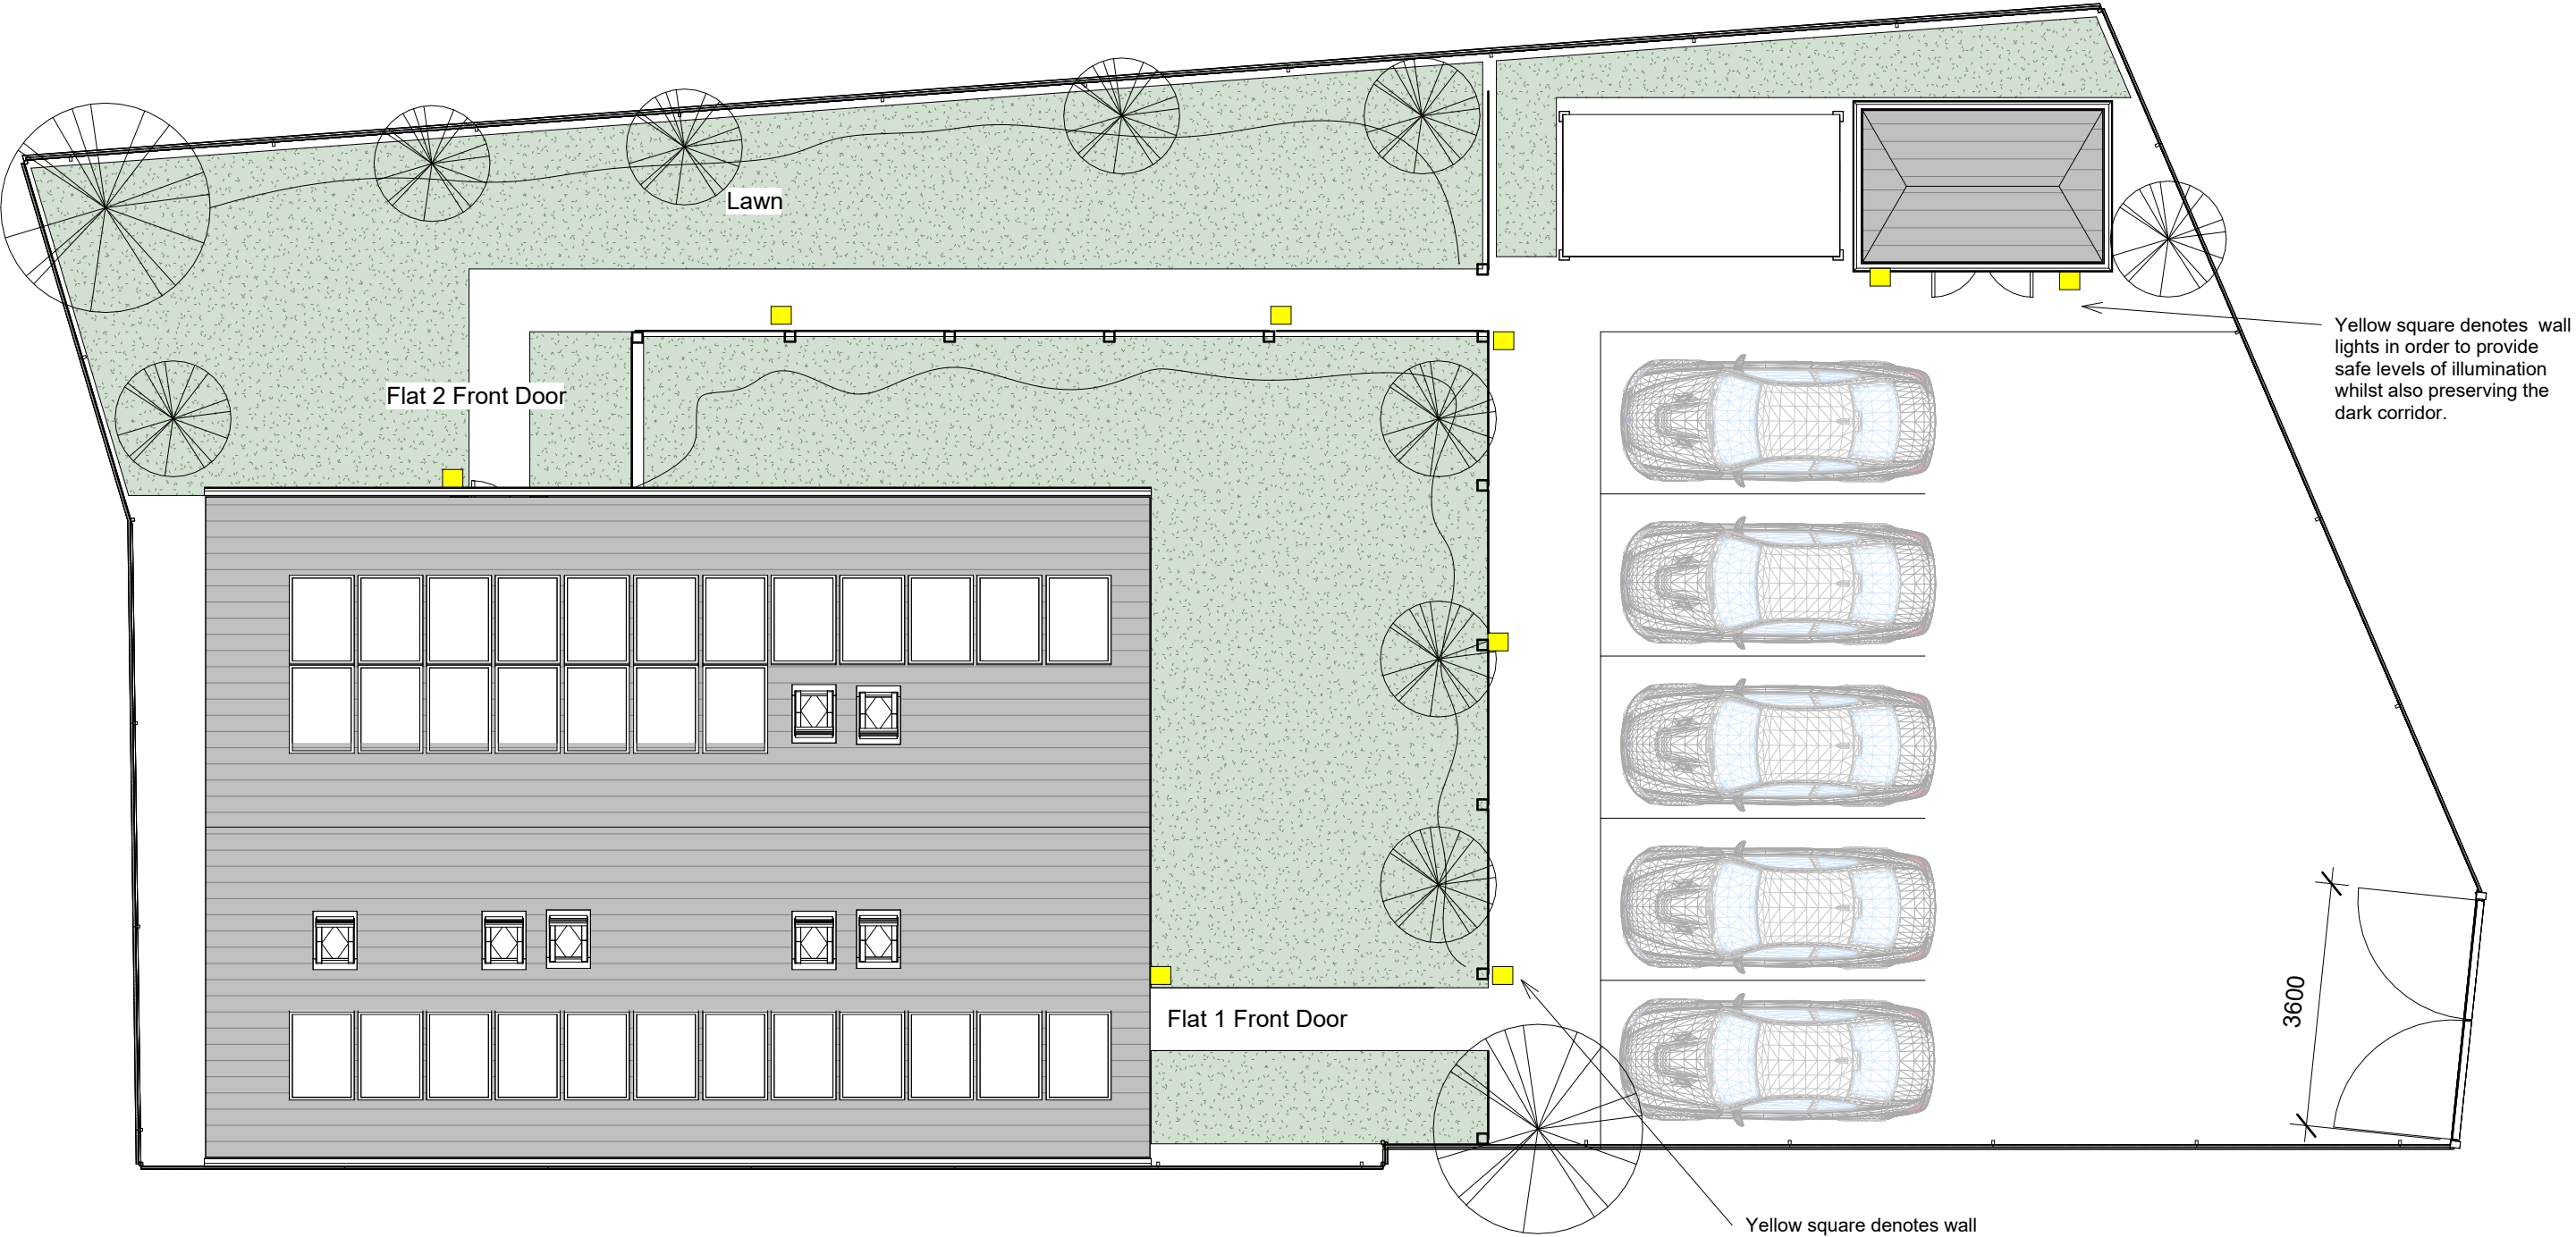

Purpose of Drawing: **BUILDING REGS**

Stanwell Architects

Project **Bridge Street, Aberfan**

Date November 23	Drawing No. A109	Drawn by GCP	Scale (@ A3) 1 : 100
Client J Howe	Drawing Name Proposed site lighting		REV 2

gary@stanwellarchitects.co.uk Tel: 07980 865879

Company No: 13506844 Reg address: 7 Herbert Terrace, Penarth, CF64 2AH