


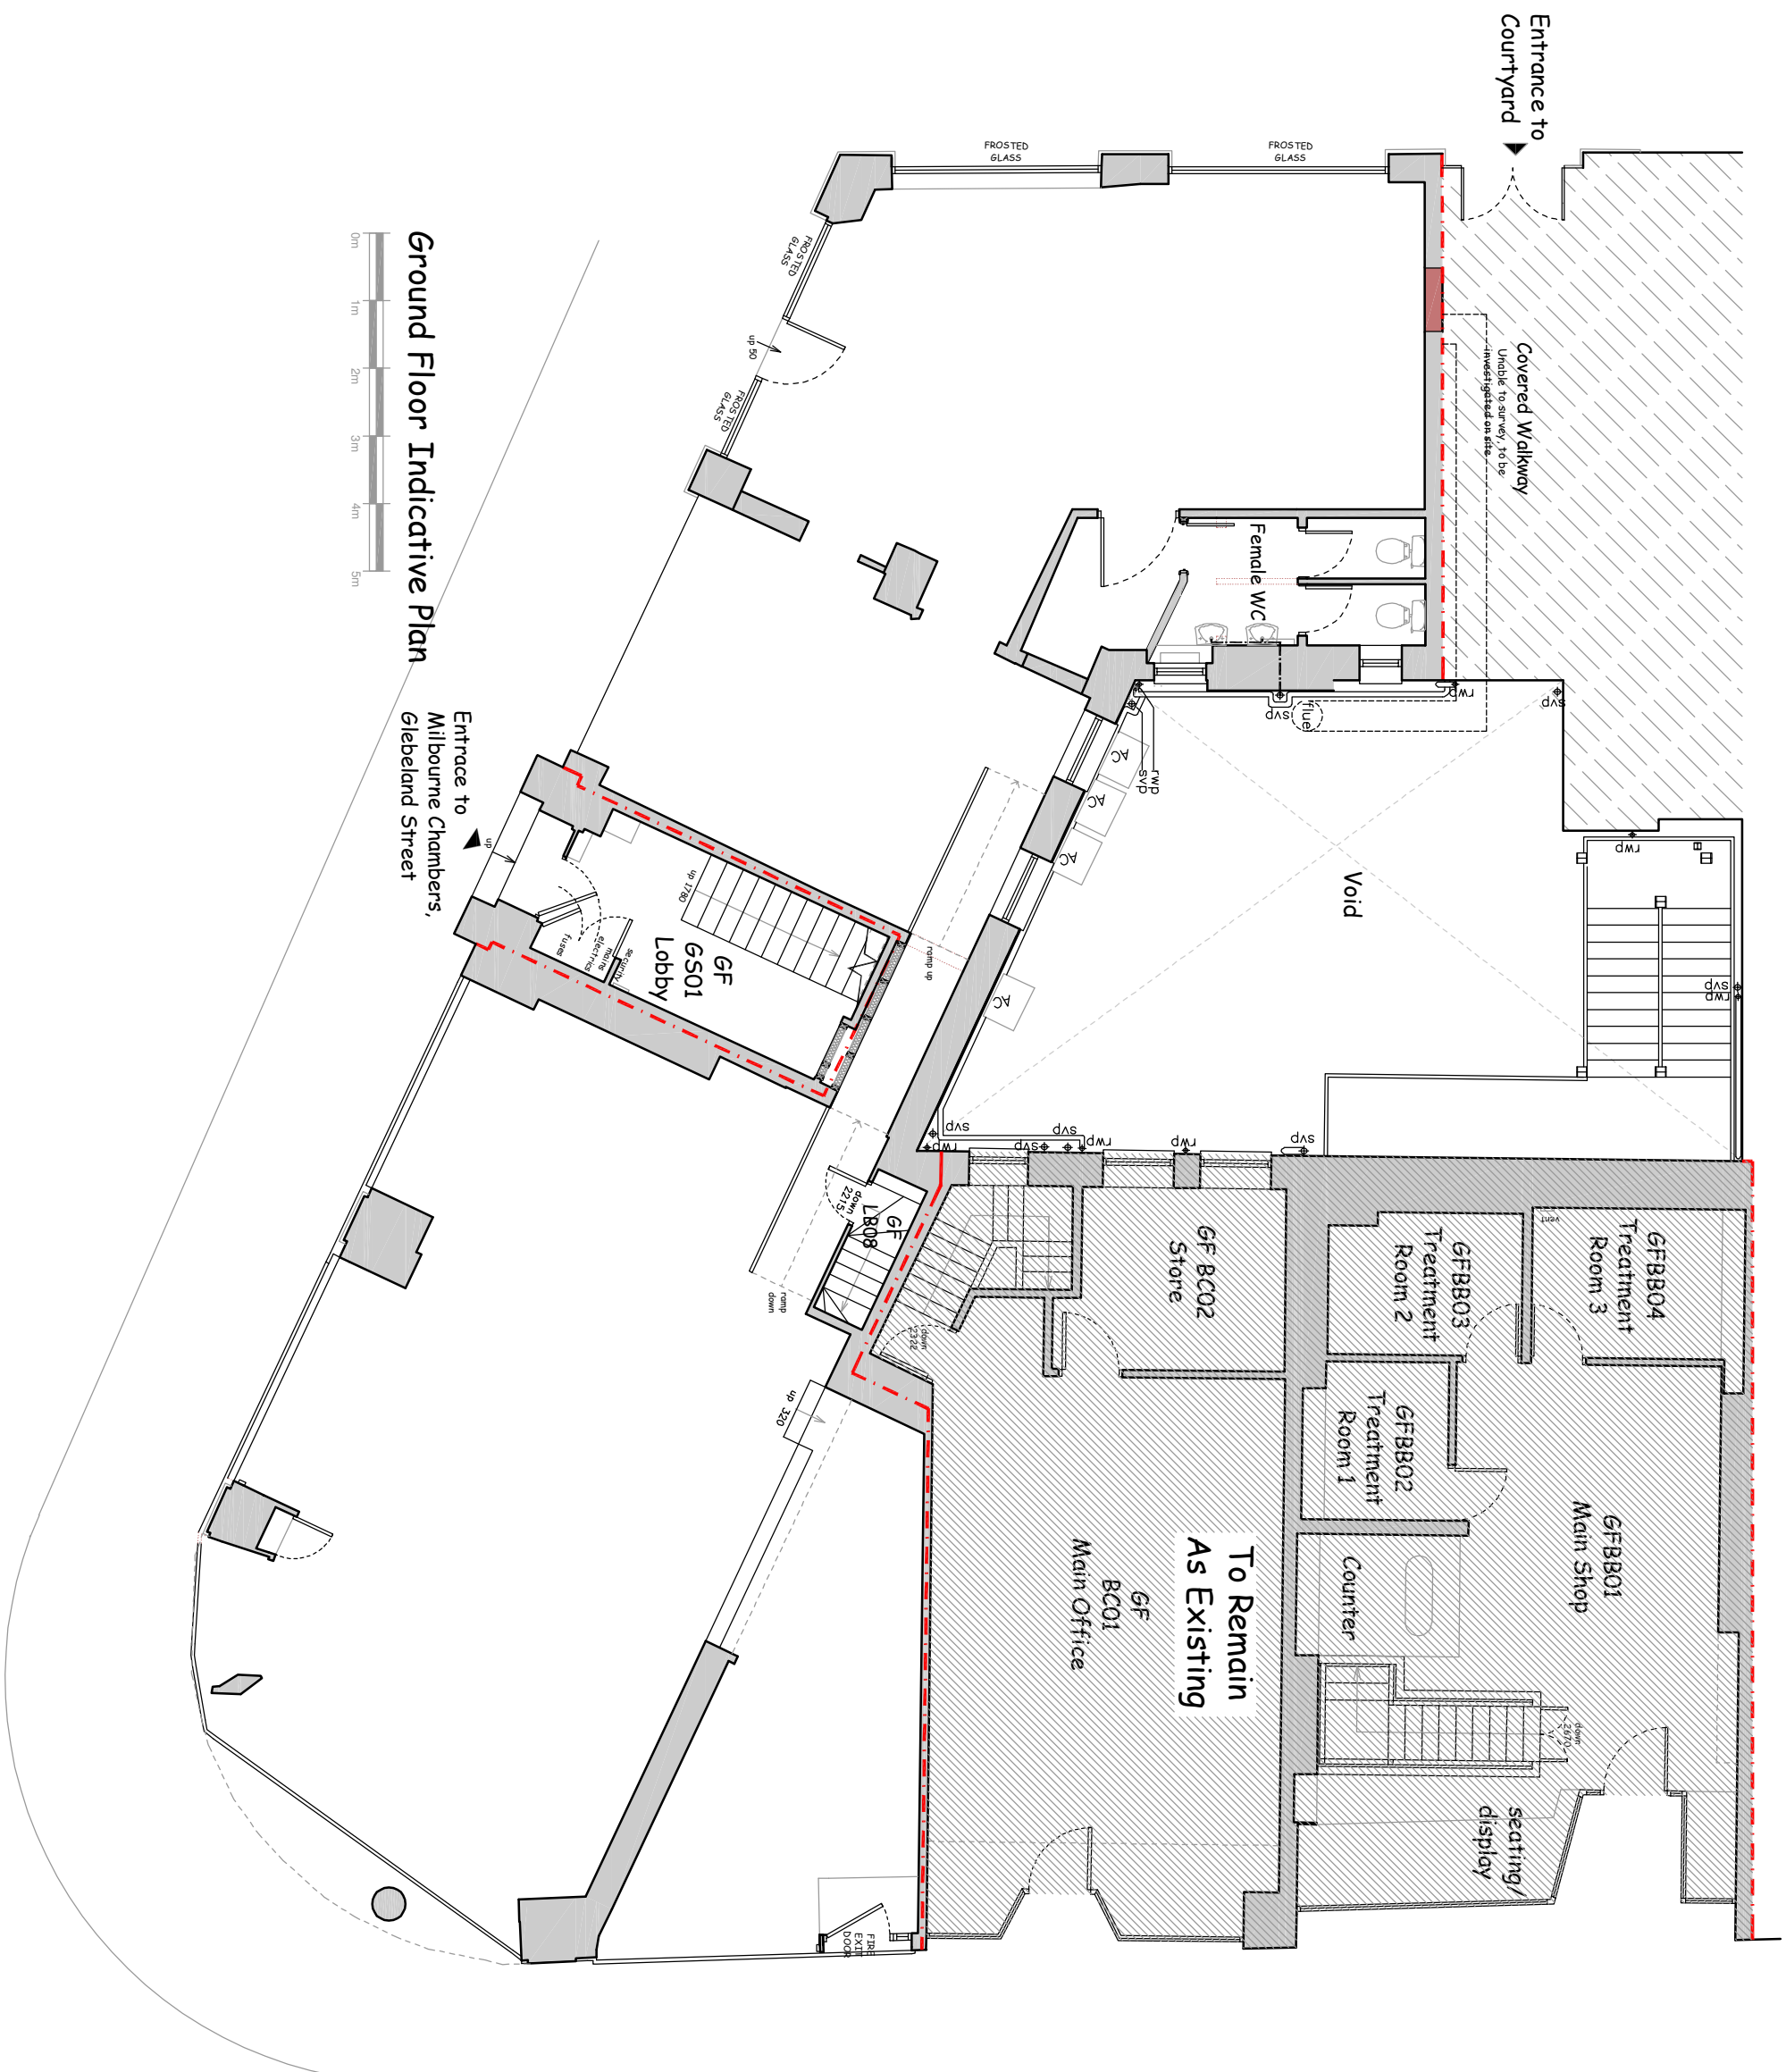

R630-01 A3

NOTES:
THIS DRAWING IS COPYRIGHT.
DO NOT SCALE FROM THIS DRAWING.
WORK TO FIGURED DIMENSIONS ONLY.
CHECK ALL DIMENSIONS ON SITE.
ANY DISCREPANCIES TO BE NOTIFIED
TO THE ARCHITECT.

REVIEWS	I	
	I	
	I	

 RICHARD ANDREWS
ARCHITECTS
sustainable:modern:creative

THE STABLES, THE ESTATES OFFICE, 25-26
GOLD TOPS, NEWPORT, NP20 4PG

PHONE: 01833 744144
EMAIL: admin@ra-architects.co.uk

RICHARD ANDREWS ARCHITECTS LTD.
REGISTERED IN ENGLAND & WALES NO.8274171.

RESIDENT OFFICE: COMPANIES HOUSE, CROWN WAY,
www.ra-architects.co.uk

Job
56, 57, GLEBELAND
STREET,
117, 118, 119 HIGH
STREET, MERTHYR
TYDFIL

Drawing **EXISTING PLAN**

R630-01 A3

Scale	Date	Drown	Checked
1:100	07/21	HB	