



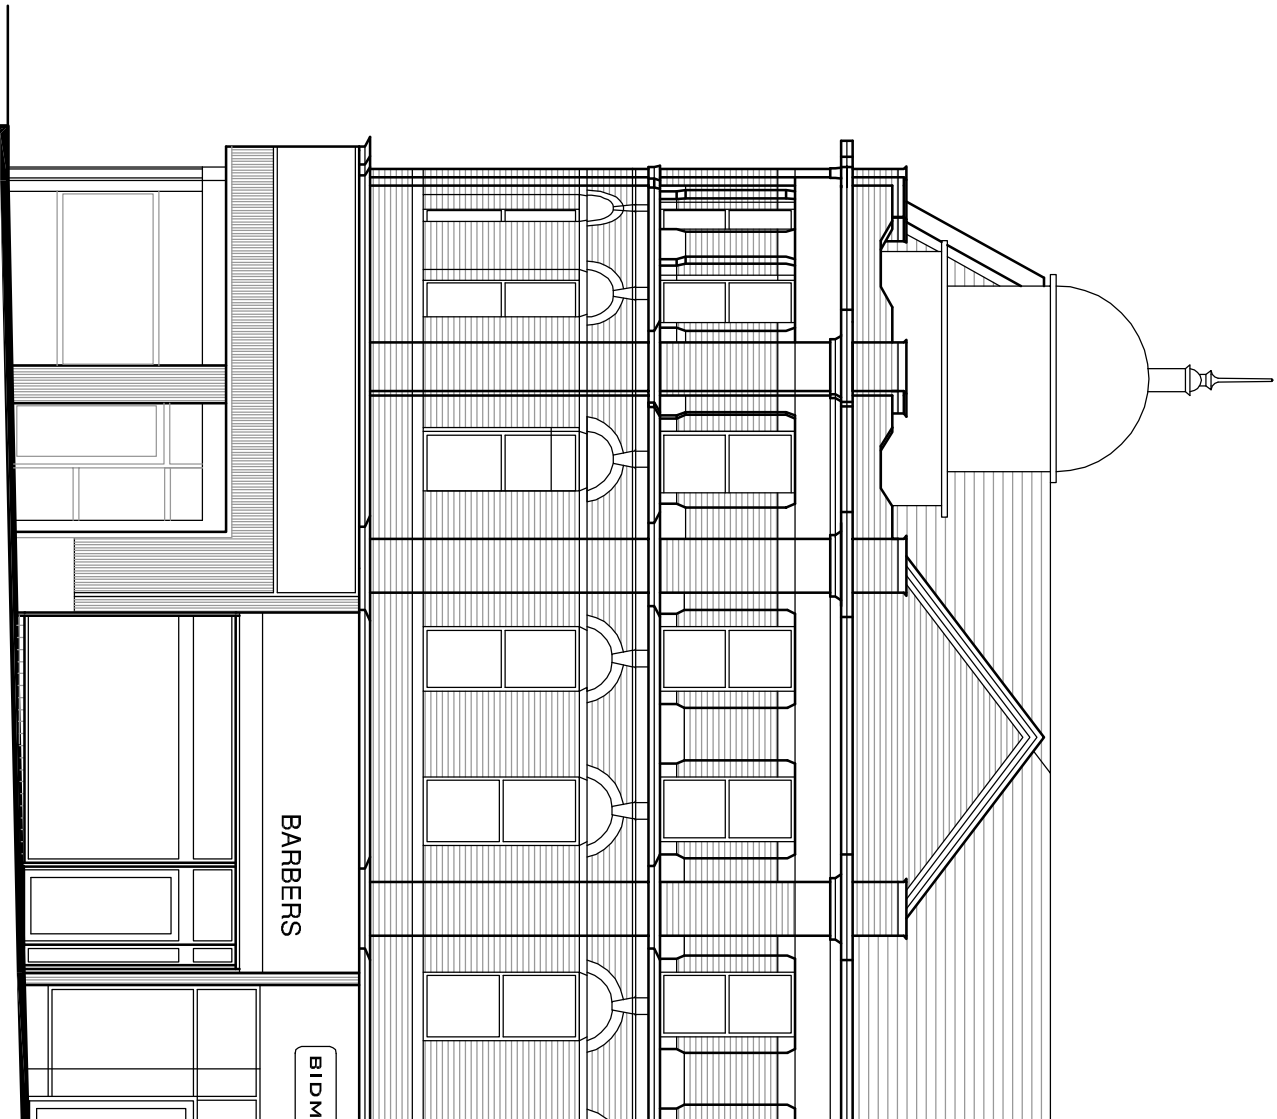


High Street Elevation

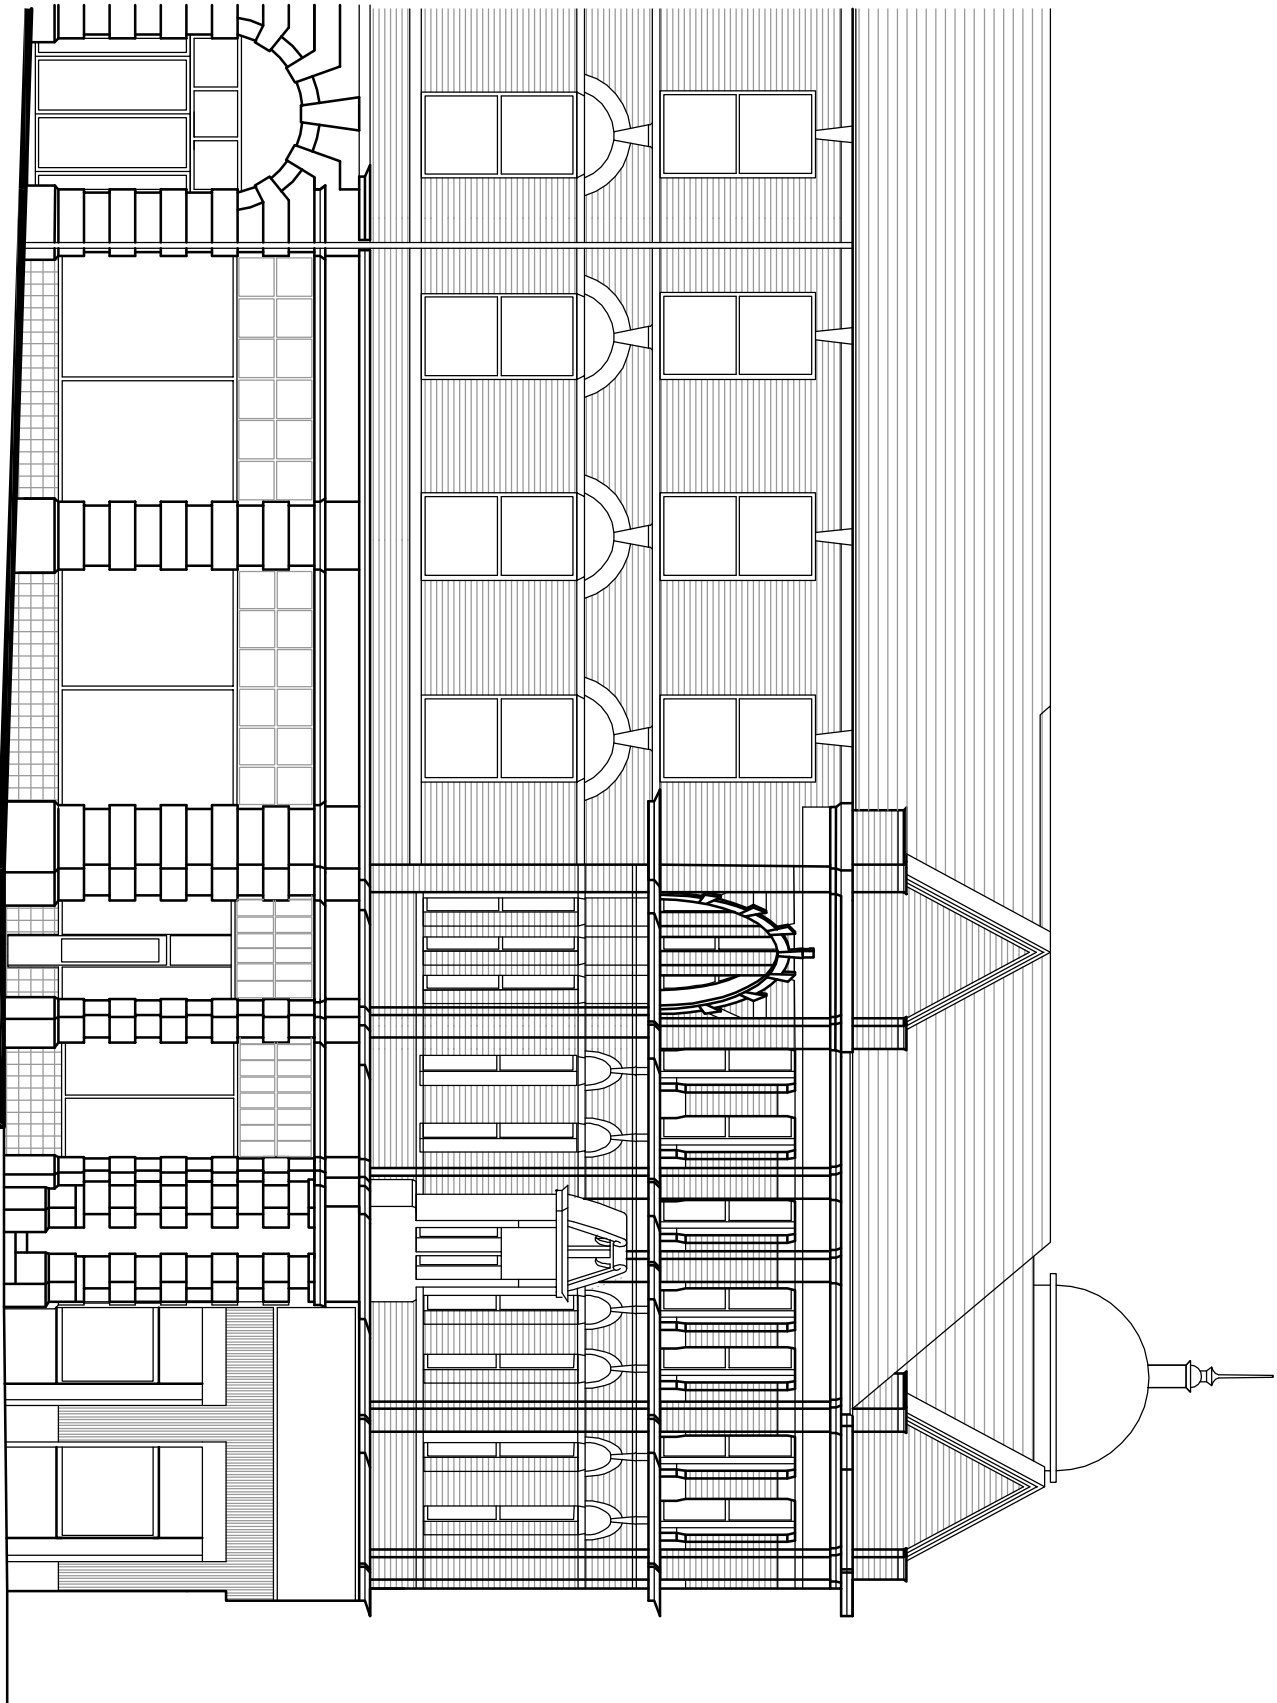

Post Office Lane Elevation

- 56-57 GLEBELAND STREET**
- Decorative Band:** light brown stonework
- Black colour:** panels and timber bands
- Pillaster:** Red brickwork and Light Brown Stonework, (to match existing)
- Windows and Doors:** Black colour timber
- Stolliser:** Black Painted Tiles

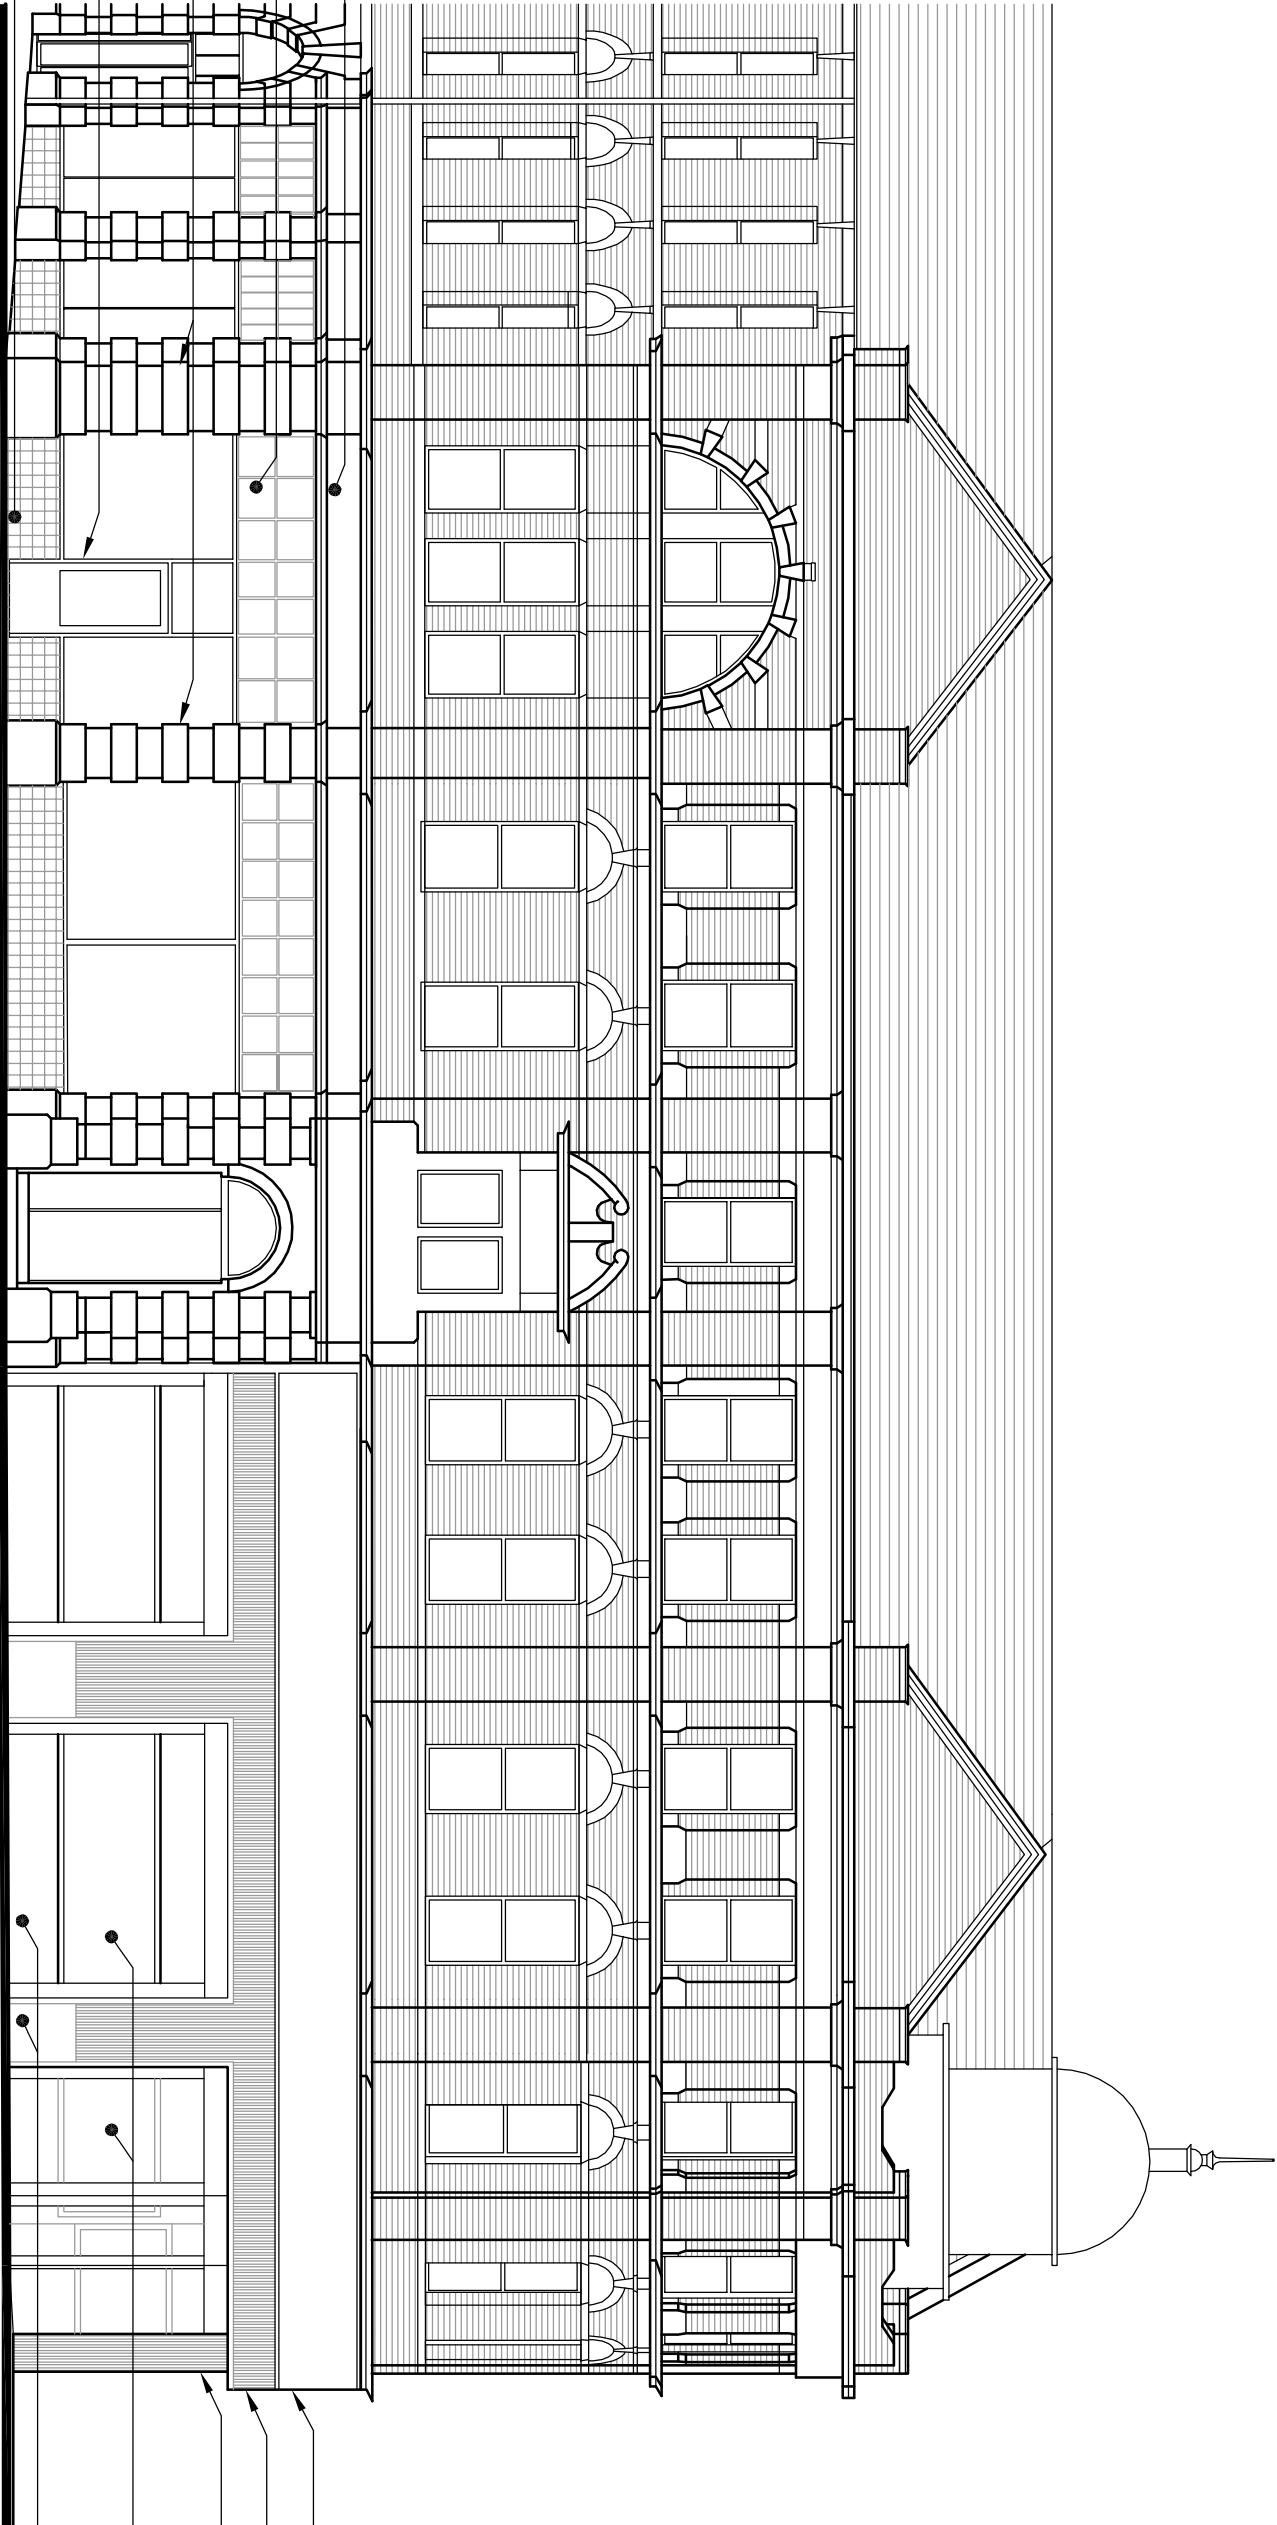

Glebeland Street Elevation

EXISTING MATERIALS:

WALLS: RED BRICKWORK, LIGHT
BROWN STONWORK, BLACK PAINTED
STALLER: BLACK PAINTED TILES/
PILLAR: BLUE TILES
WINDOWS AND DOORS: BLACK
UPVC / TIMBER

SECOND FLOOR SHOWN
INDICATIVELY ONLY

A	Further information to suit owners required	-
REVISIONS		



**THE STALLER, THE STALLER OFFICE, 56-57
GOLD TOPS, NEWPORT, NP23 4PB**
EMAIL: info@staller.co.uk
TEL: 01633 742114
FAX: 01633 742115
WEBSITE: www.staller.co.uk

56 - 57 GLEBELAND
STREET & 119 HIGH
STREET
MERTHYR TYDFIL

EXISTING ELEVATIONS