


THIS DRAWING IS COPYRIGHT. UNLESS
STATED OTHERWISE, ALL DIMENSIONS ARE
UNLESS OTHERWISE SPECIFIED. ANY
DISCREPANCIES TO BE NOTIFIED TO THE
ARCHITECT.

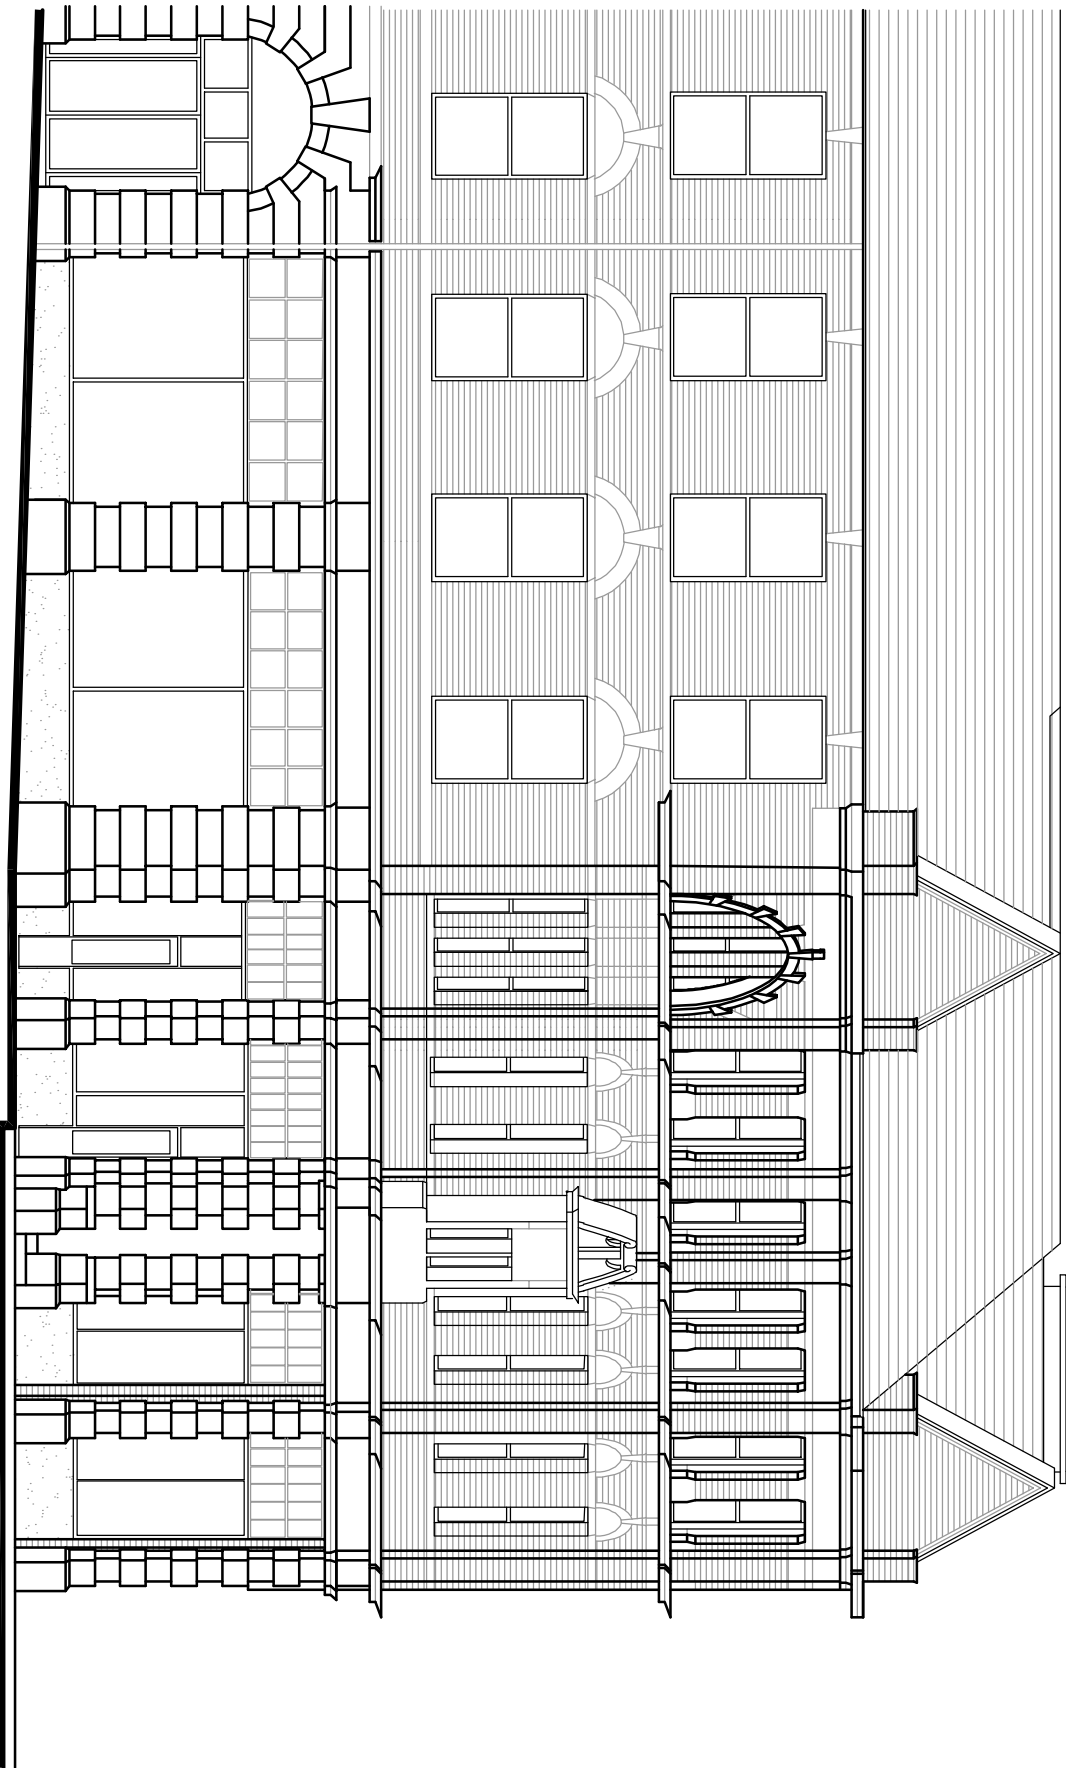

Glebeland Street Elevation



Post Office Lane Elevation

High Street Elevation



High Street Elevation

REVISIONS	
1	
2	
3	
4	
5	
6	
7	
8	
9	
10	

ARCHITECTS
SUSTAINABLE ARCHITECTURE

THE BROADBENT GROUP OFFICE, 29-28
117, 118, 119 HIGH STREET, WERTHAK TYDPL
EAST LONDON, LONDON, E1 1AA
TEL: 020 7441 1444
WWW.BROADBENTGROUP.CO.UK

Job: **56, 57, GLEBELAND STREET, 117, 118, 119 HIGH STREET, WERTHAK TYDPL**
Drawing: **CASA BIANCA RESTAURANT ELEVATIONS**

Number: **R630-03 A1**
Scale: 1:50
Date: 08/2020
Author: AM
Checker: CM