



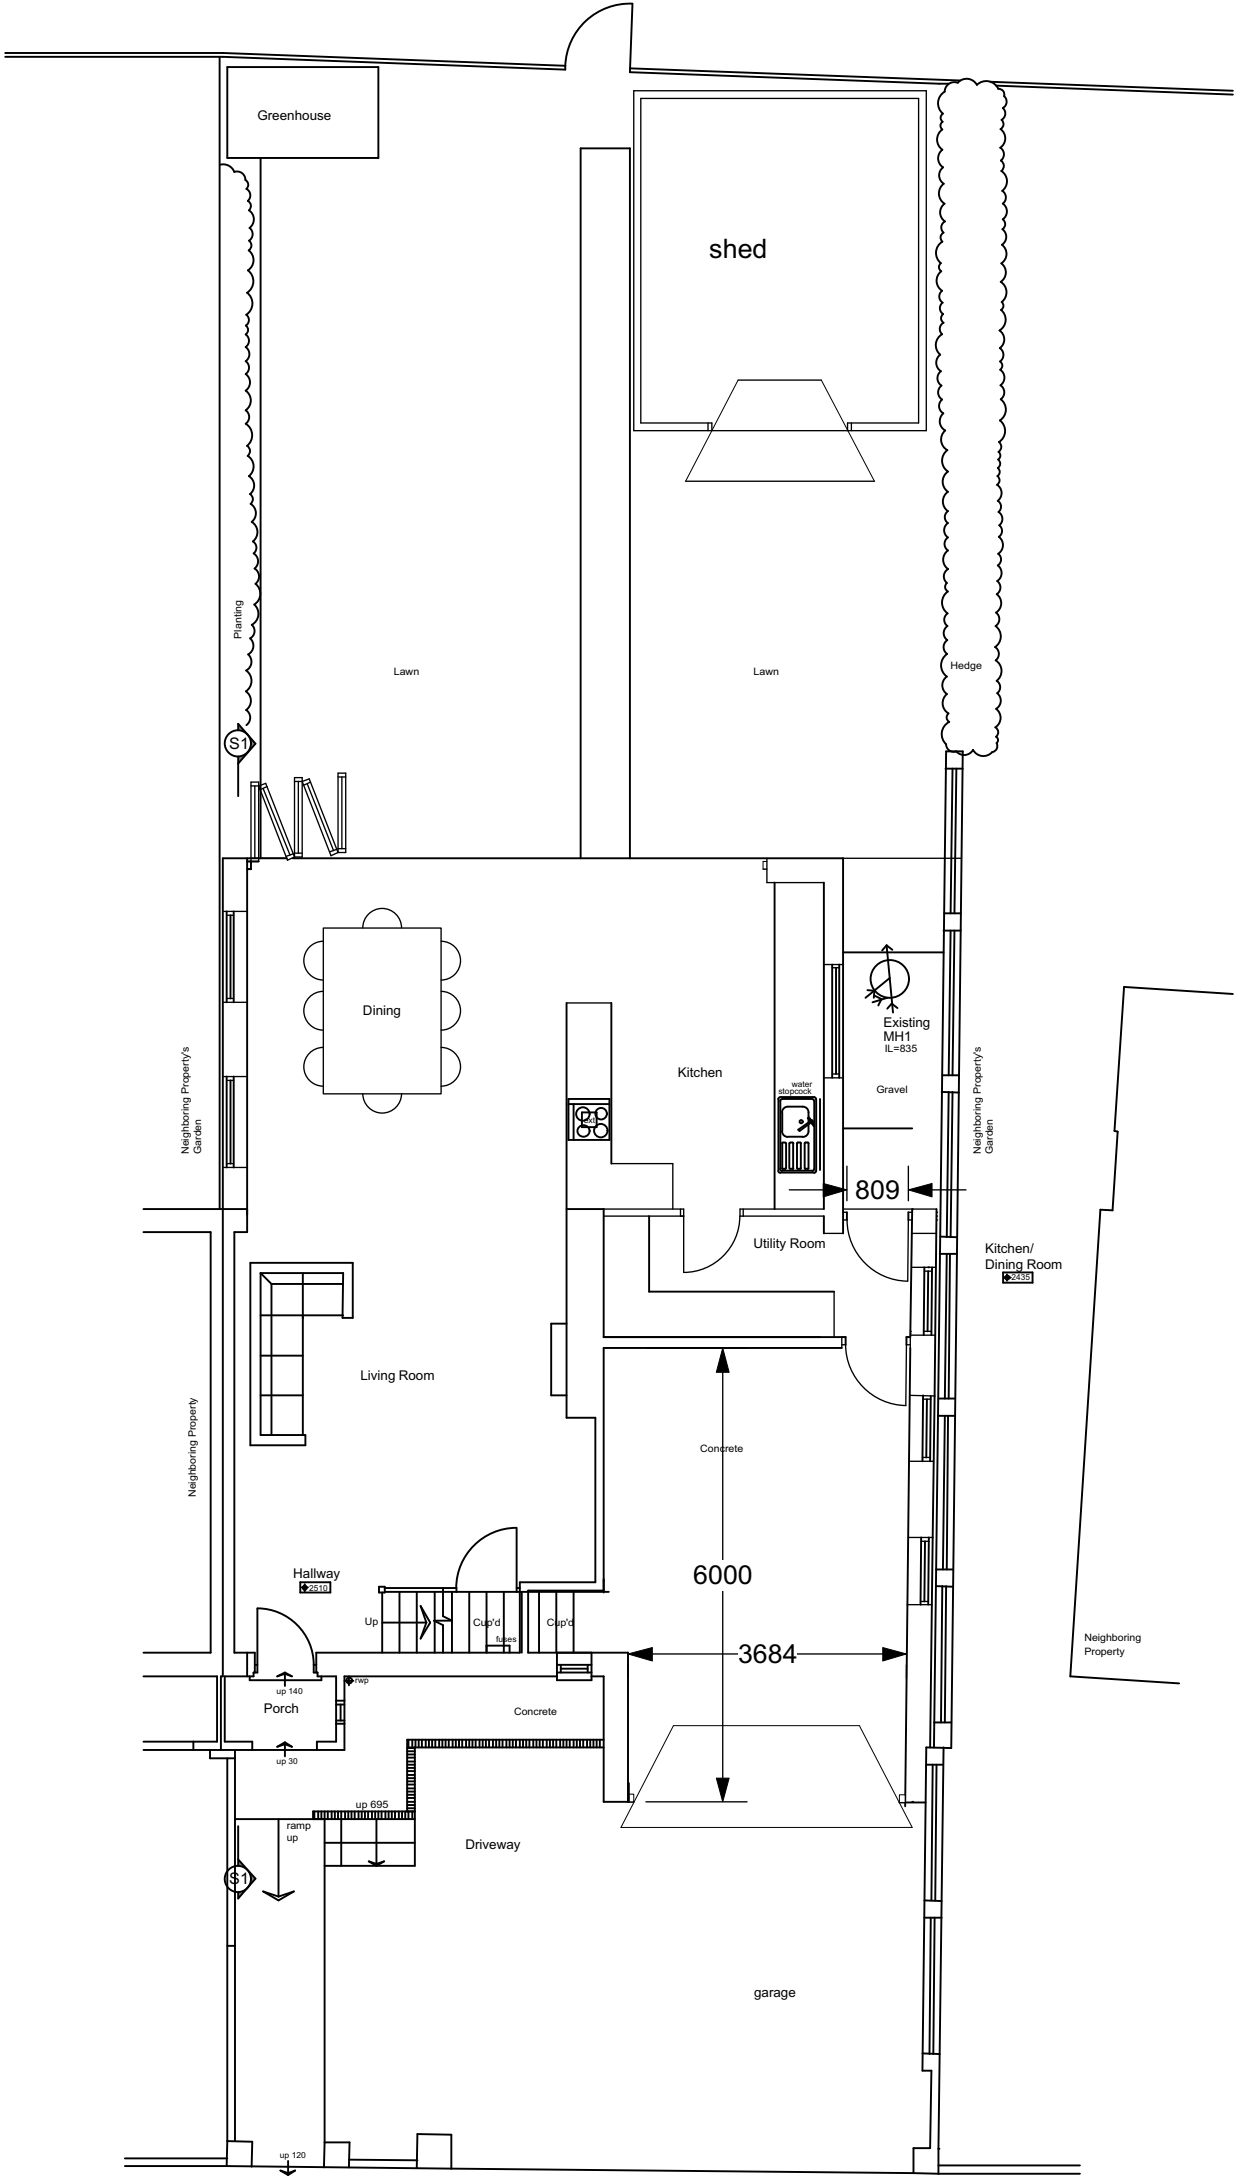

PROPOSED GROUND FLOOR PLAN

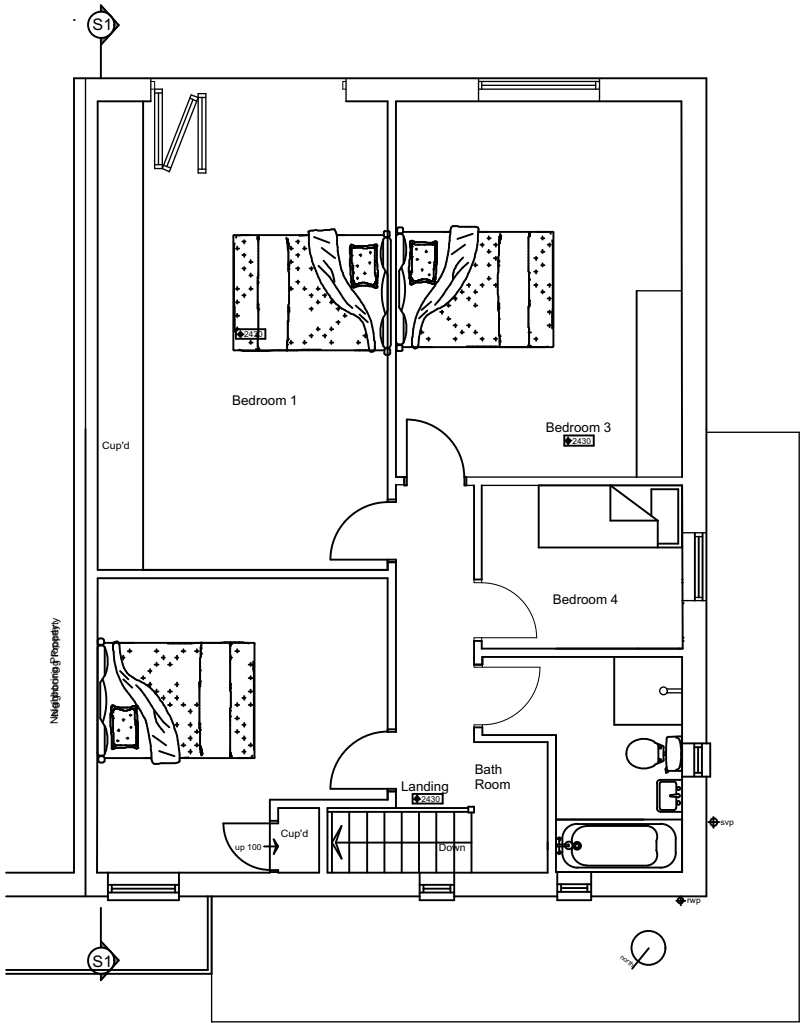


PROPOSED FIRST FLOOR PLAN

 George and Co.

30 Maple Crescent
Trefechan Merthyr
Tydfil CF48 2EH

719.002		PLANS	
sketch	1:100@A3	Nov 20	CG
1st Floor Woodfired Studios 62 High St Merthyr Tydfil CF37 8DE 07830328652 hello@georgeandco.studio www.georgeandco.studio			
DO NOT SCALE THIS DRAWING			©George and Co.

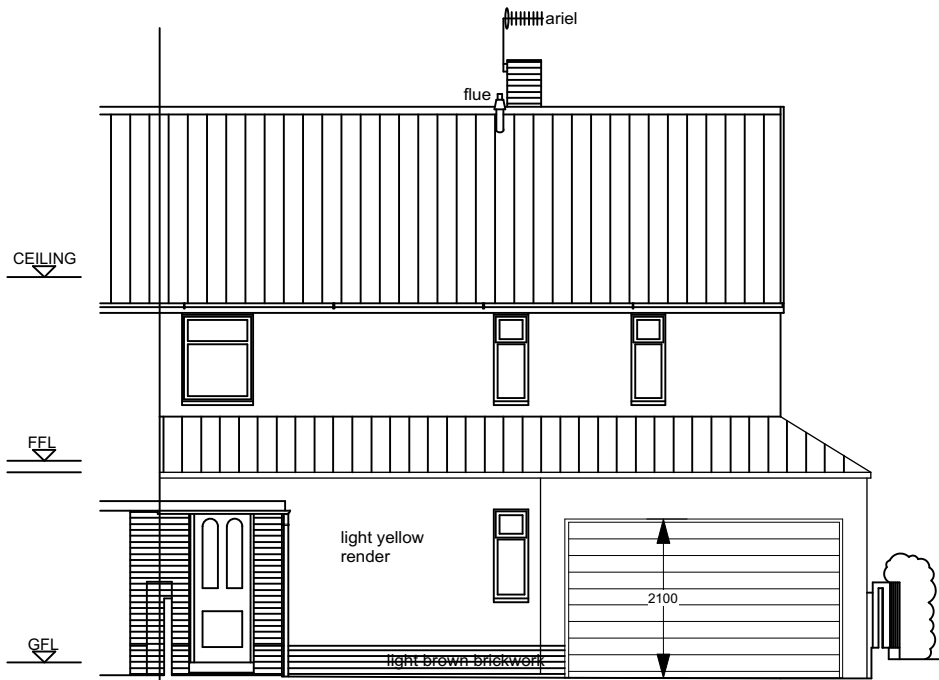


PROPOSED FRONT ELEVATION





PROPOSED REAR ELEVATION

RENDERED WALLS
CONCRETE TILES

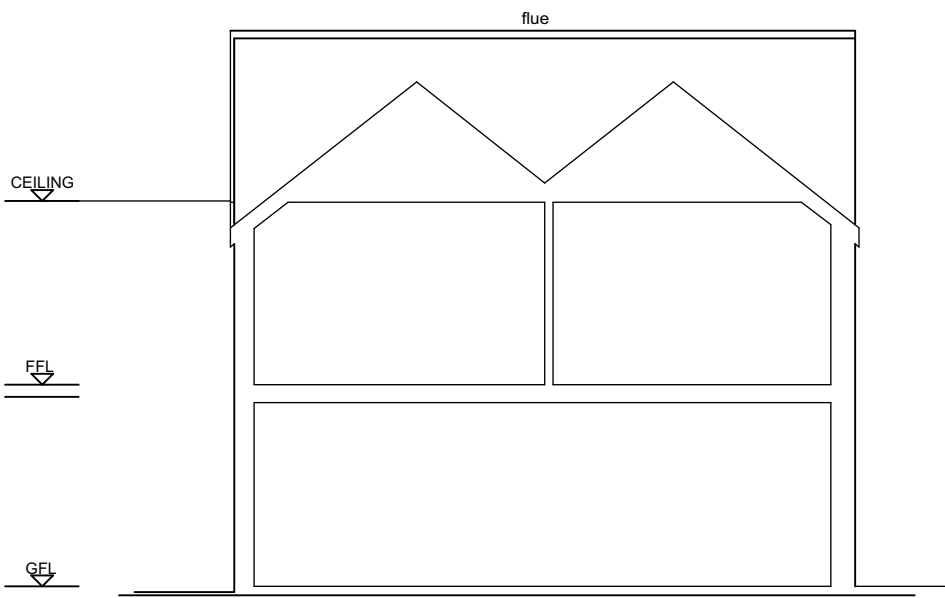

PROPOSED REAR SECTION

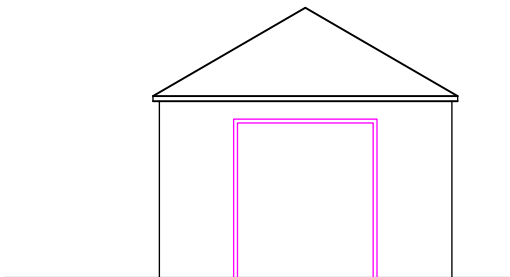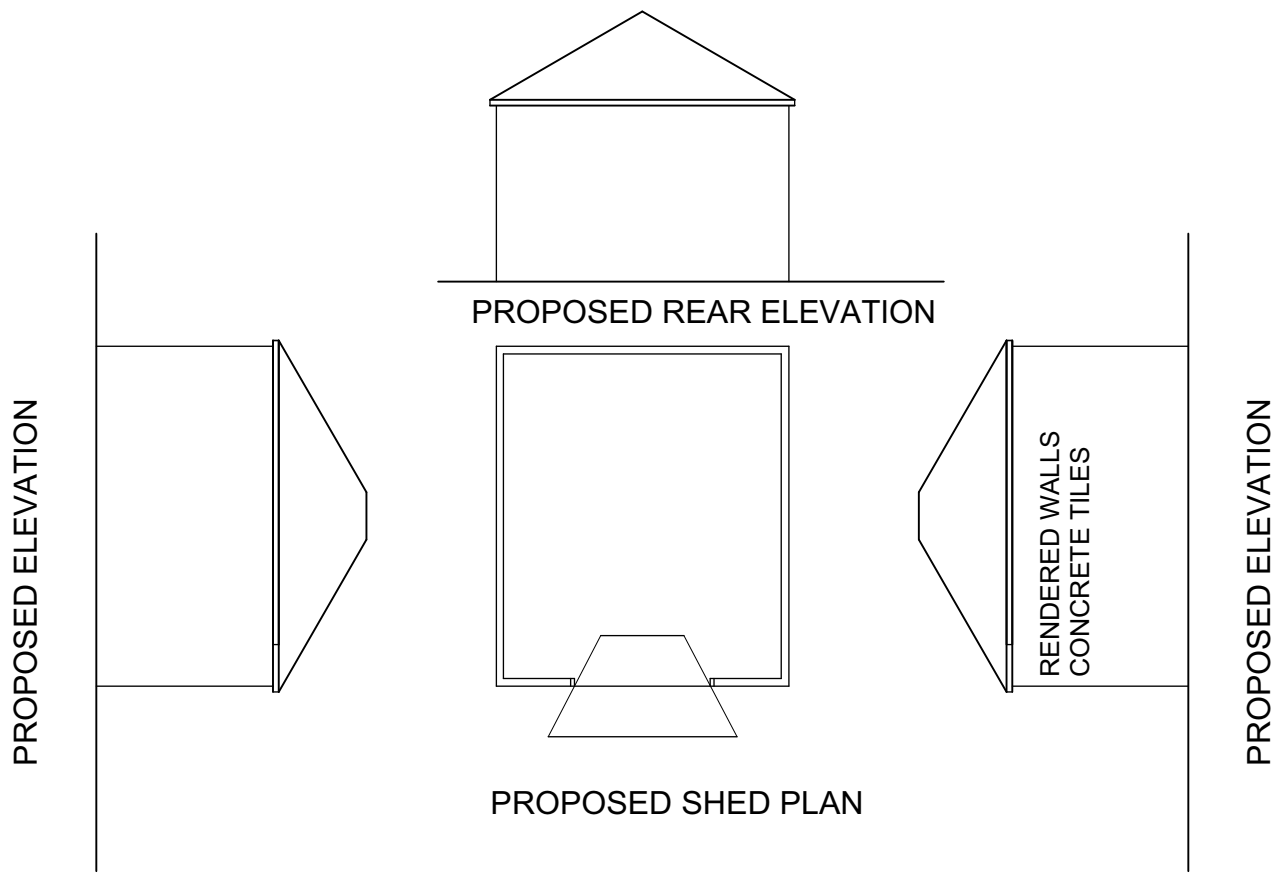


PROPOSED FRONT ELEVATION


 George and Co.

30 Maple Crescent
Trefechan Merthyr
Tydfil CF48 2EH

719.002		PLANS	
sketch	1:100@A3	Nov 20	CG
1st Floor Woodfired Studios 62 High St Merthyr Tydfil CF37 8DE 07830328652 hello@georgeandco.studio www.georgeandco.studio			
DO NOT SCALE THIS DRAWING		@George and Co.	

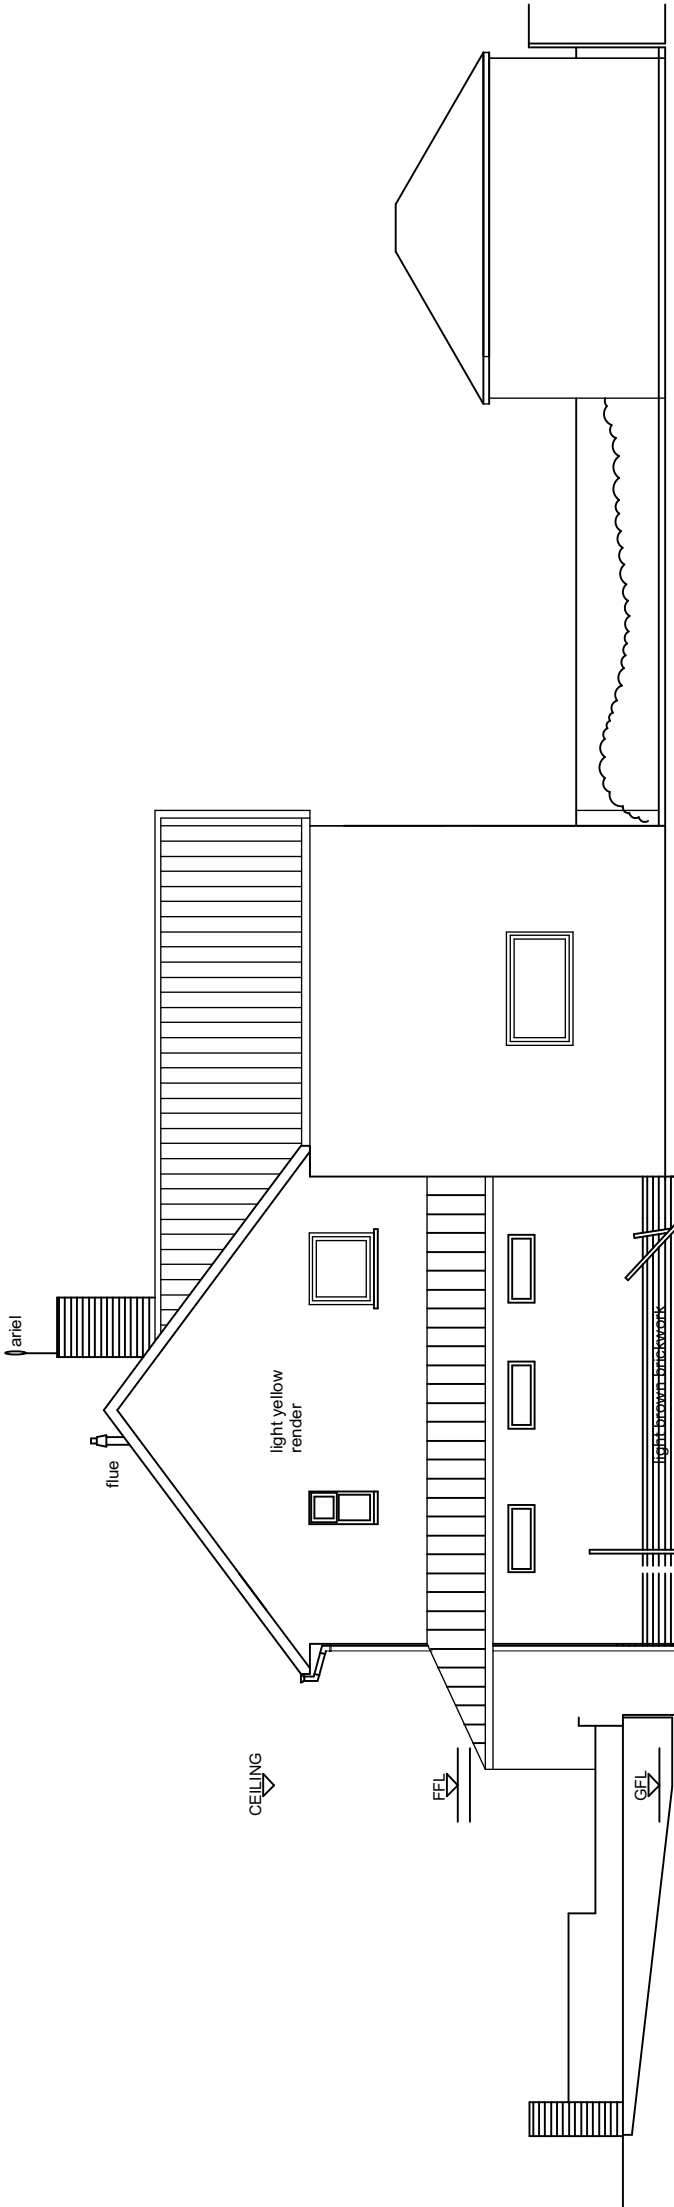

PROPOSED SIDE ELEVATION

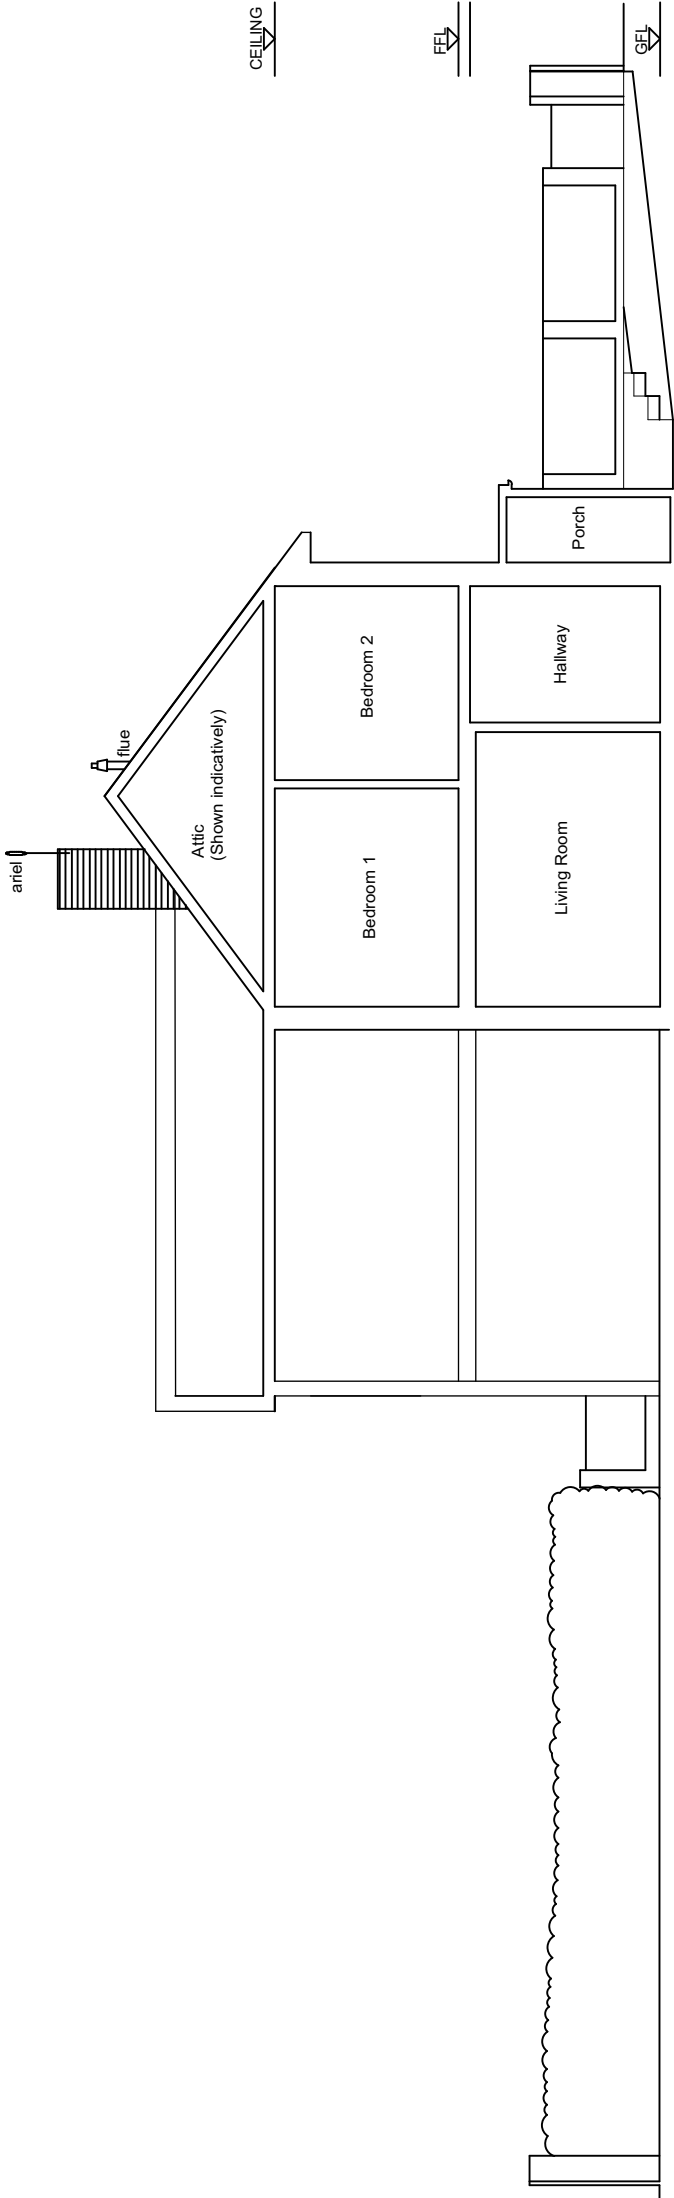


PROPOSED SECTION S1:S1


 George and Co.

30 Maple Crescent
Trefechan Merthyr
Tydfil CF48 2EH

719.002		PLANS	
sketch	1:100@A3	Nov 20	CG
1st Floor Woodfired Studios 62 High St Merthyr Tydfil CF37 8DE 07830328652 hello@georgeandco.studio www.georgeandco.studio			
DO NOT SCALE THIS DRAWING		©George and Co.	

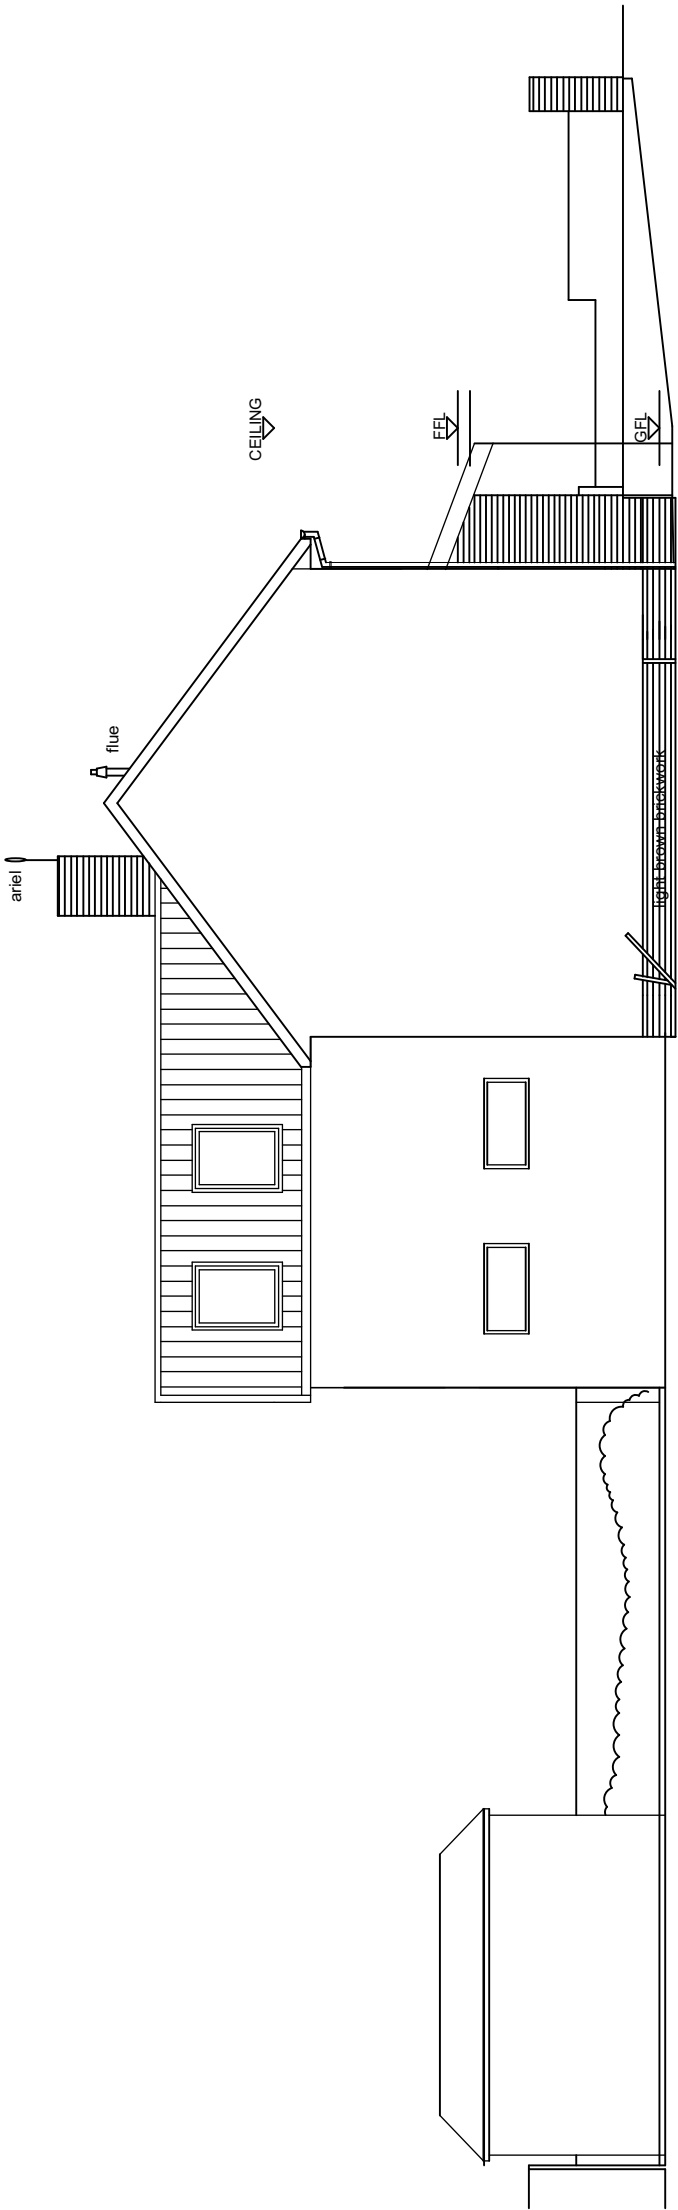

PROPOSED SIDE ELEVATION

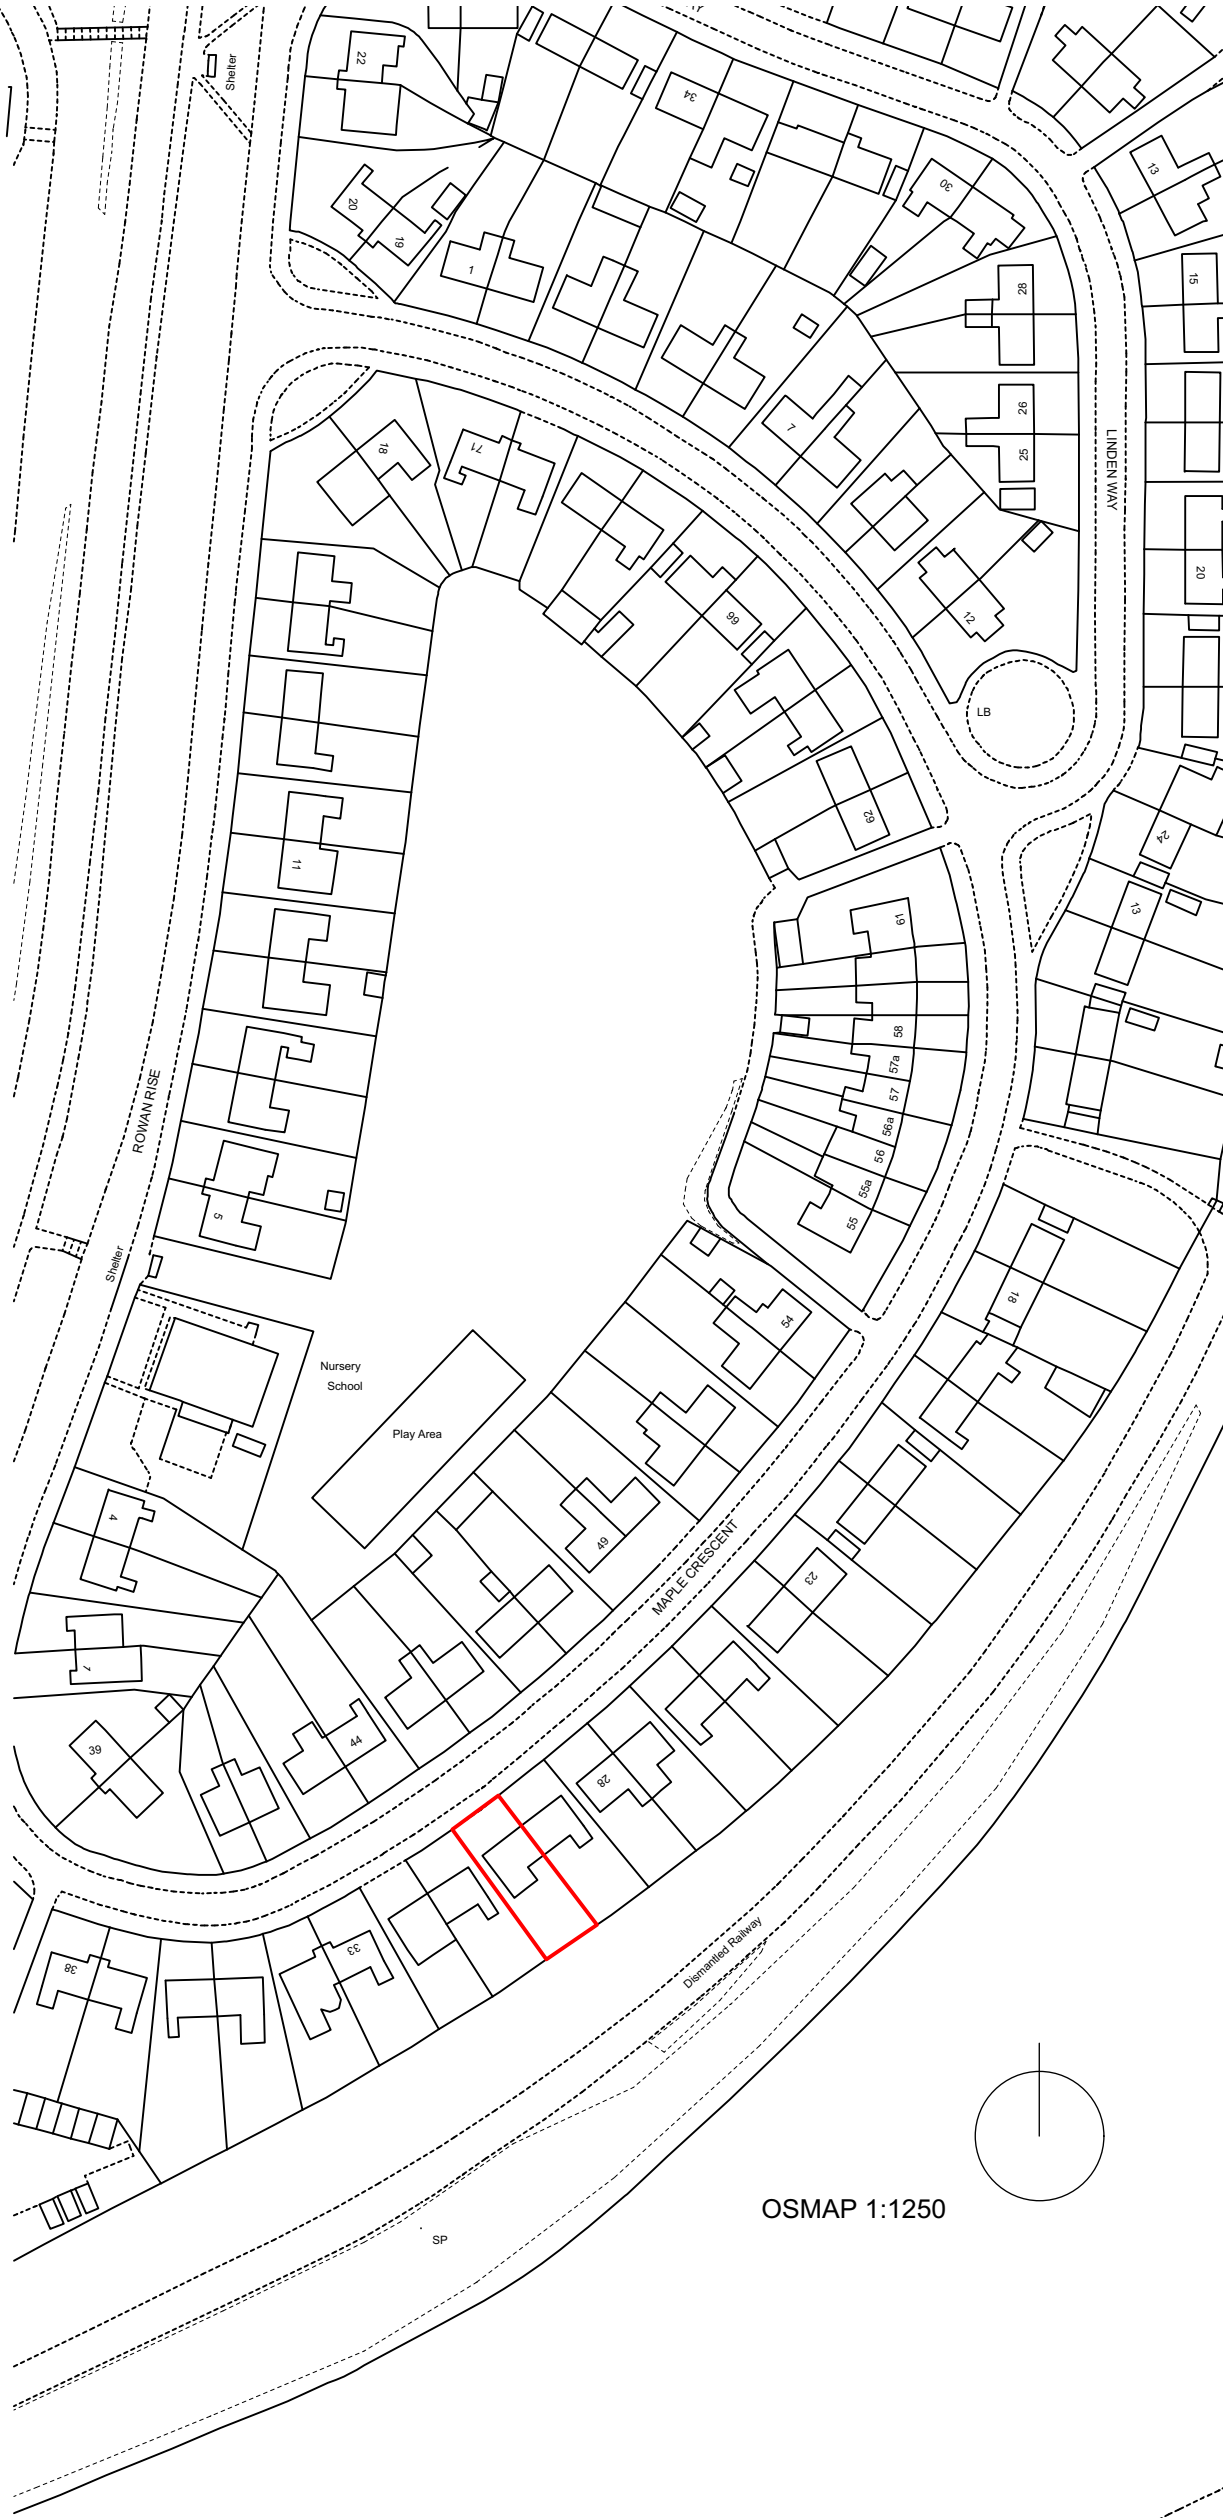

 George and Co.

30 Maple Crescent
Trefechan Merthyr
Tydfil CF48 2EH

719.002		PLANS	
sketch	1:100@A3	Nov 20	CG
1st Floor Woodfine Studios 62 High St Merthyr Tydfil CF37 8DE 07836328652 hello@georgeandco.studio www.georgeandco.studio			
DO NOT SCALE THIS DRAWING		©George and Co.	