



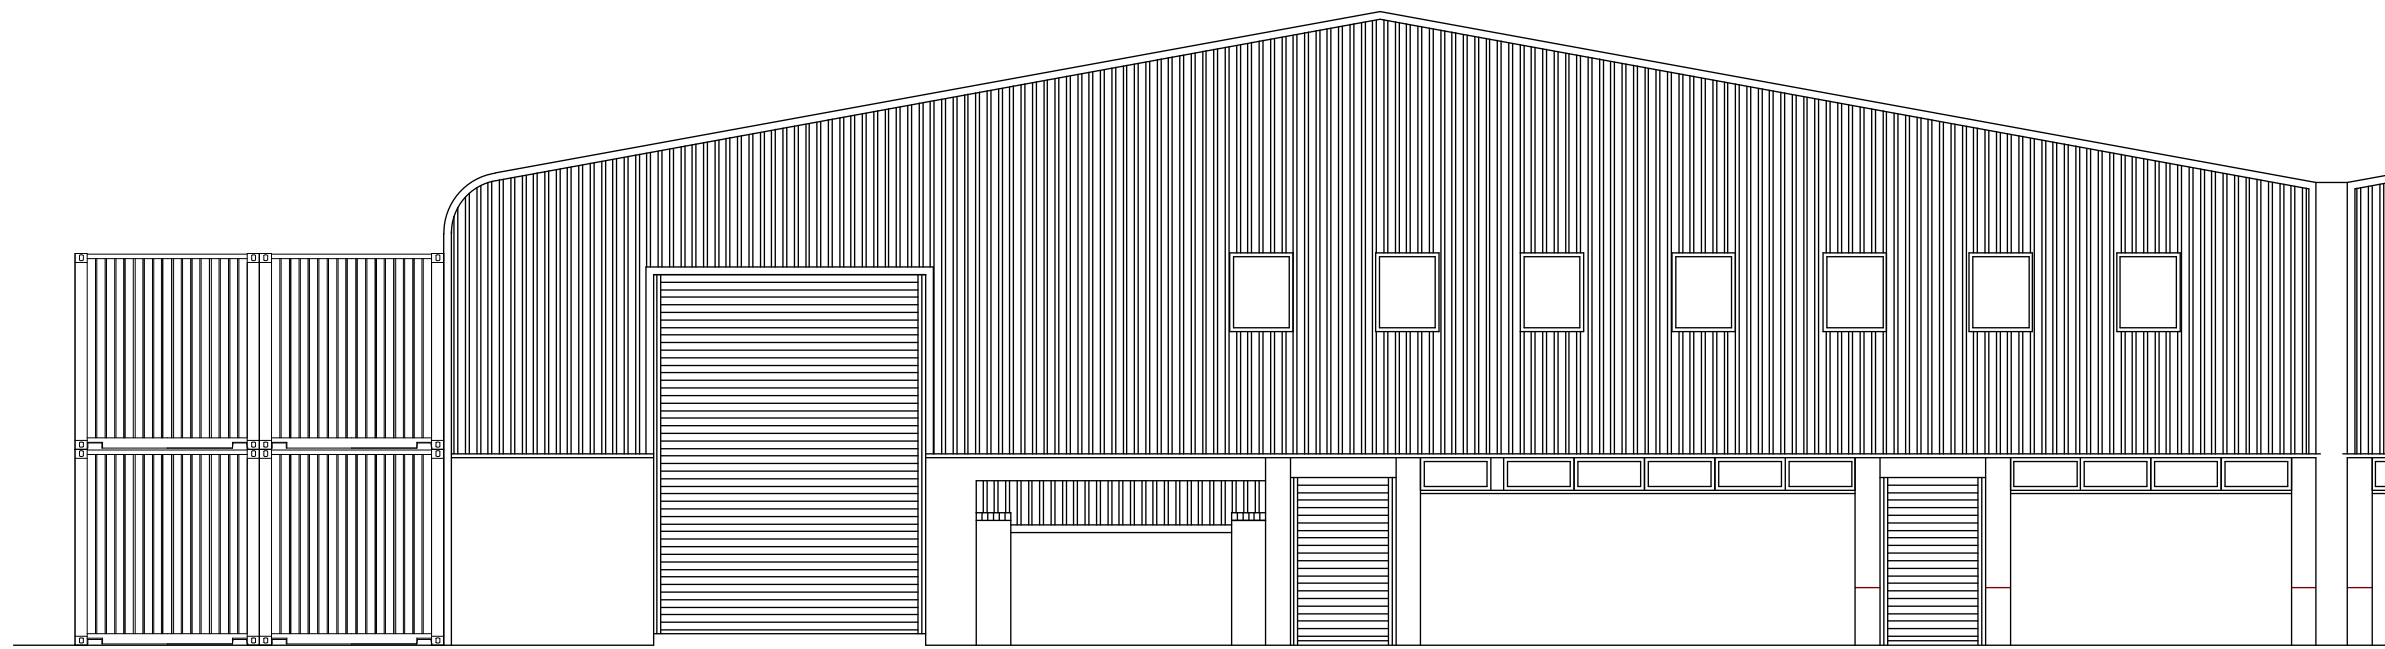

PROPOSED FRONT ELEVATION

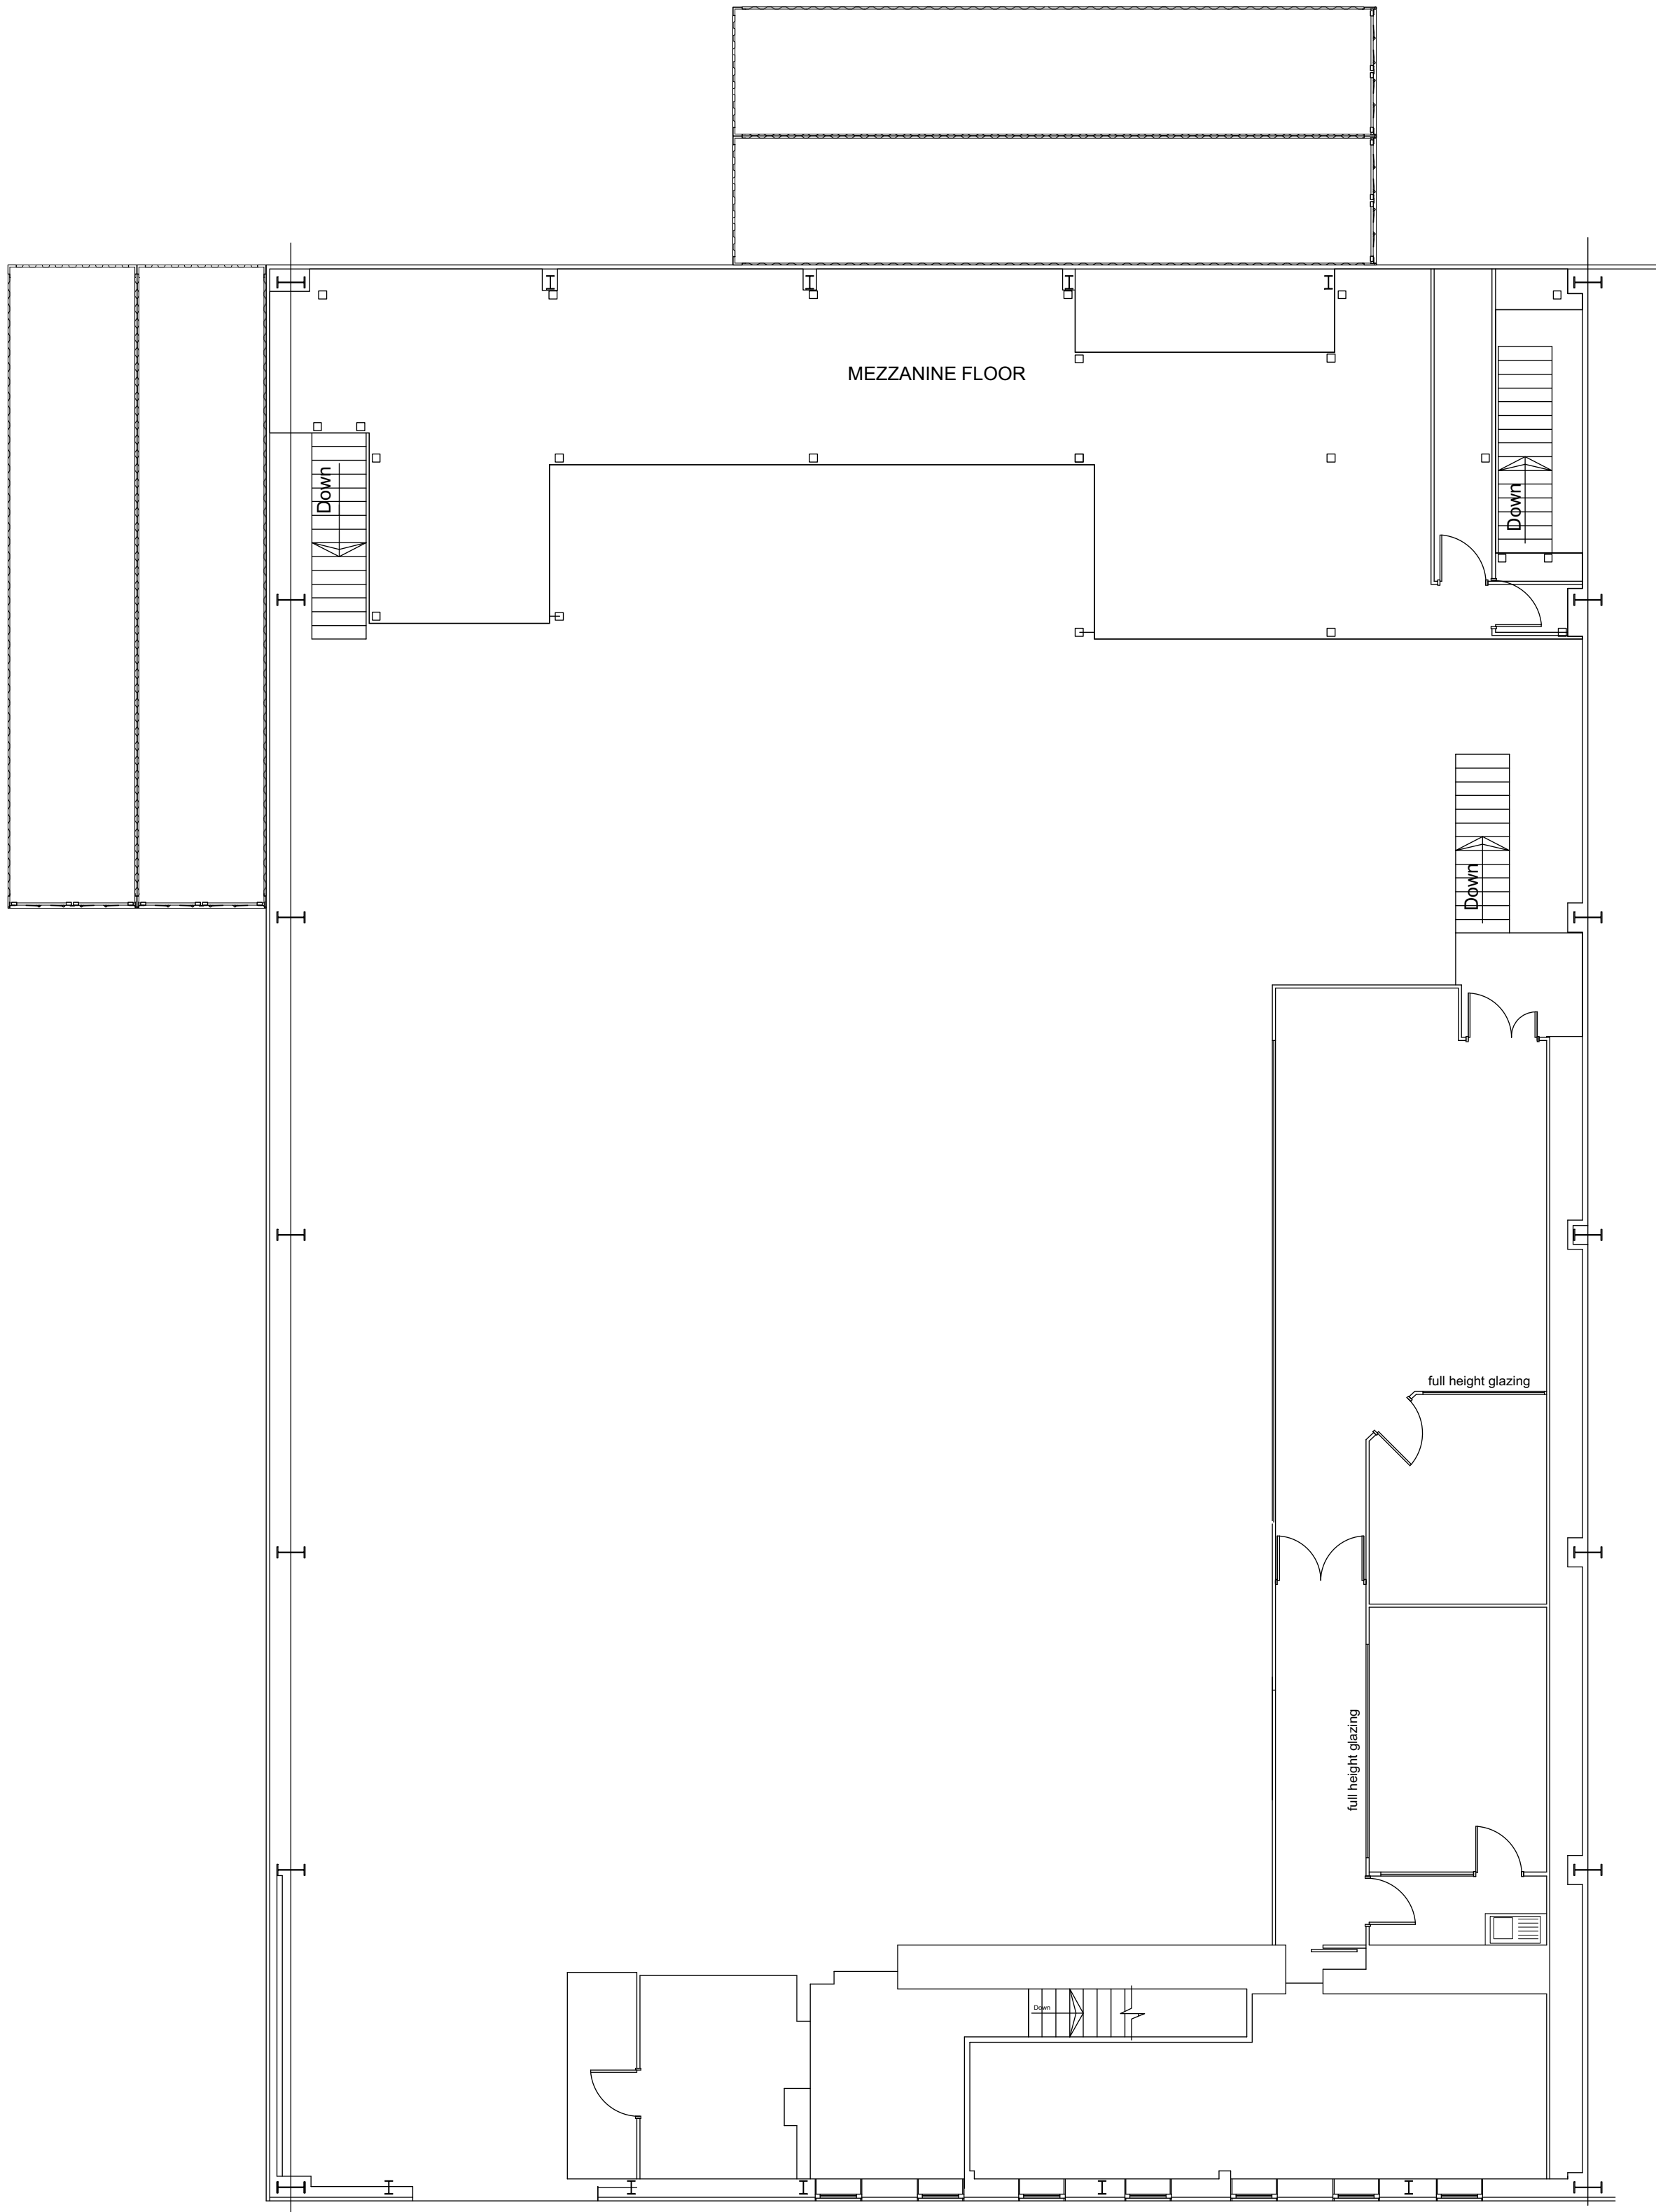

PROPOSED FIRST FLOOR



George and Co.

Storage Extension


Taf Fechan Tyres

Unit 9, Cyfarthfa Industrial


Estate, Merthyr Tydfil

CF47 8PE

570.01		Plans		
planning	1:100@A1	Feb '21	CG	
1st Floor Woodfired Studios 62 High St Merthyr Tydfil CF37 8DE 07830328652 hello@georgeandco.studio www.georgeandco.studio				
DO NOT SCALE THIS DRAWING			©George and Co.	

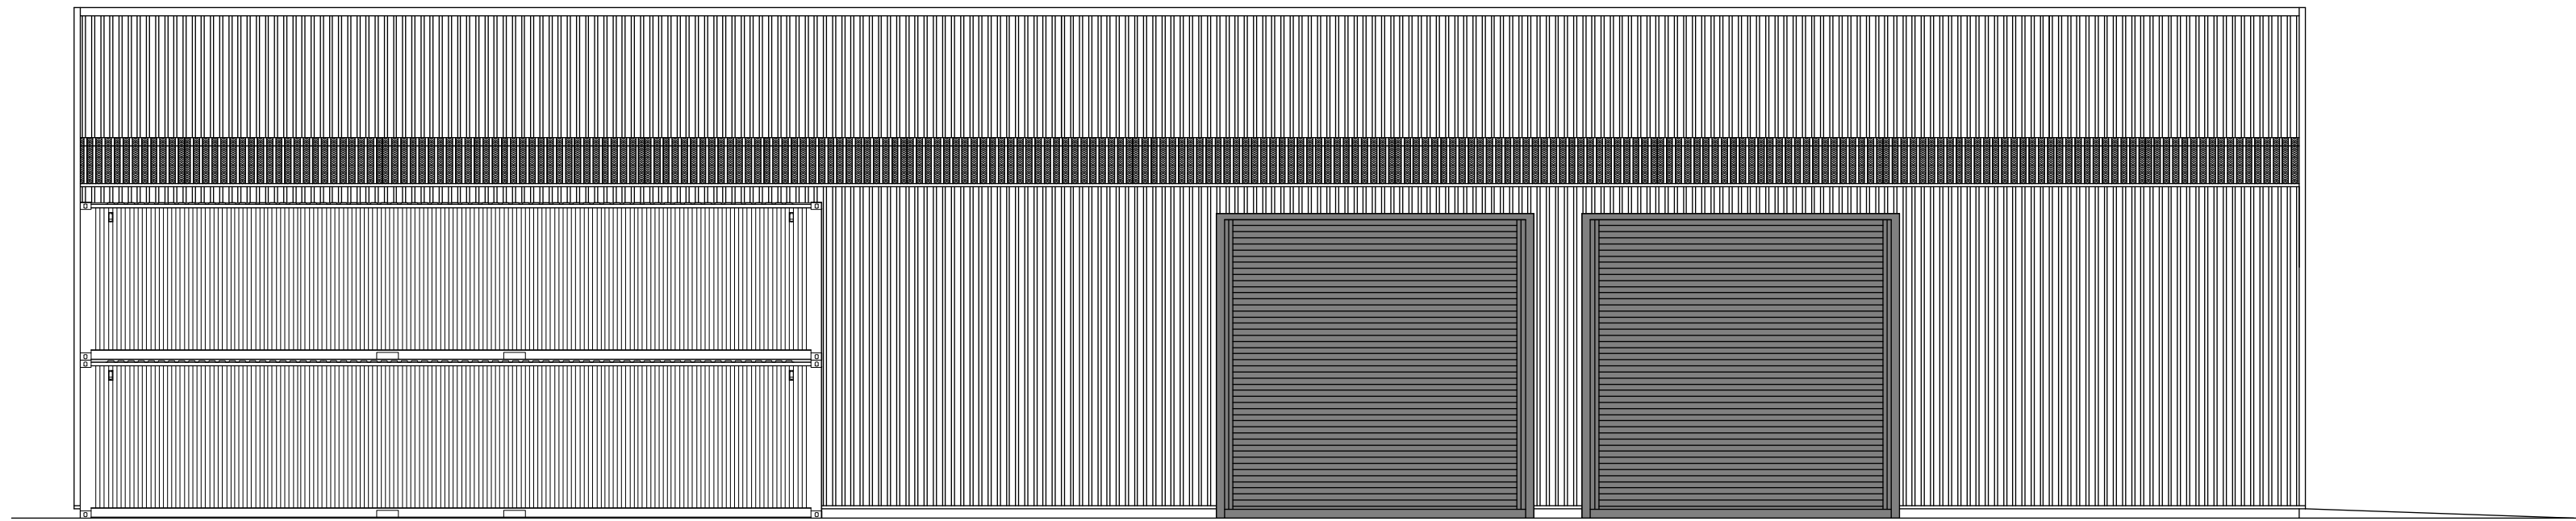

PROPOSED SIDE ELEVATION

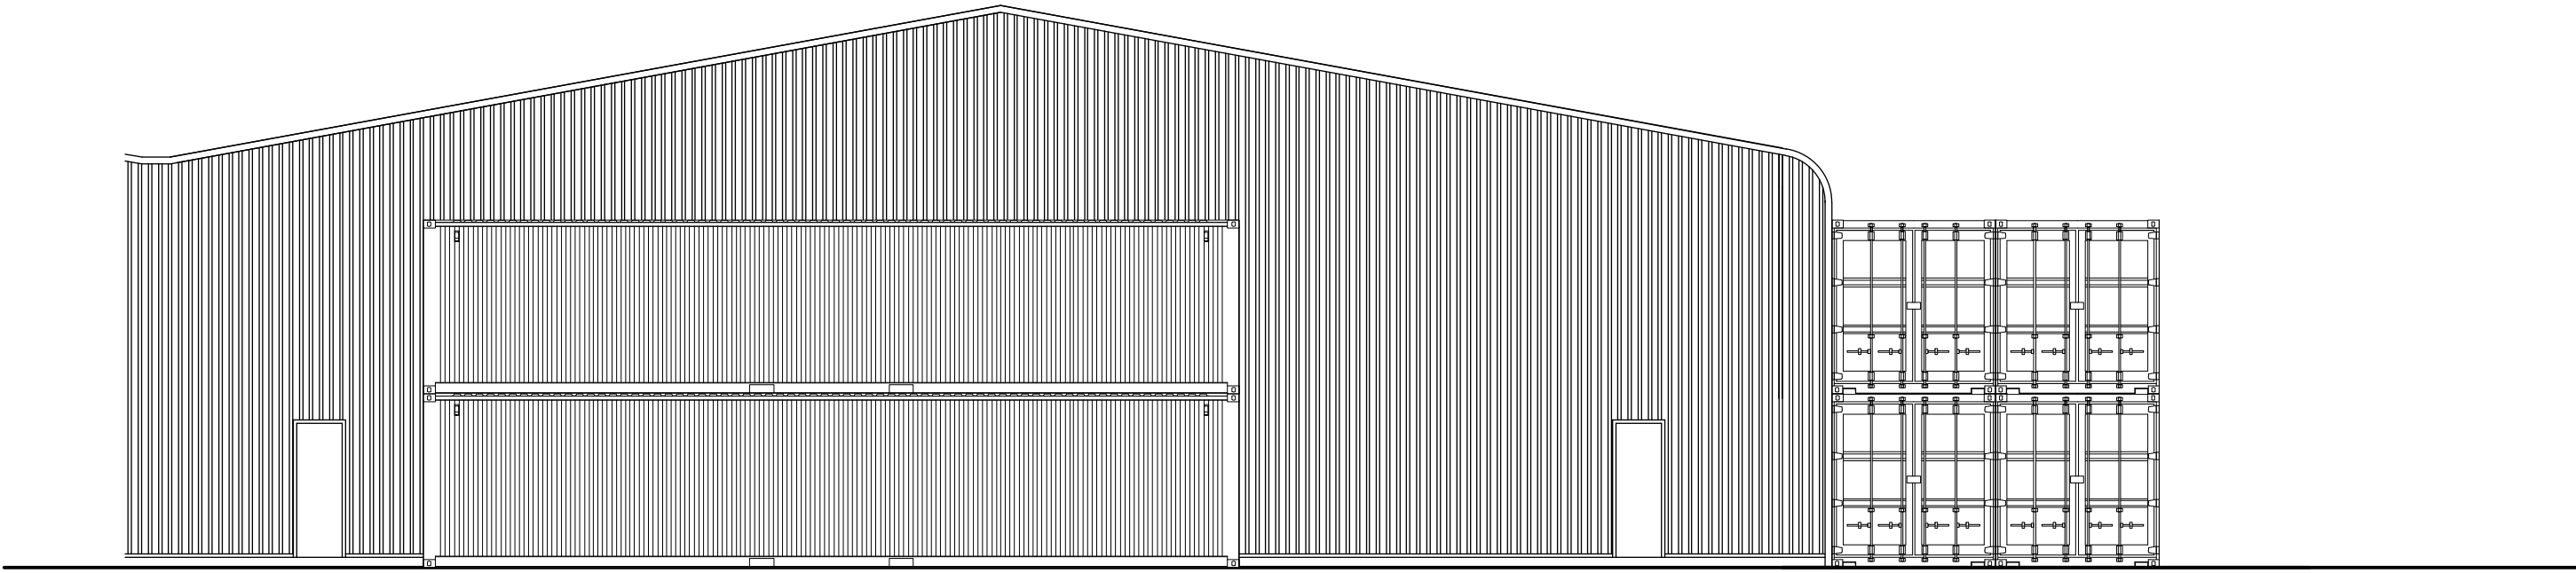

PROPOSED REAR ELEVATION



George and Co.

Storage Extension

Taf Fechan Tyres

Unit 9, Cyfarthfa Industrial

Estate, Merthyr Tydfil

CF47 8PE

570.02		Plans	
planning	1:100@A1	Feb '21	CG
1st Floor Woodfired Studios 62 High St Merthyr Tydfil CF37 8DE 07830328652 hello@georgeandco.studio www.georgeandco.studio			
DO NOT SCALE THIS DRAWING		©George and Co.	