
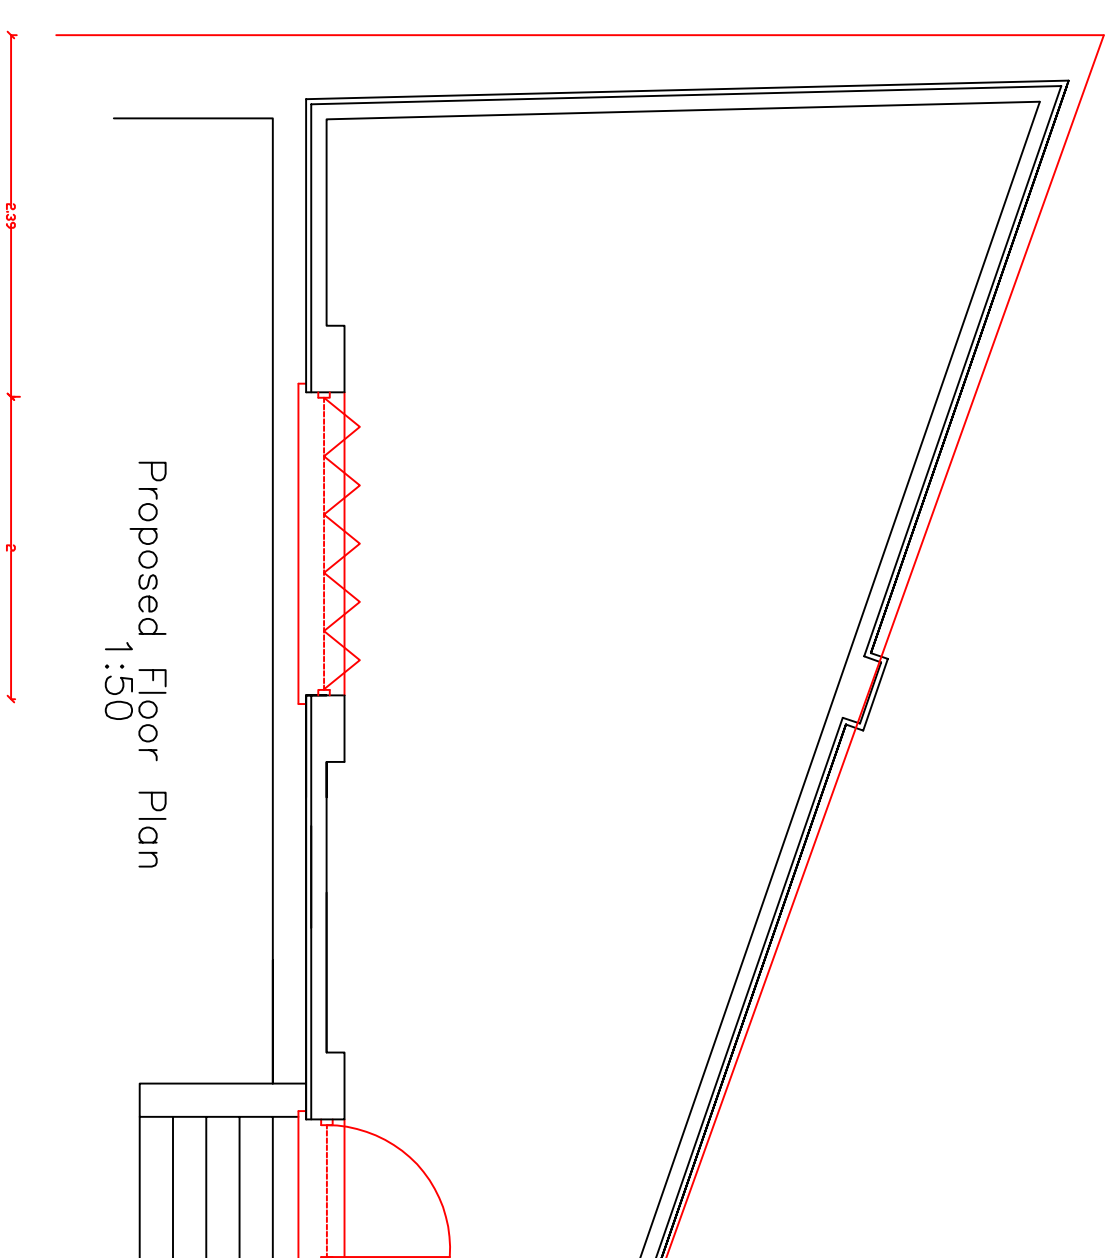
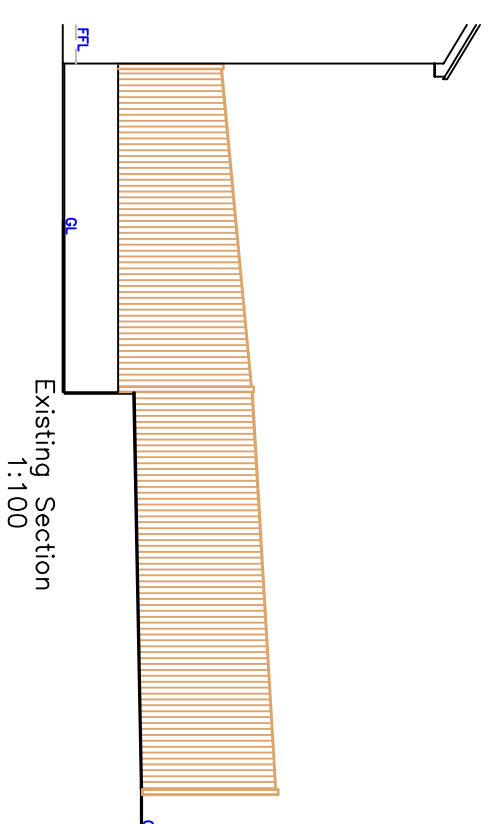
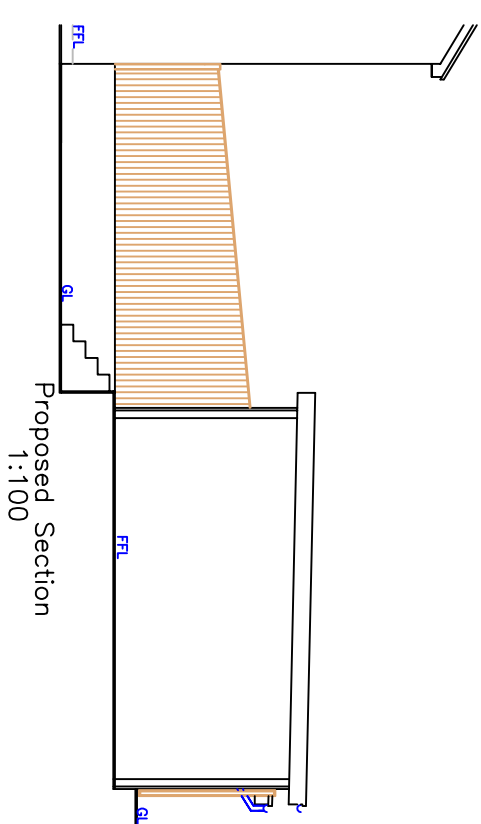
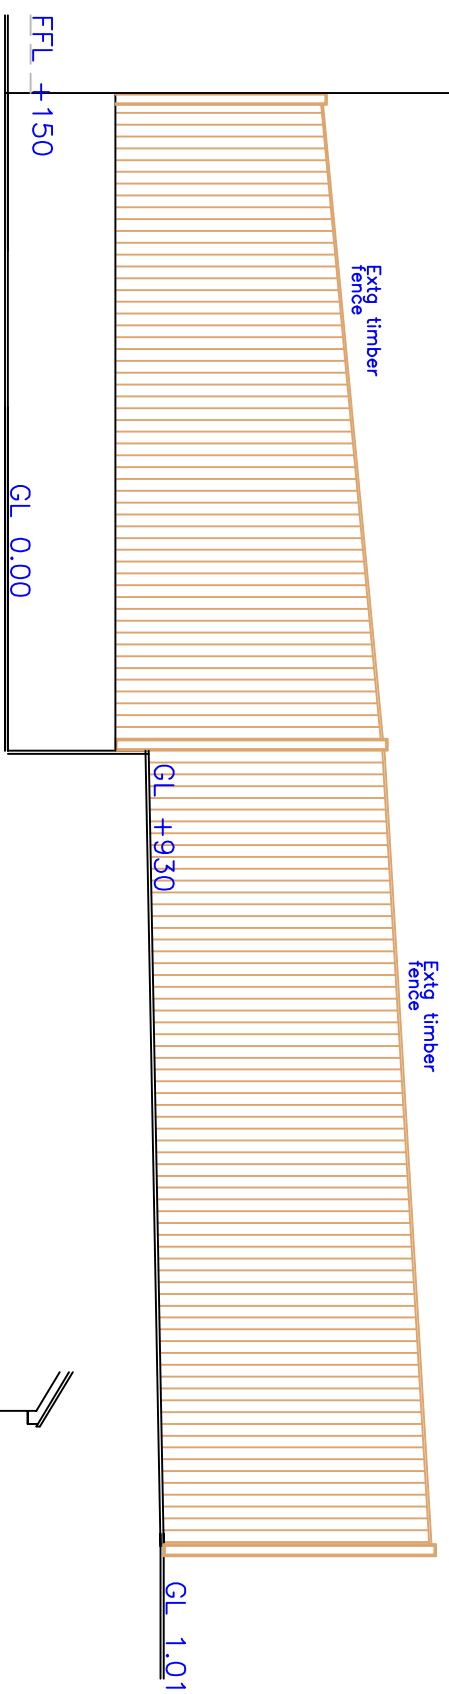
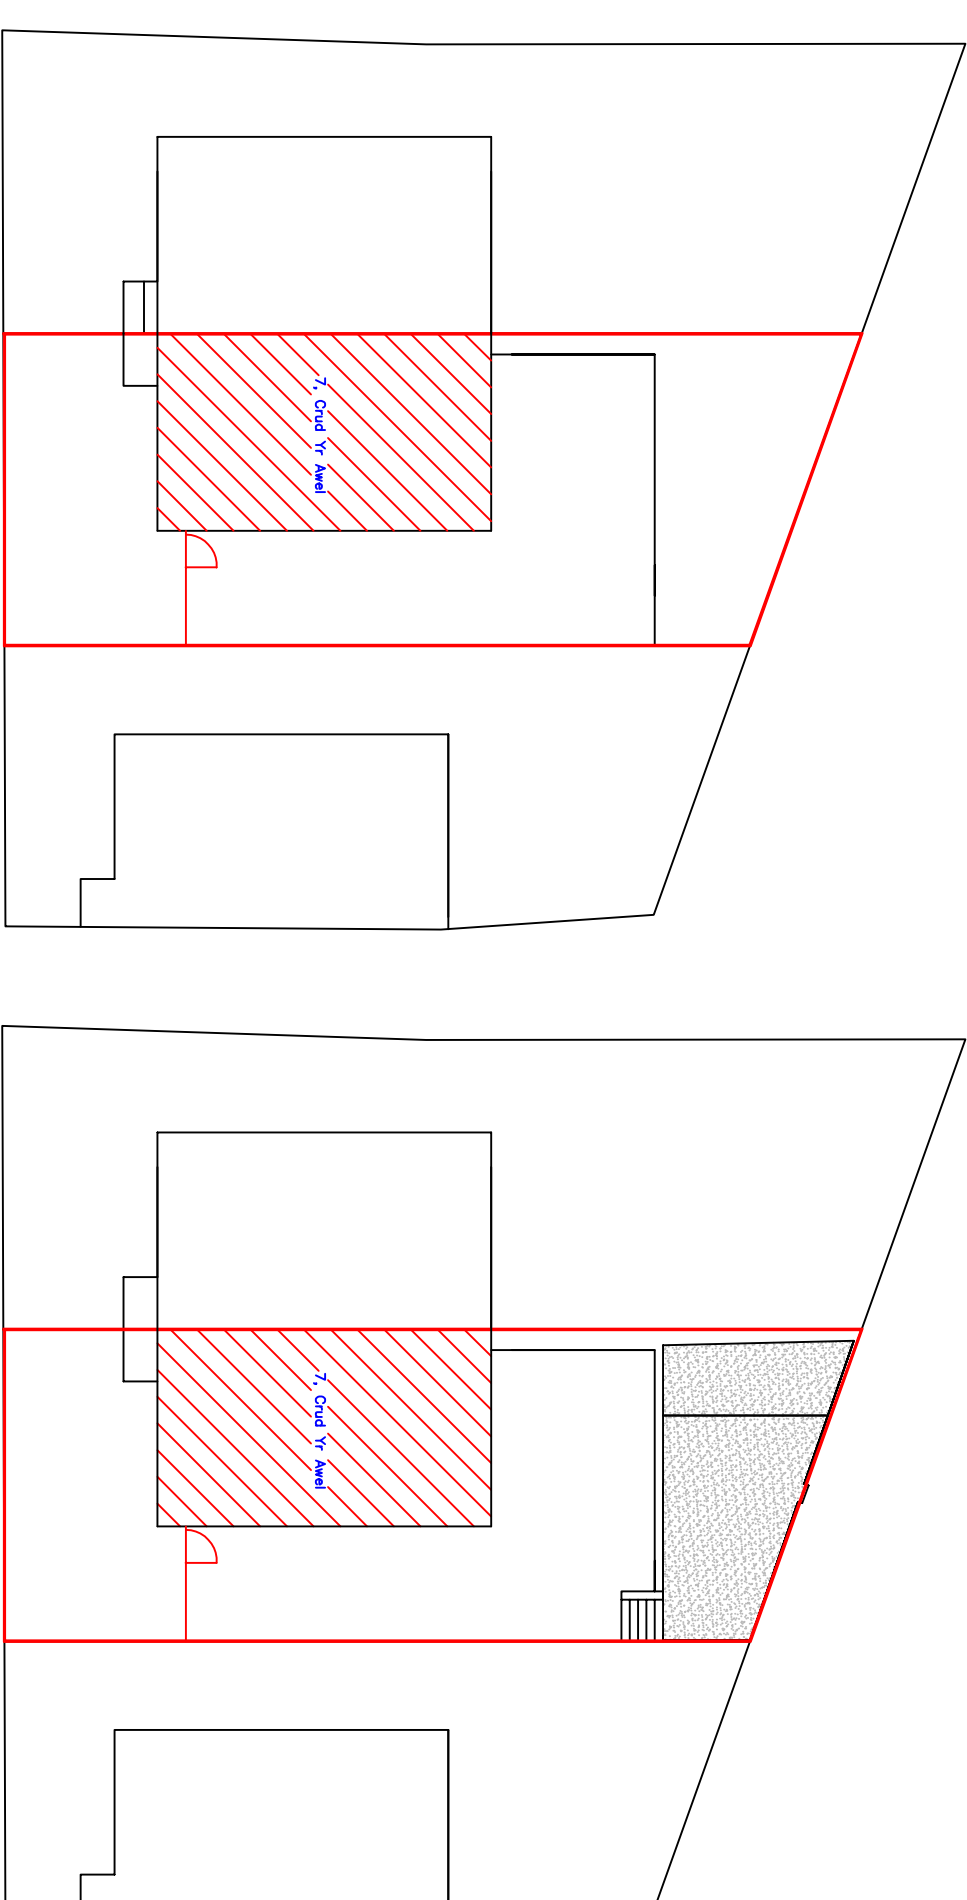
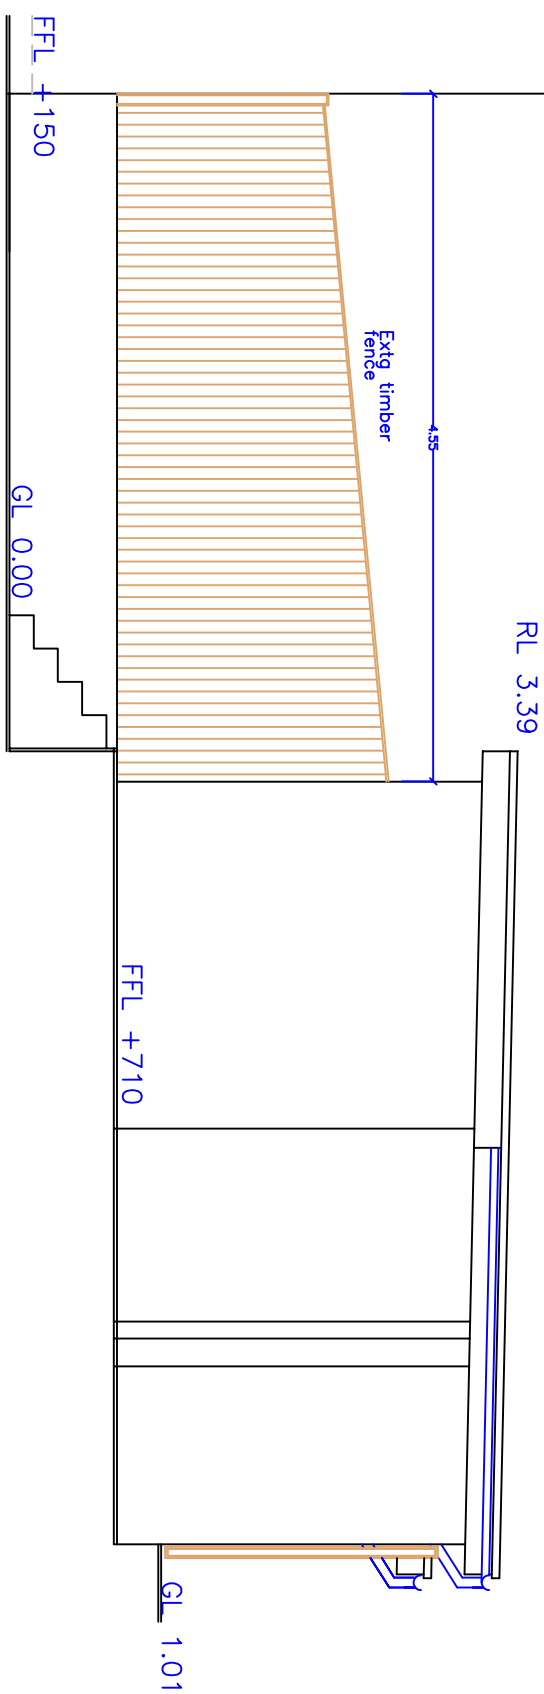


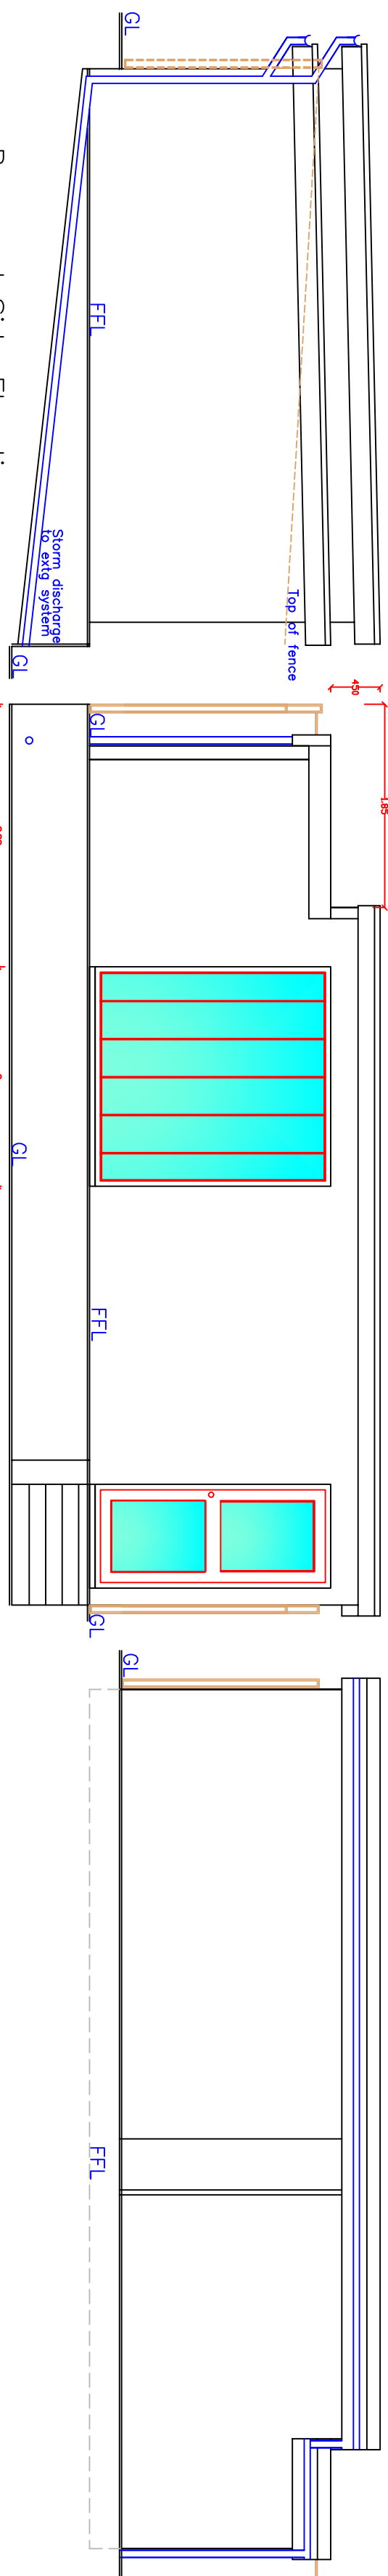

 Utopia Design <i>Architectural Services</i>		
Utopia Design <u>Architectural Services</u>		
Building Planning Application Support Paul Thomas: BSc. (Hons) Tel: 01685 559230. Mob: 07908 725065		
Issued Only For Purpose Indicated Drawing Status: FOR PLANNING PURPOSES ONLY		
Address	7, Cind Yr Awel Hennefing Mynyth Trefili CF84 1SA	
Project	Proposed Rear Garden Shed	
Drawn by	Date	Paper
Title	Pt 14.01.2021	A4
Existing & Proposed Plans, Elevations & Sections	Scale	Dwg No
	1:50, 1:25	Crnd Yr Awel 7