




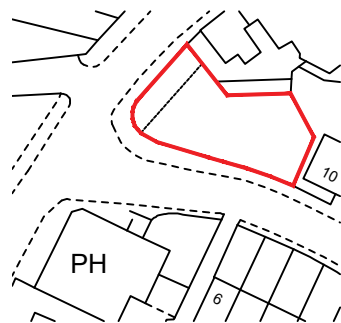

SITE LOCATION PLAN
1:1250

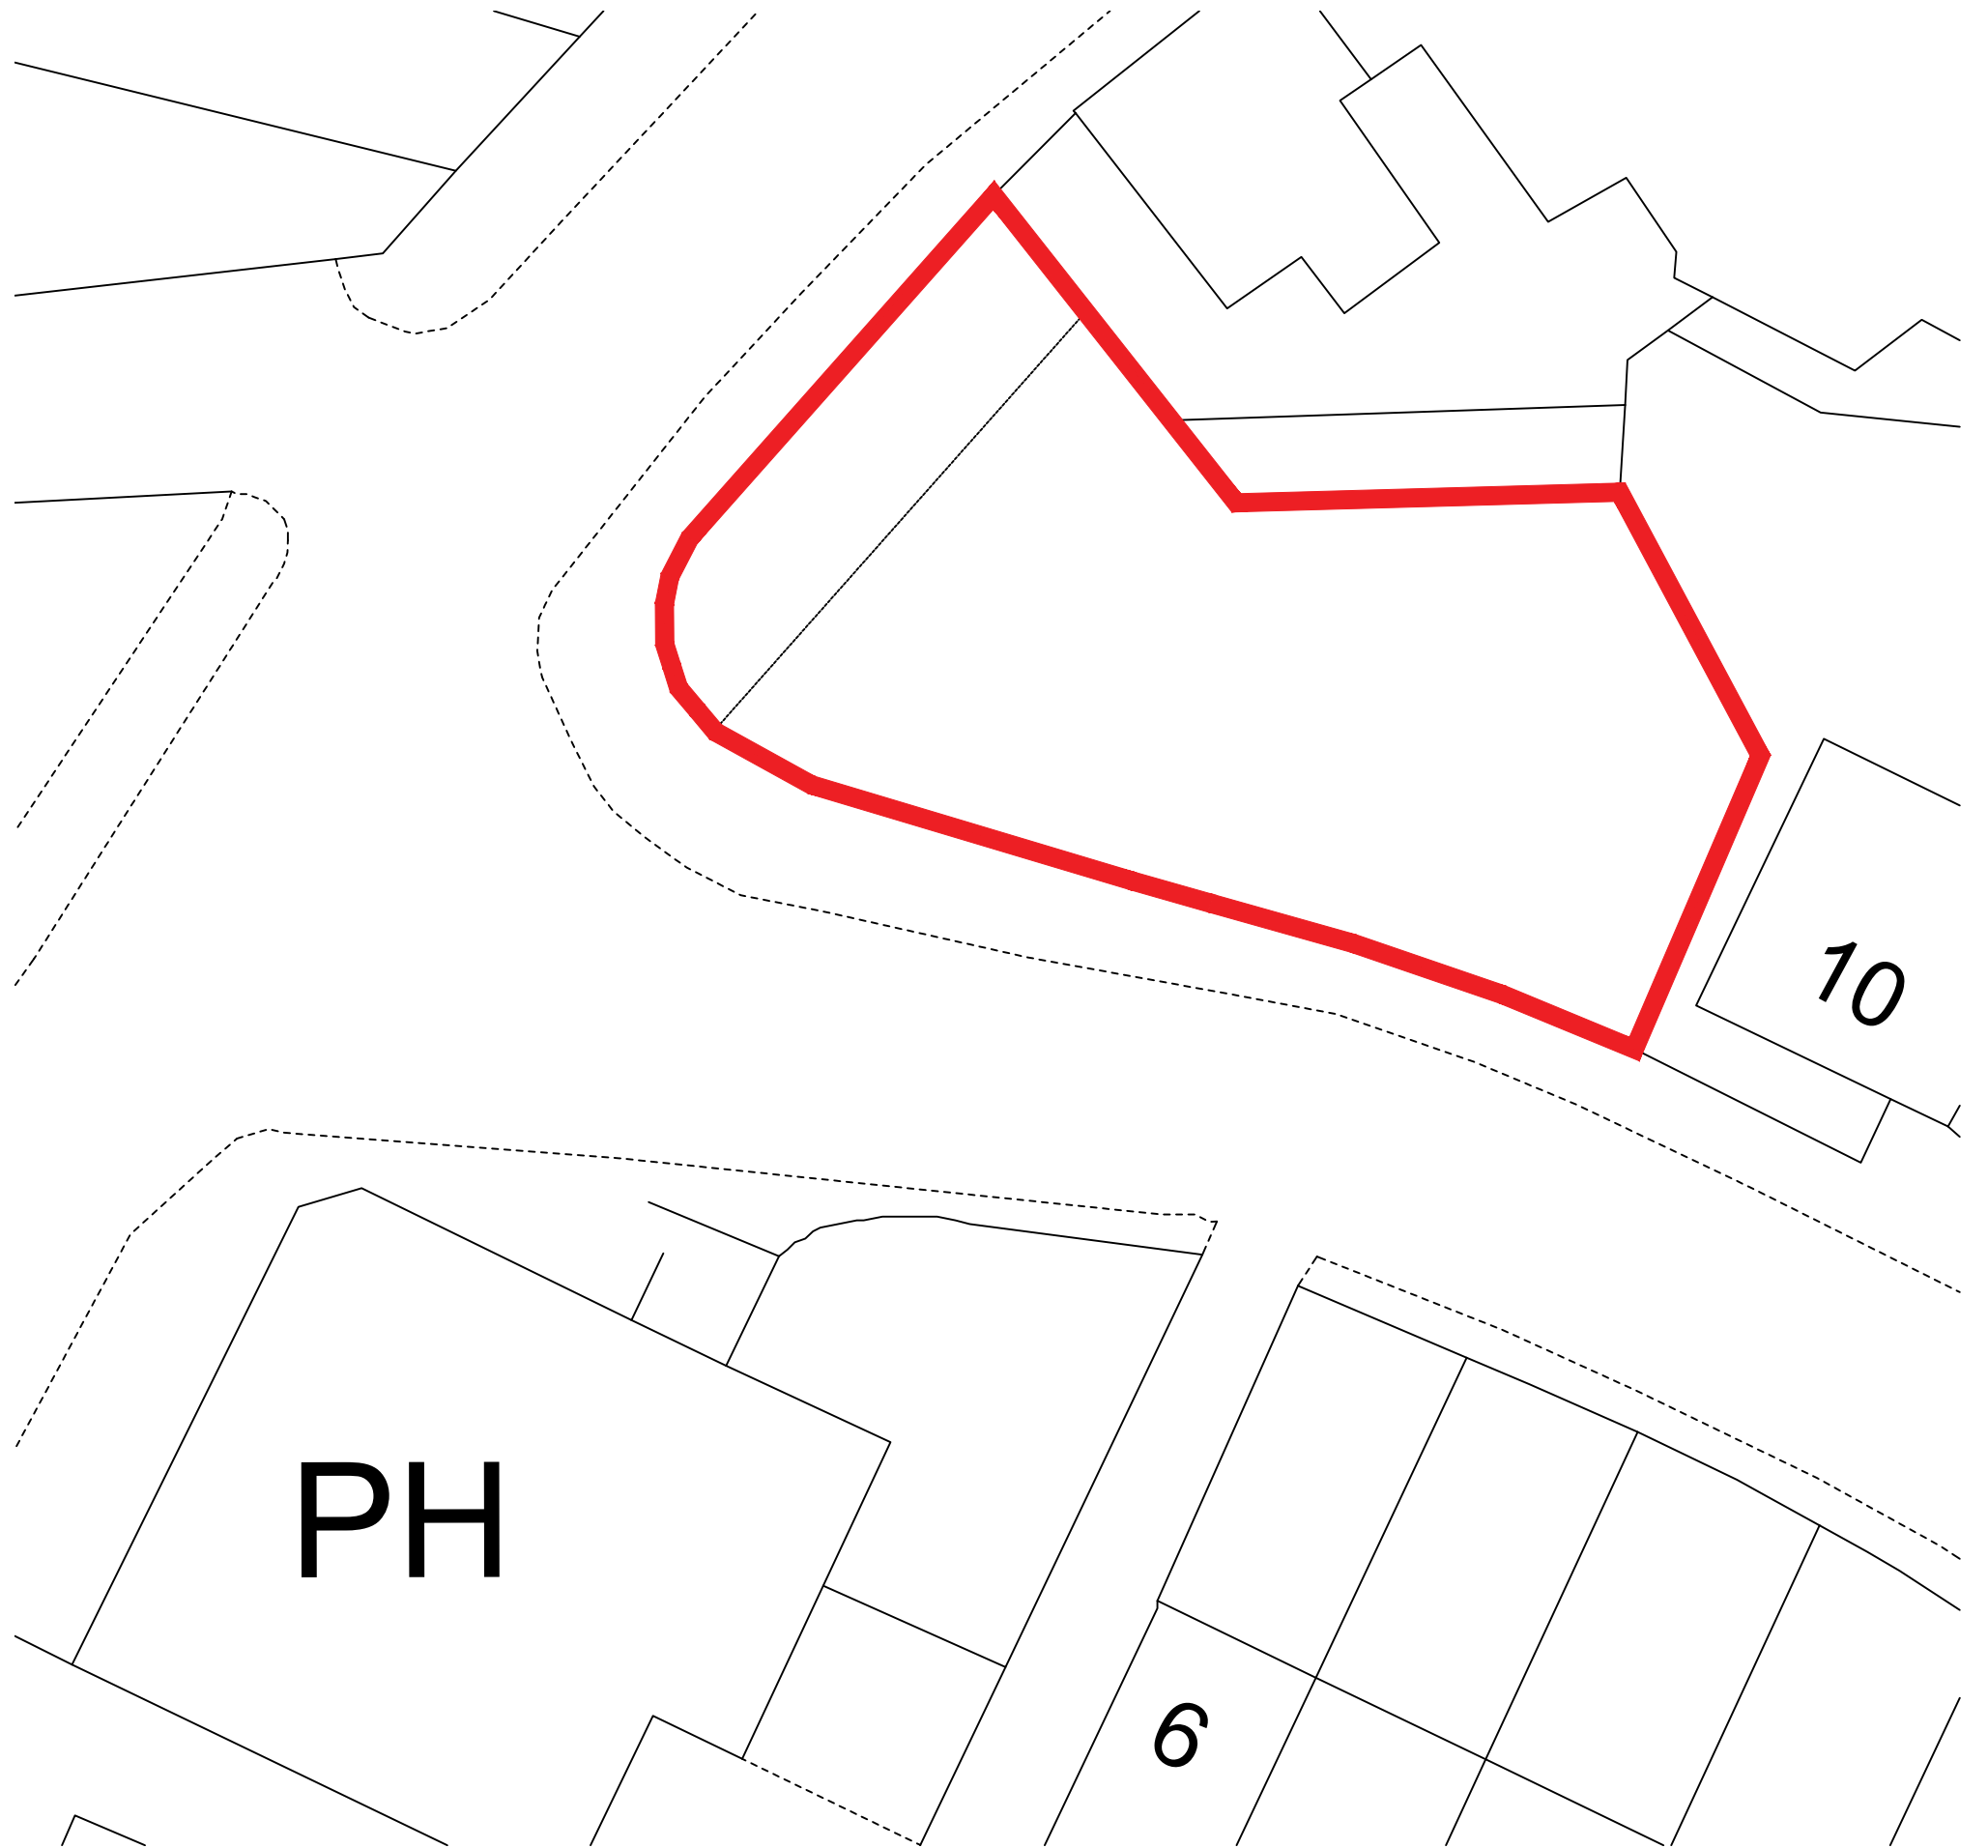

SITE BLOCK PLAN
1:200

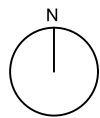

NOT TO BE SCALED

design drawings				as ind A3
project:	new home	address:	windsor cottages	
drawing:	existing site plans		aberfan	
ref:	034_SI_001a	date:	Dec 2022	