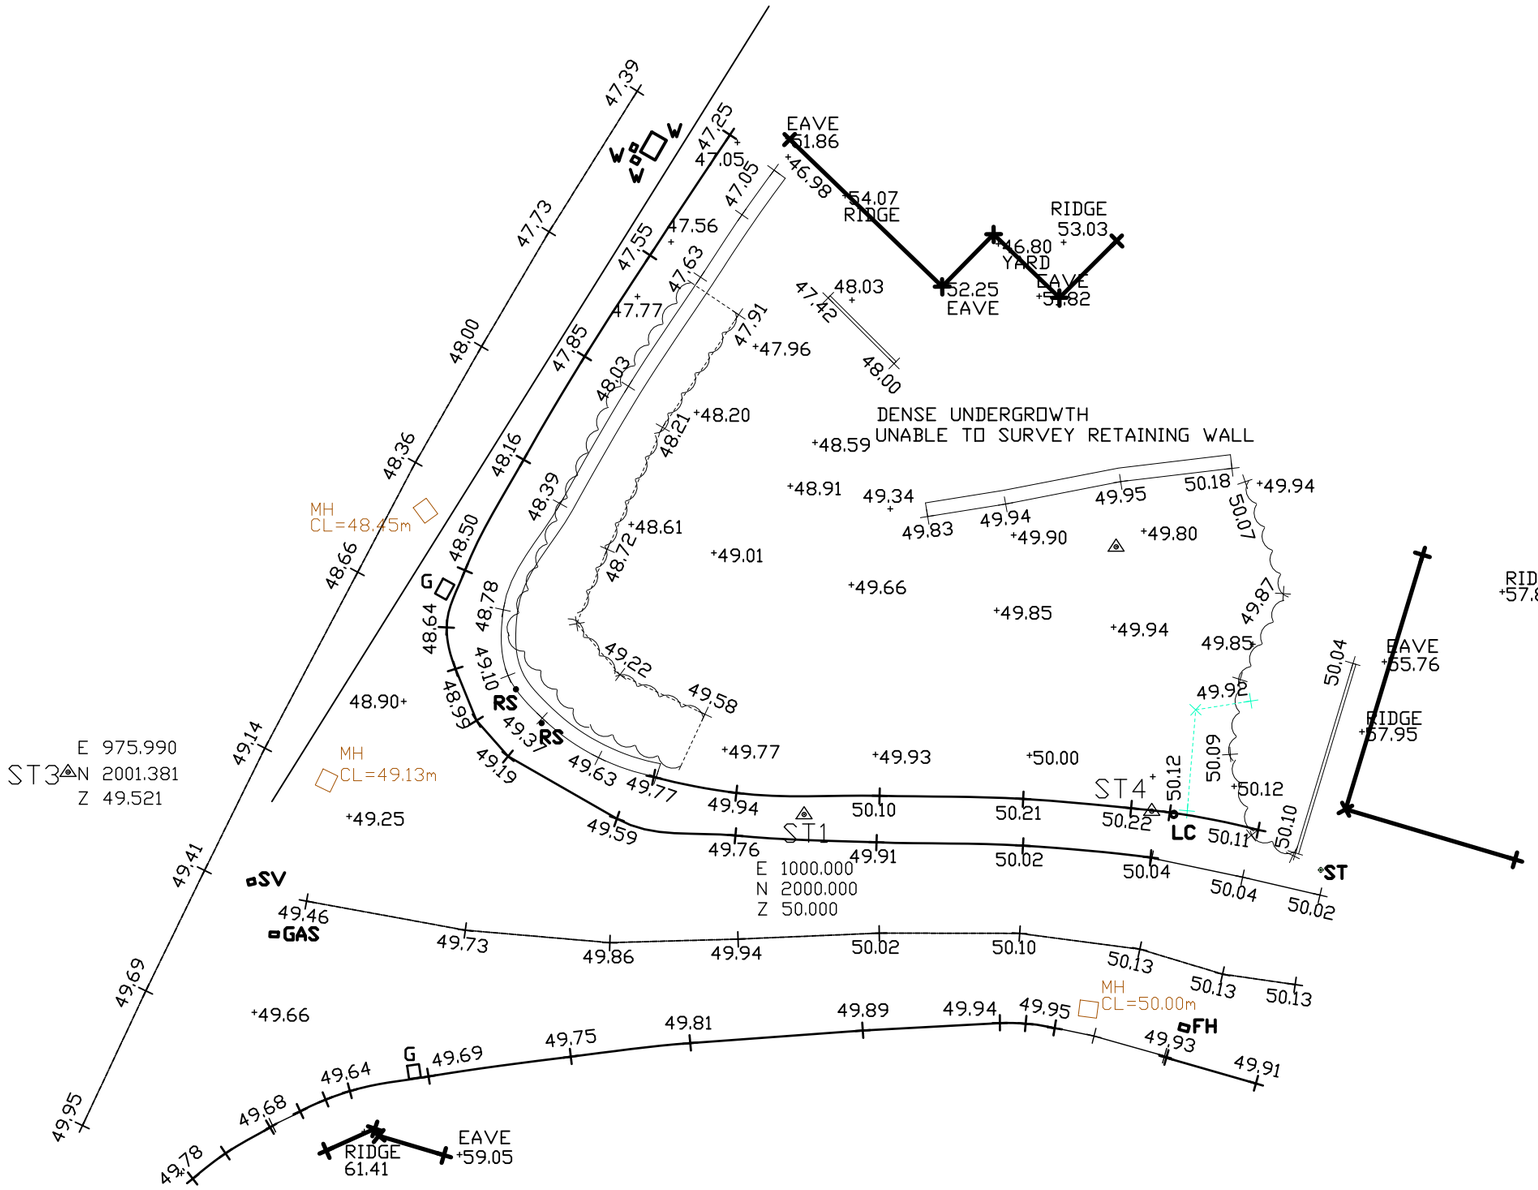


NOT TO BE SCALED

design drawings			
project: new home	address: windsor cottages		1:200
drawing: existing site topo		aberfan	A3
ref: 034_SI_002a	date: Dec 2022		