



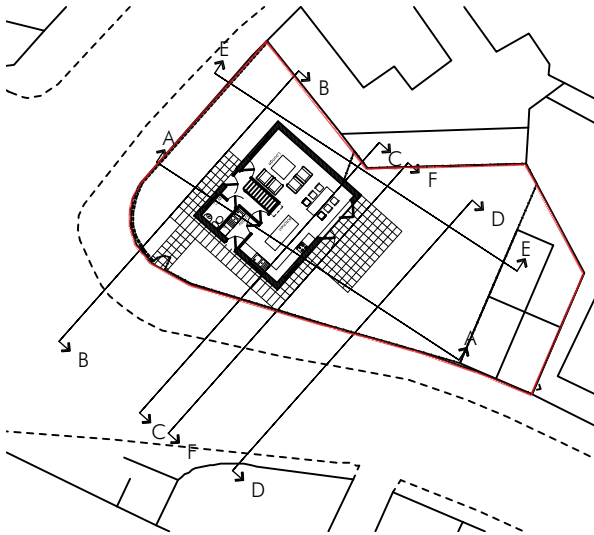

SITE SECTION KEY
1:500

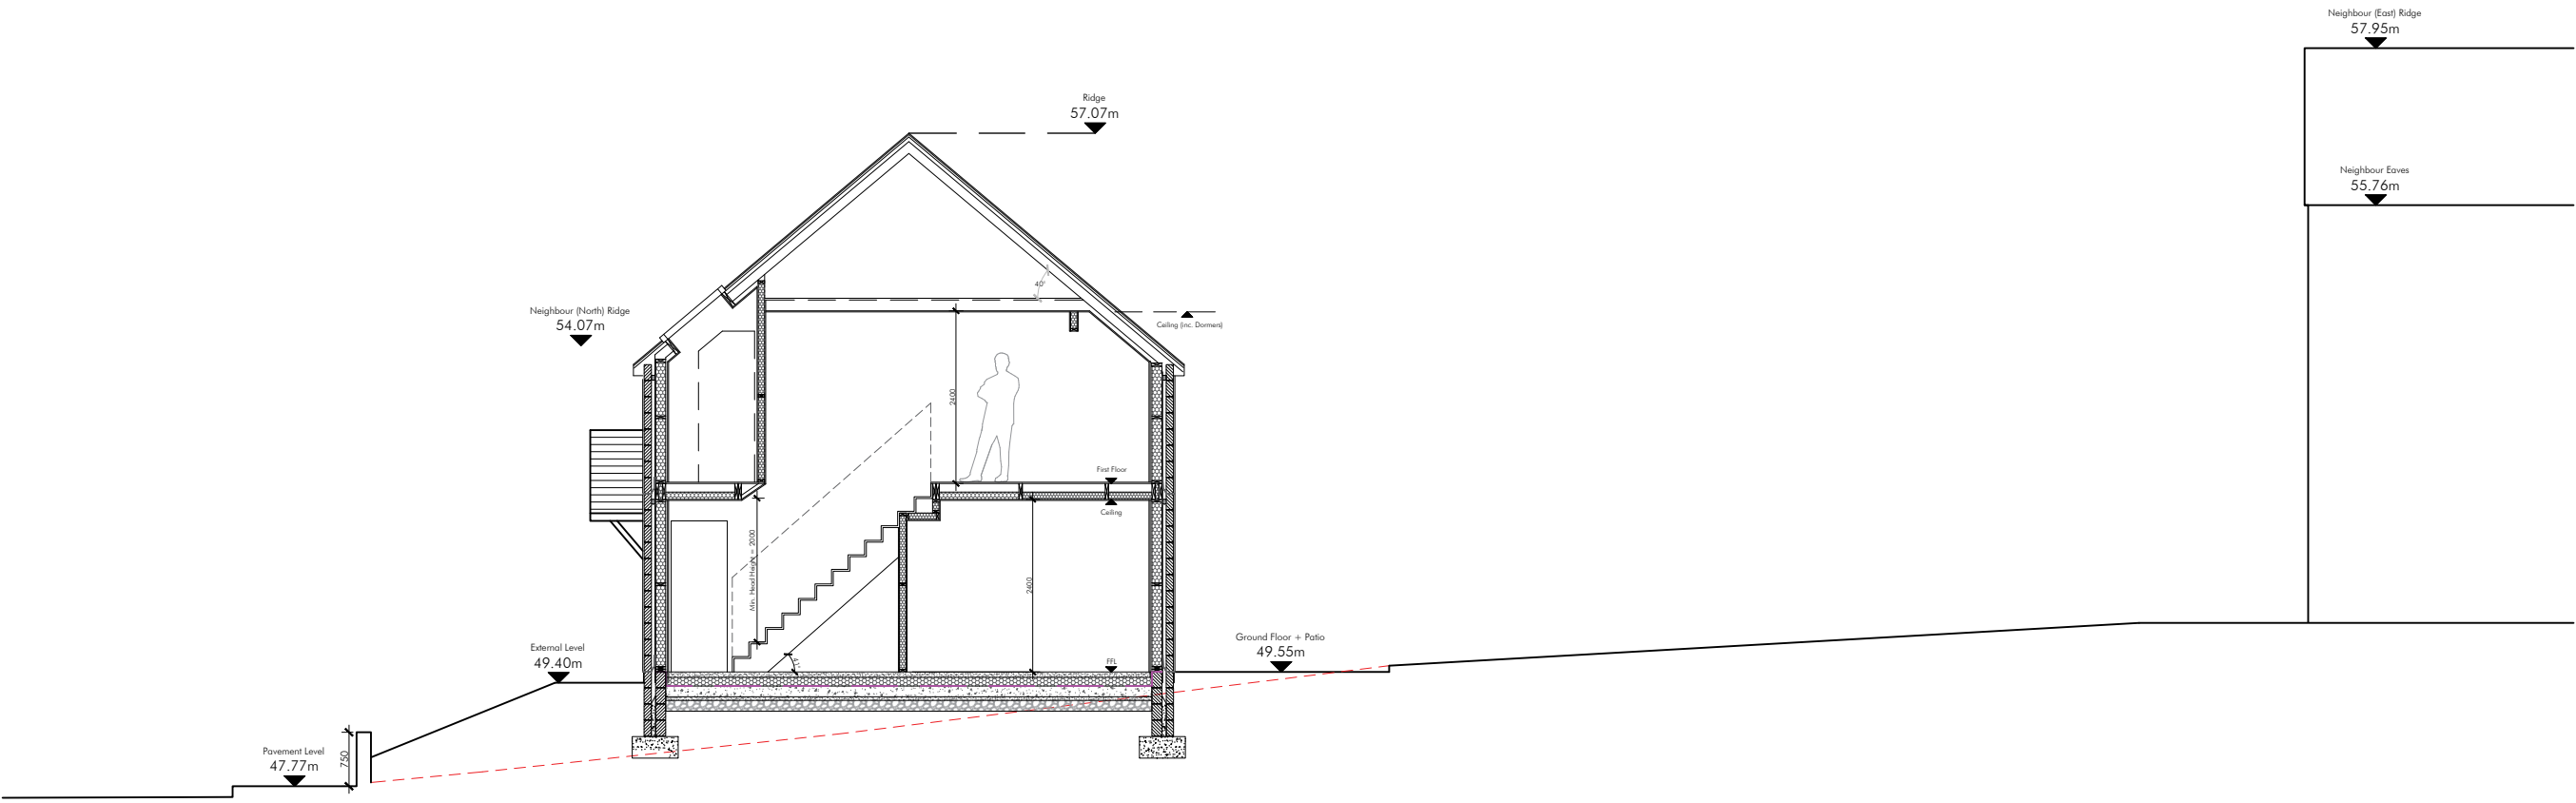

RED DASHED = EXISTING

NOT TO BE SCALED

design drawings			
project:	new home	address:	windsor cottages aberfan
drawing:	proposed section A		
ref:	034_SC_301b	date:	Dec 2022

1:100
A3