



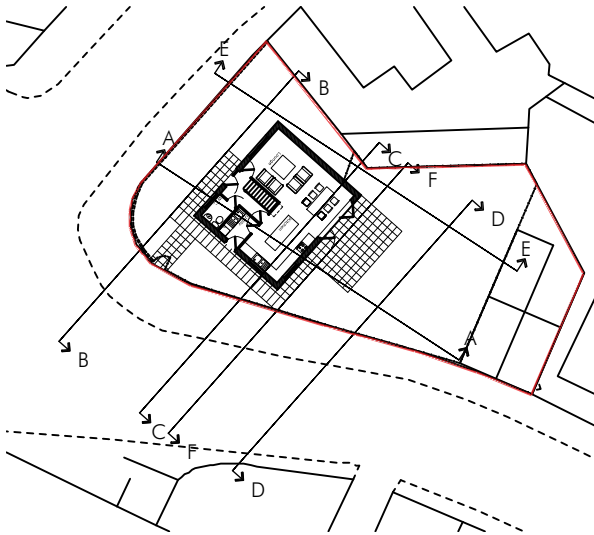

SITE SECTION KEY
1:500

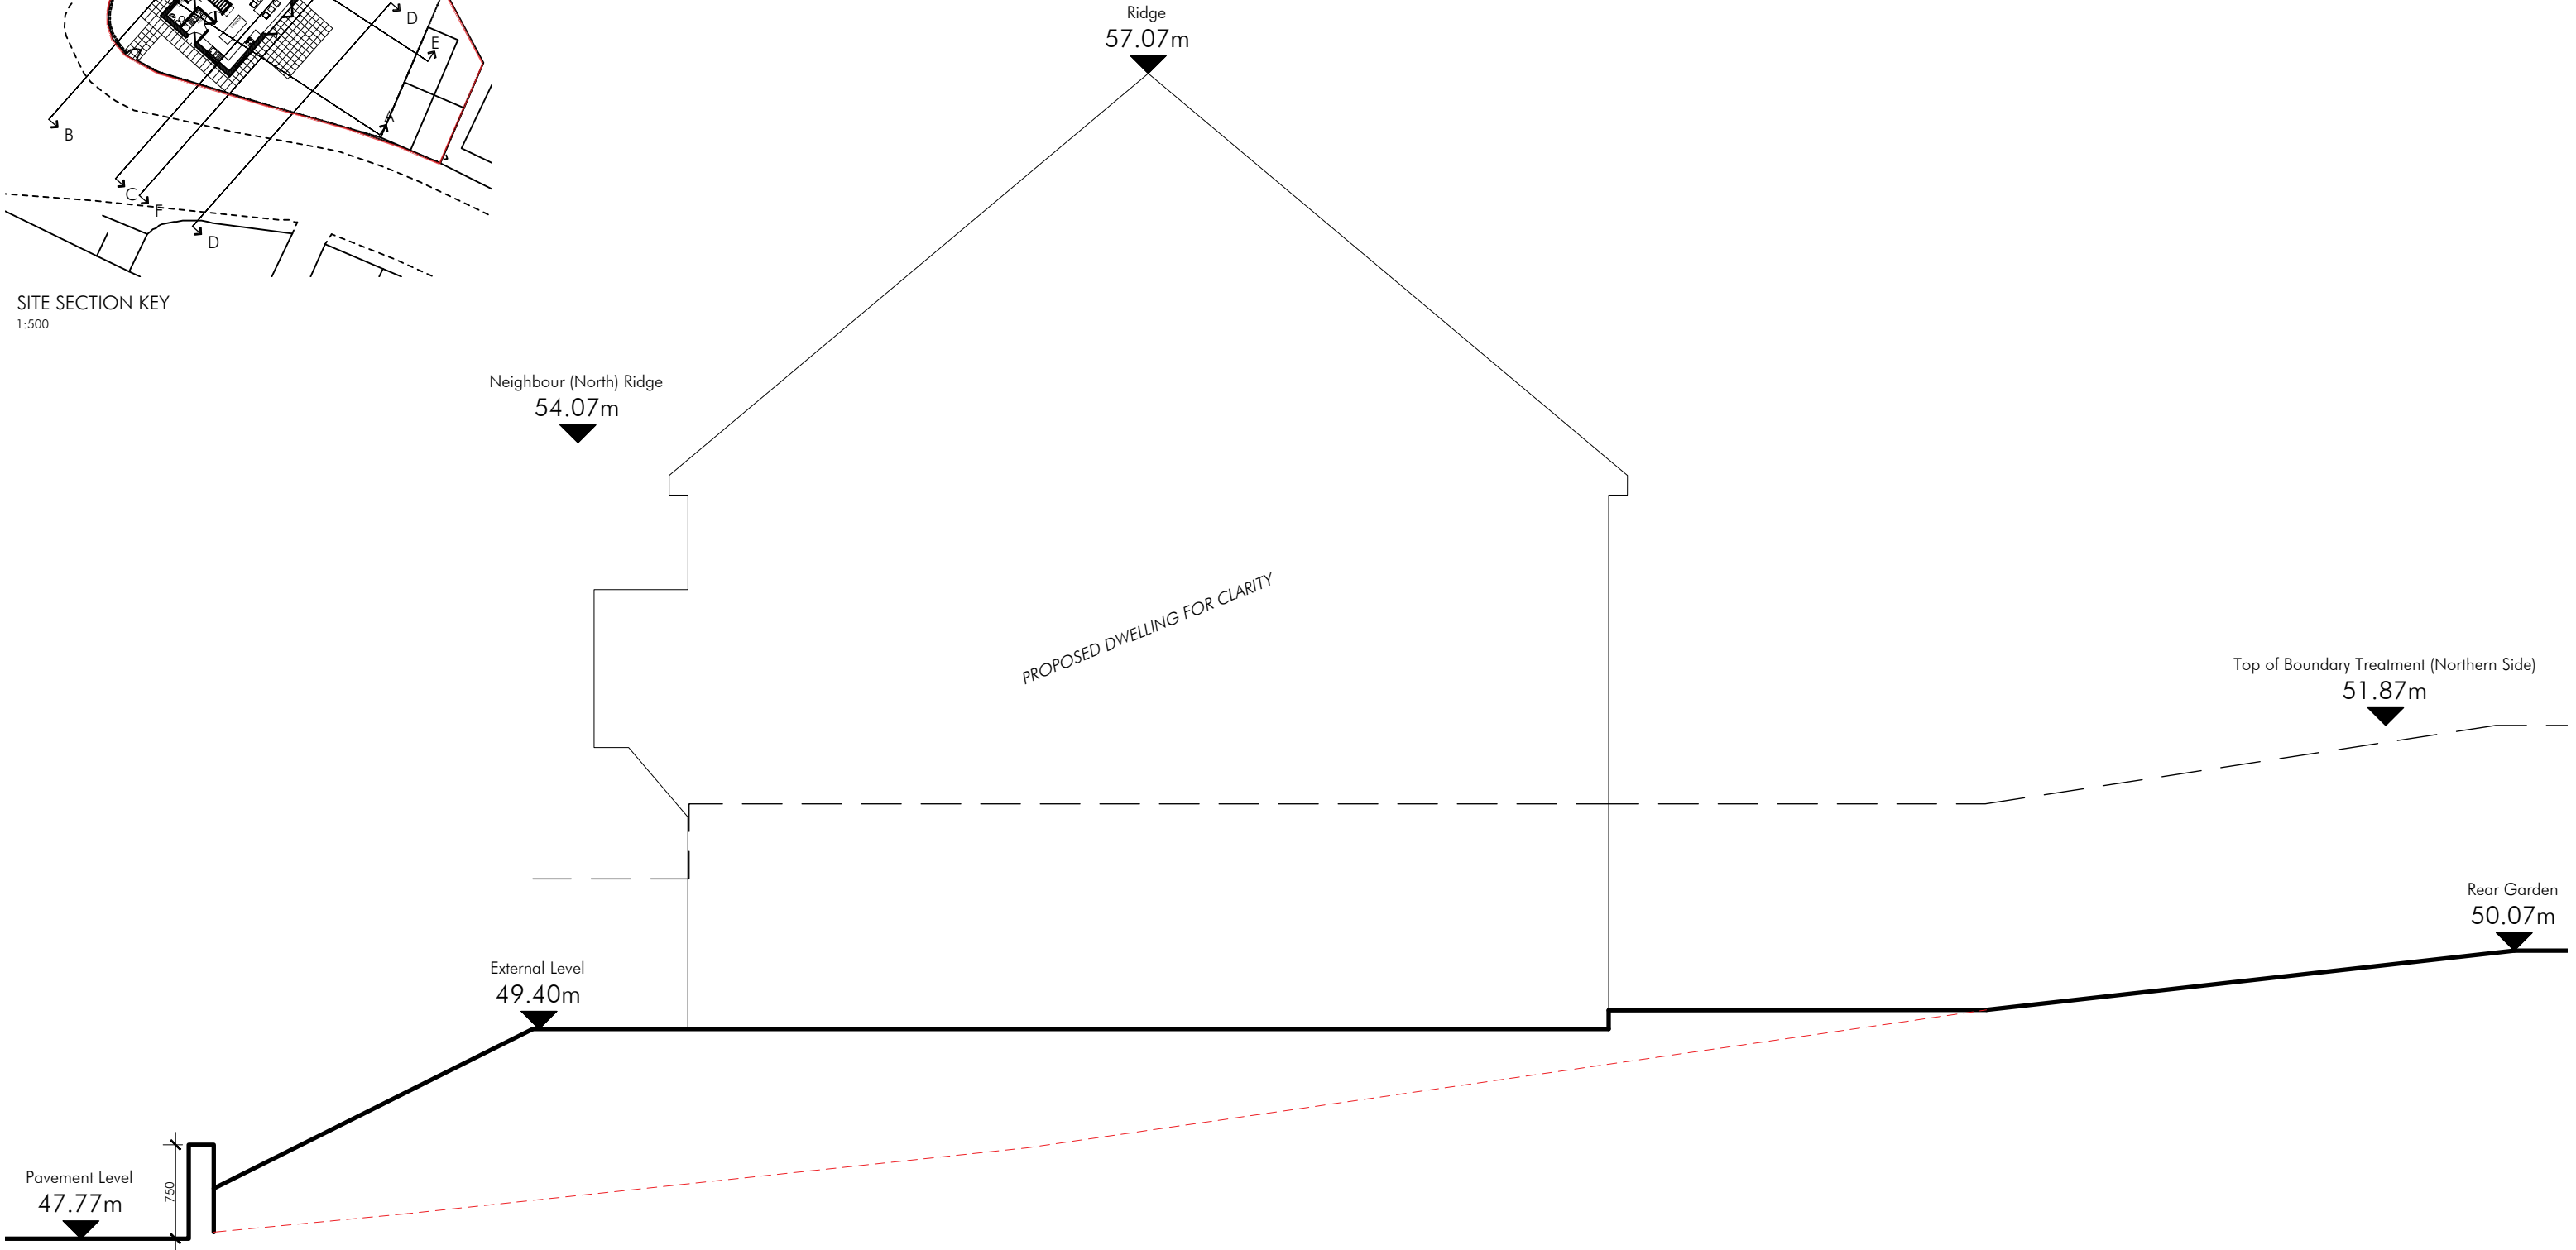

RED DASHED = EXISTING

NOT TO BE SCALED

design drawings				A3
project:	new home	address:	windsor cottages	
drawing:	proposed section E		aberfan	
ref:	034_SC_305b	date:	Dec 2022	