




Section A-A
1 : 200

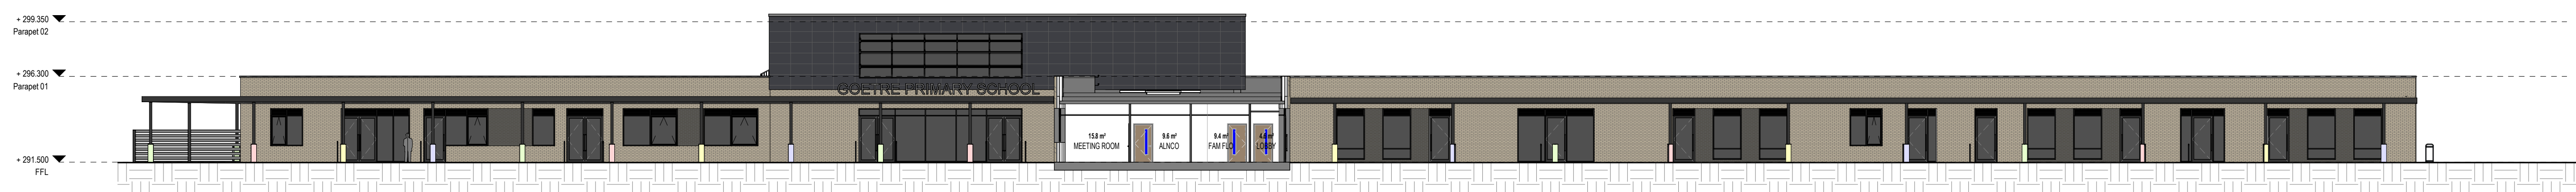

Section B-
1 : 200

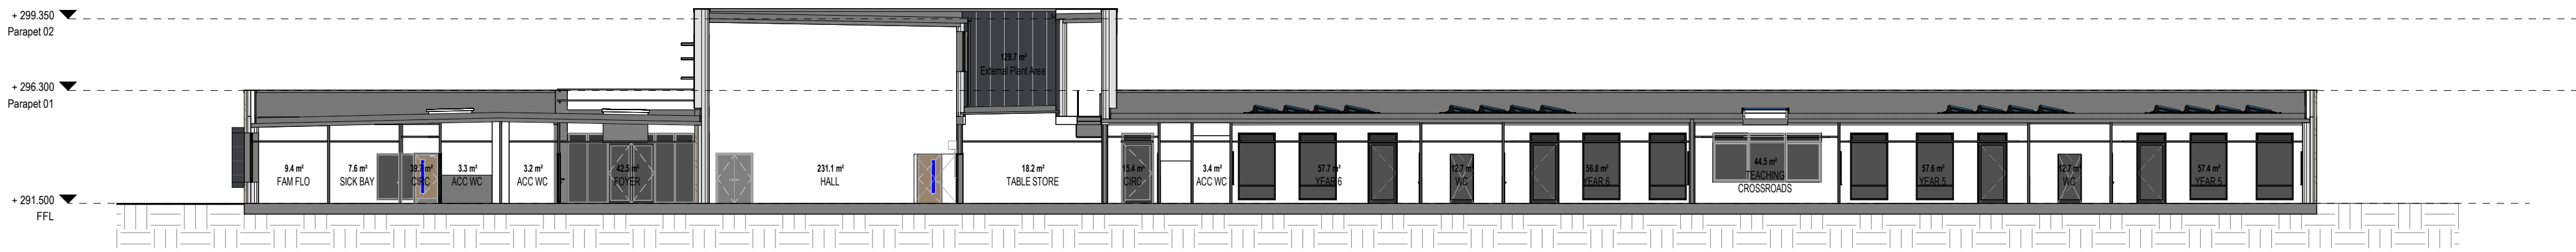

Section C-
1 : 200

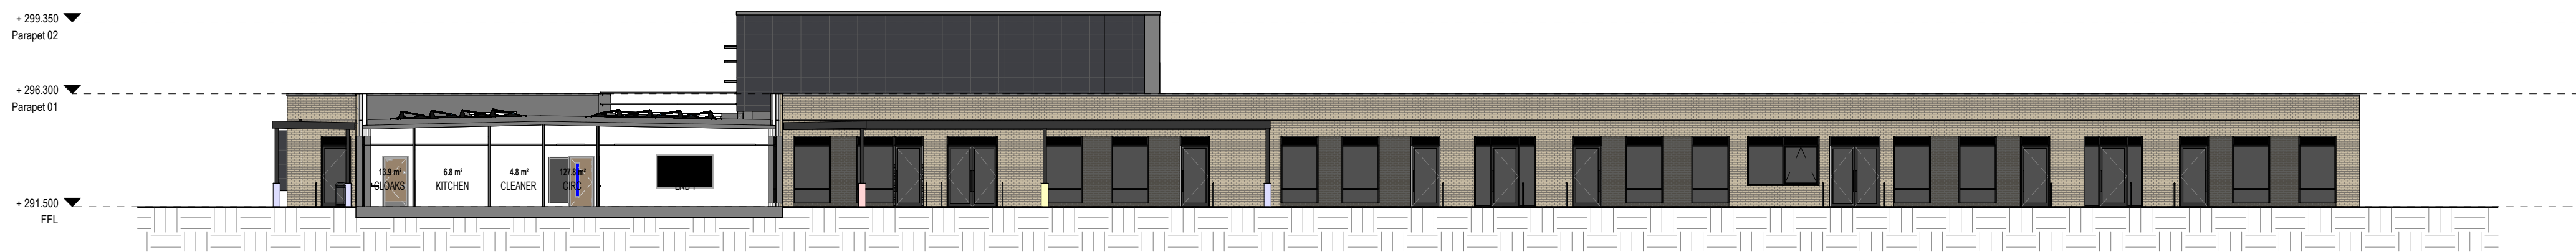

Section D-
1 : 200

P03	Door / Window Arrangements Amended JS RE KJ	14/02/2023
P04	PLANNING SUBMISSION	07/02/2023
P02	Revised plans to add window to nurture room BP RS KJ	07/11/2023
P01	Revised rooflight / window arrangement and access doors to roof BP RS KJ	12/10/2023
P00	First Issue BP RS KJ	02/10/2023
REV DESCRIPTION DRAWN BY CHECKED BY APPROVED BY DATE		
RIBA PLAN OF WORK WORKSTAGE		LEVEL OF MODEL DEFINITION (LoD)
Stage 2 - Concept Design		LoD 3 - Approximate Model
PURPOSE OF ISSUE - SUITABLE FOR ...		STATUS / SUITABILITY
Planning Submission		Status S2 - Delivery Team Information




CARDIFF 029 2052 8140
LONDON 0207 138 3560
WREXHAM 01978 357 887
www.lawray.co.uk

CLIENT
Morgan Sindall

PROJECT TITLE
Goetre Primary School

DRAWING TITLE
Proposed Sections - Envelope Scheme C

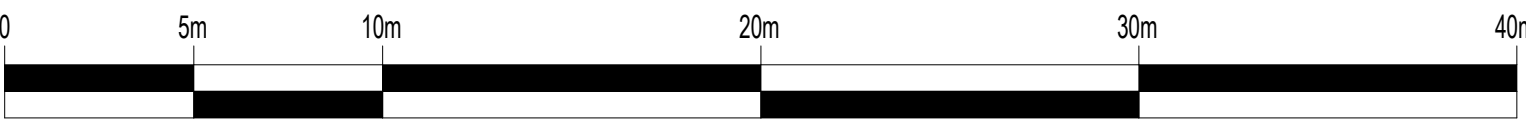

Scale Bar

PROJECT No 26CB01		SCALE @ A1 1: 200	
DRAWING No 1192: Project - Originator - Volume - Level - Type - Role - Number 1950: Project - Originator - Foundation - Spall - Form - Discipline - Number BS1192:2007 +A2 (211) & S0 EN EN011950		REVISION	
26CB01-LAW-XX-GF-DR-A-063001		P04	
DO NOT SCALE	Any discrepancy or query concerning this drawing should be referred to the Architect Copyright © LAWRY LIMITED Registered Office: Greenmeadow Springs, 1 Rae Geyrds, Tongatapu, CA00475 IS 758 Tel. No: 2724 178, VAT Ref. No. 134 2146 06		