


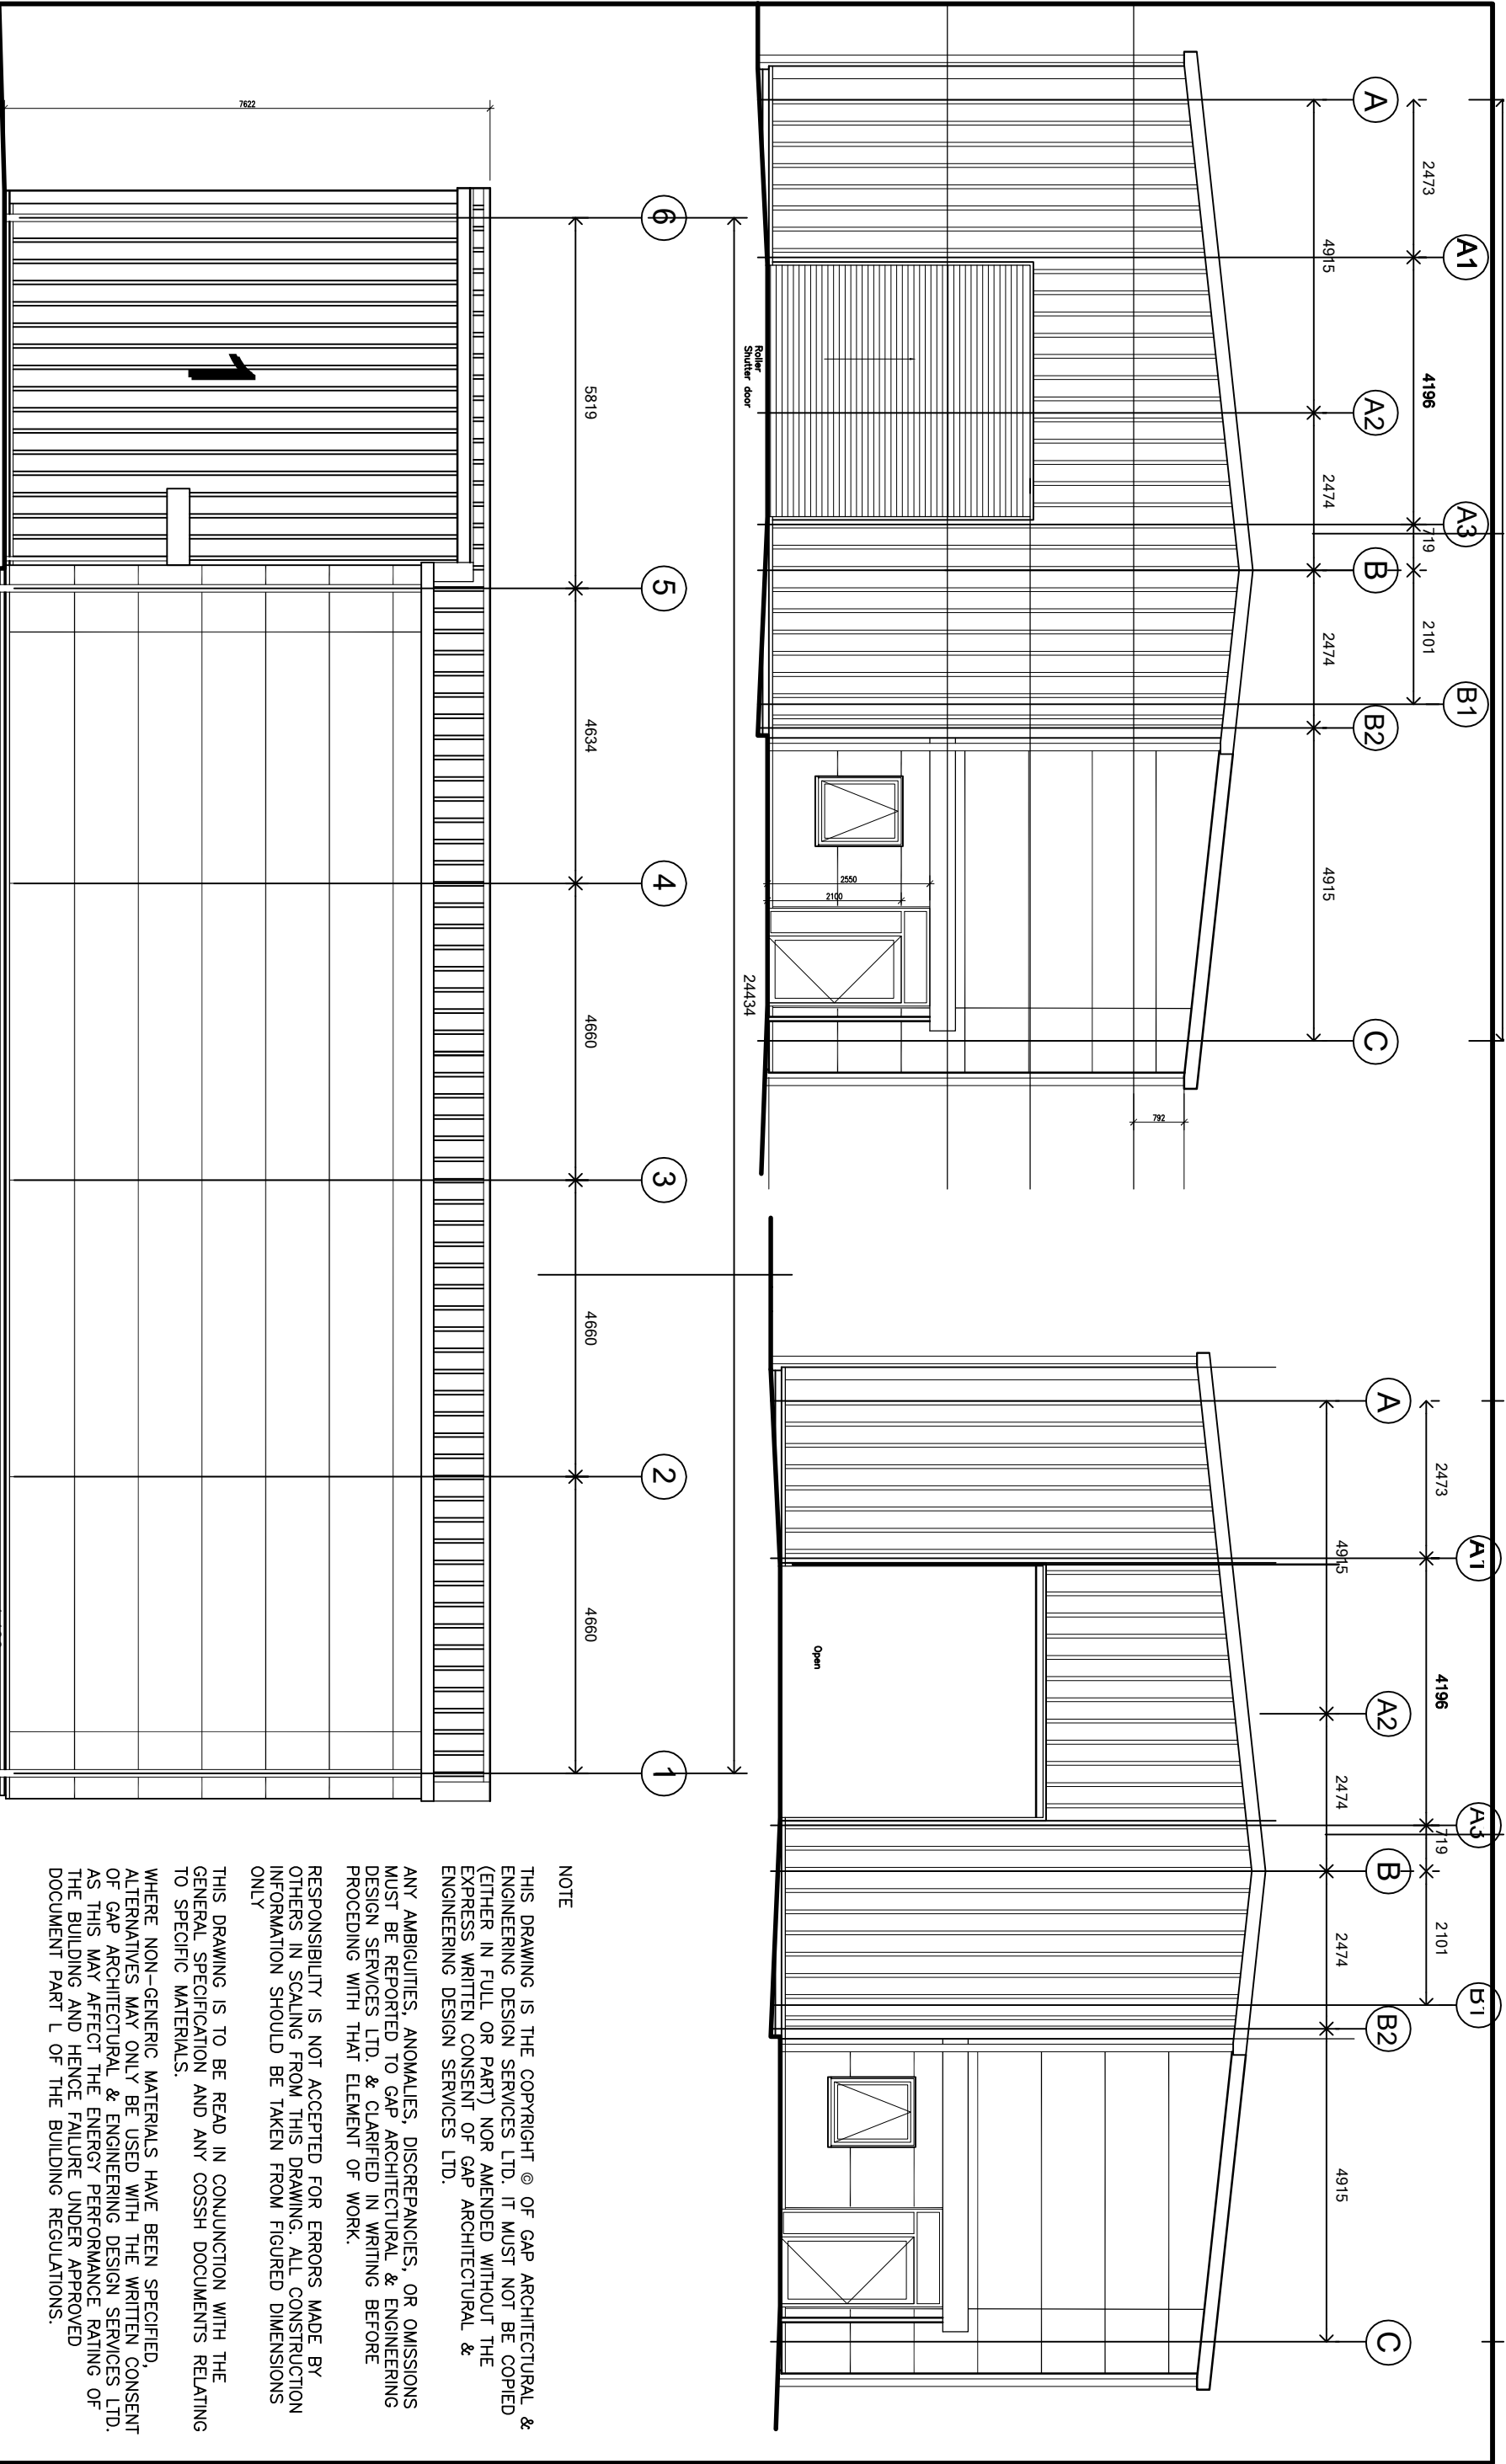

GAP ARCHITECTURAL & ENGINEERING DESIGN SERVICES Ltd 22 Ty-lact Bungalows Cenrallised Coepilly CBC CF83 2RG Tel: 01443 81844 Mobile: 07923268127 Email: info@gap-architectural.co.uk Web: www.gap-architectural.co.uk		Client Paisley Park Family Vets		Revision		Date	
Project Title Proposed Veterinary Practice.		Drawing Title Existing Front and Side Elevations		Office of Origin VALLEYS OFFICE		Status PLANNING	
Drawn By SBH		Date FEB 2024		Project No. 24-014		Drawing No. 105	
Scale 1/100@A3		File .		Revision PO			