

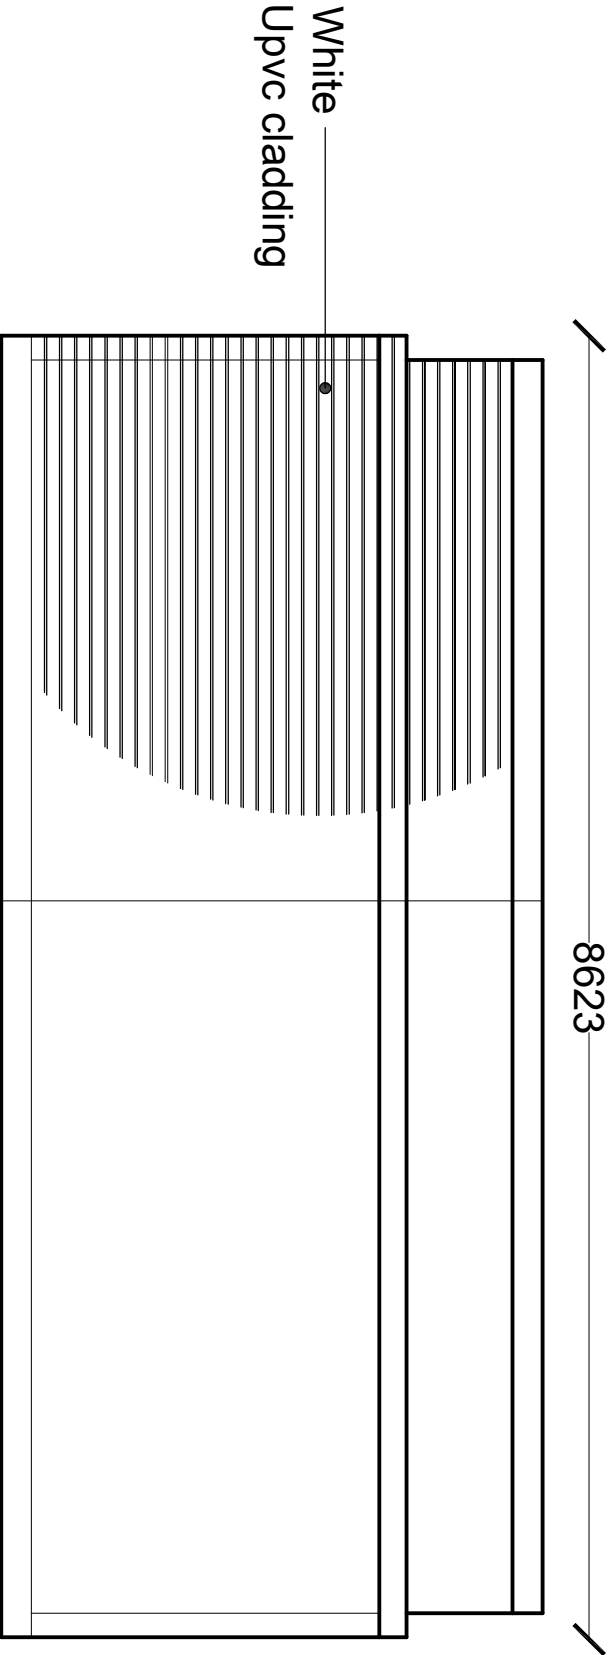


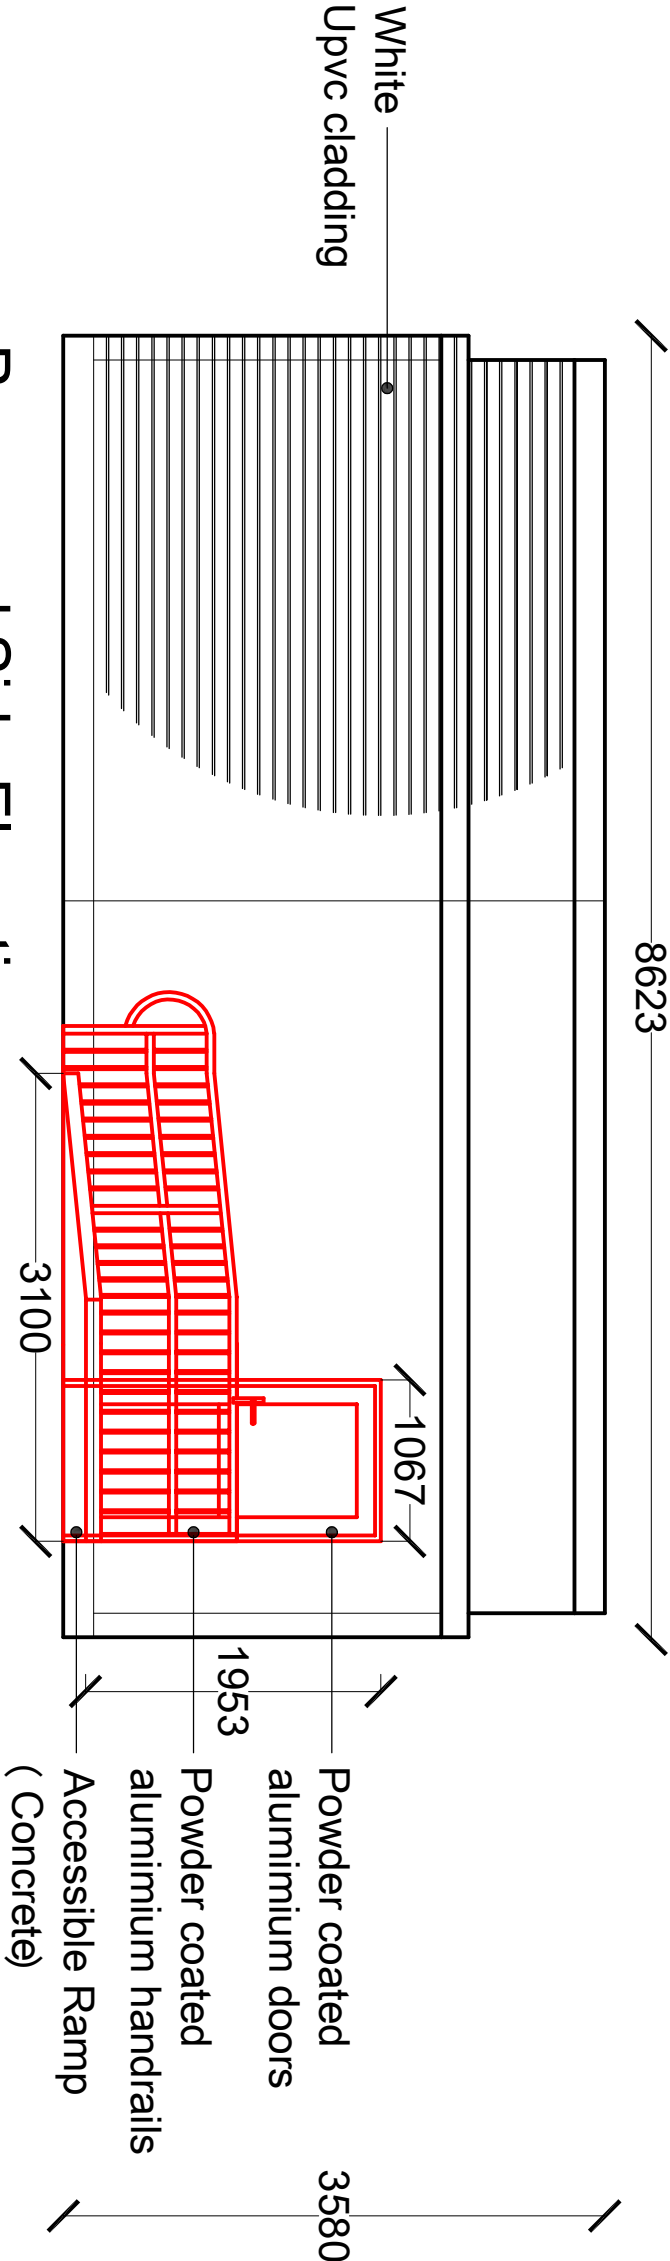

Existing Side Elevation

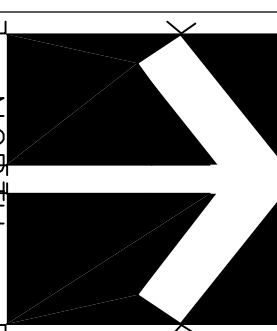

Proposed Side Elevation

Corporate Property Unit 5 Triangle Business Park Pentrebach Merthyr Tydfil CF48 4TQ				Job
Alteration of Bungalow into Classroom including external door and ramp Edwardsville Primary School Cardiff Road Treharris Merthyr Tydfil CF46 5NE		Title Existing and Proposed Side Elevation		
Scale 1/50				
Date March 22				
Drawn AJR				
Checked				
Job. Ref. 2021-090	Dwg. No. 01(P)	Rev.		