
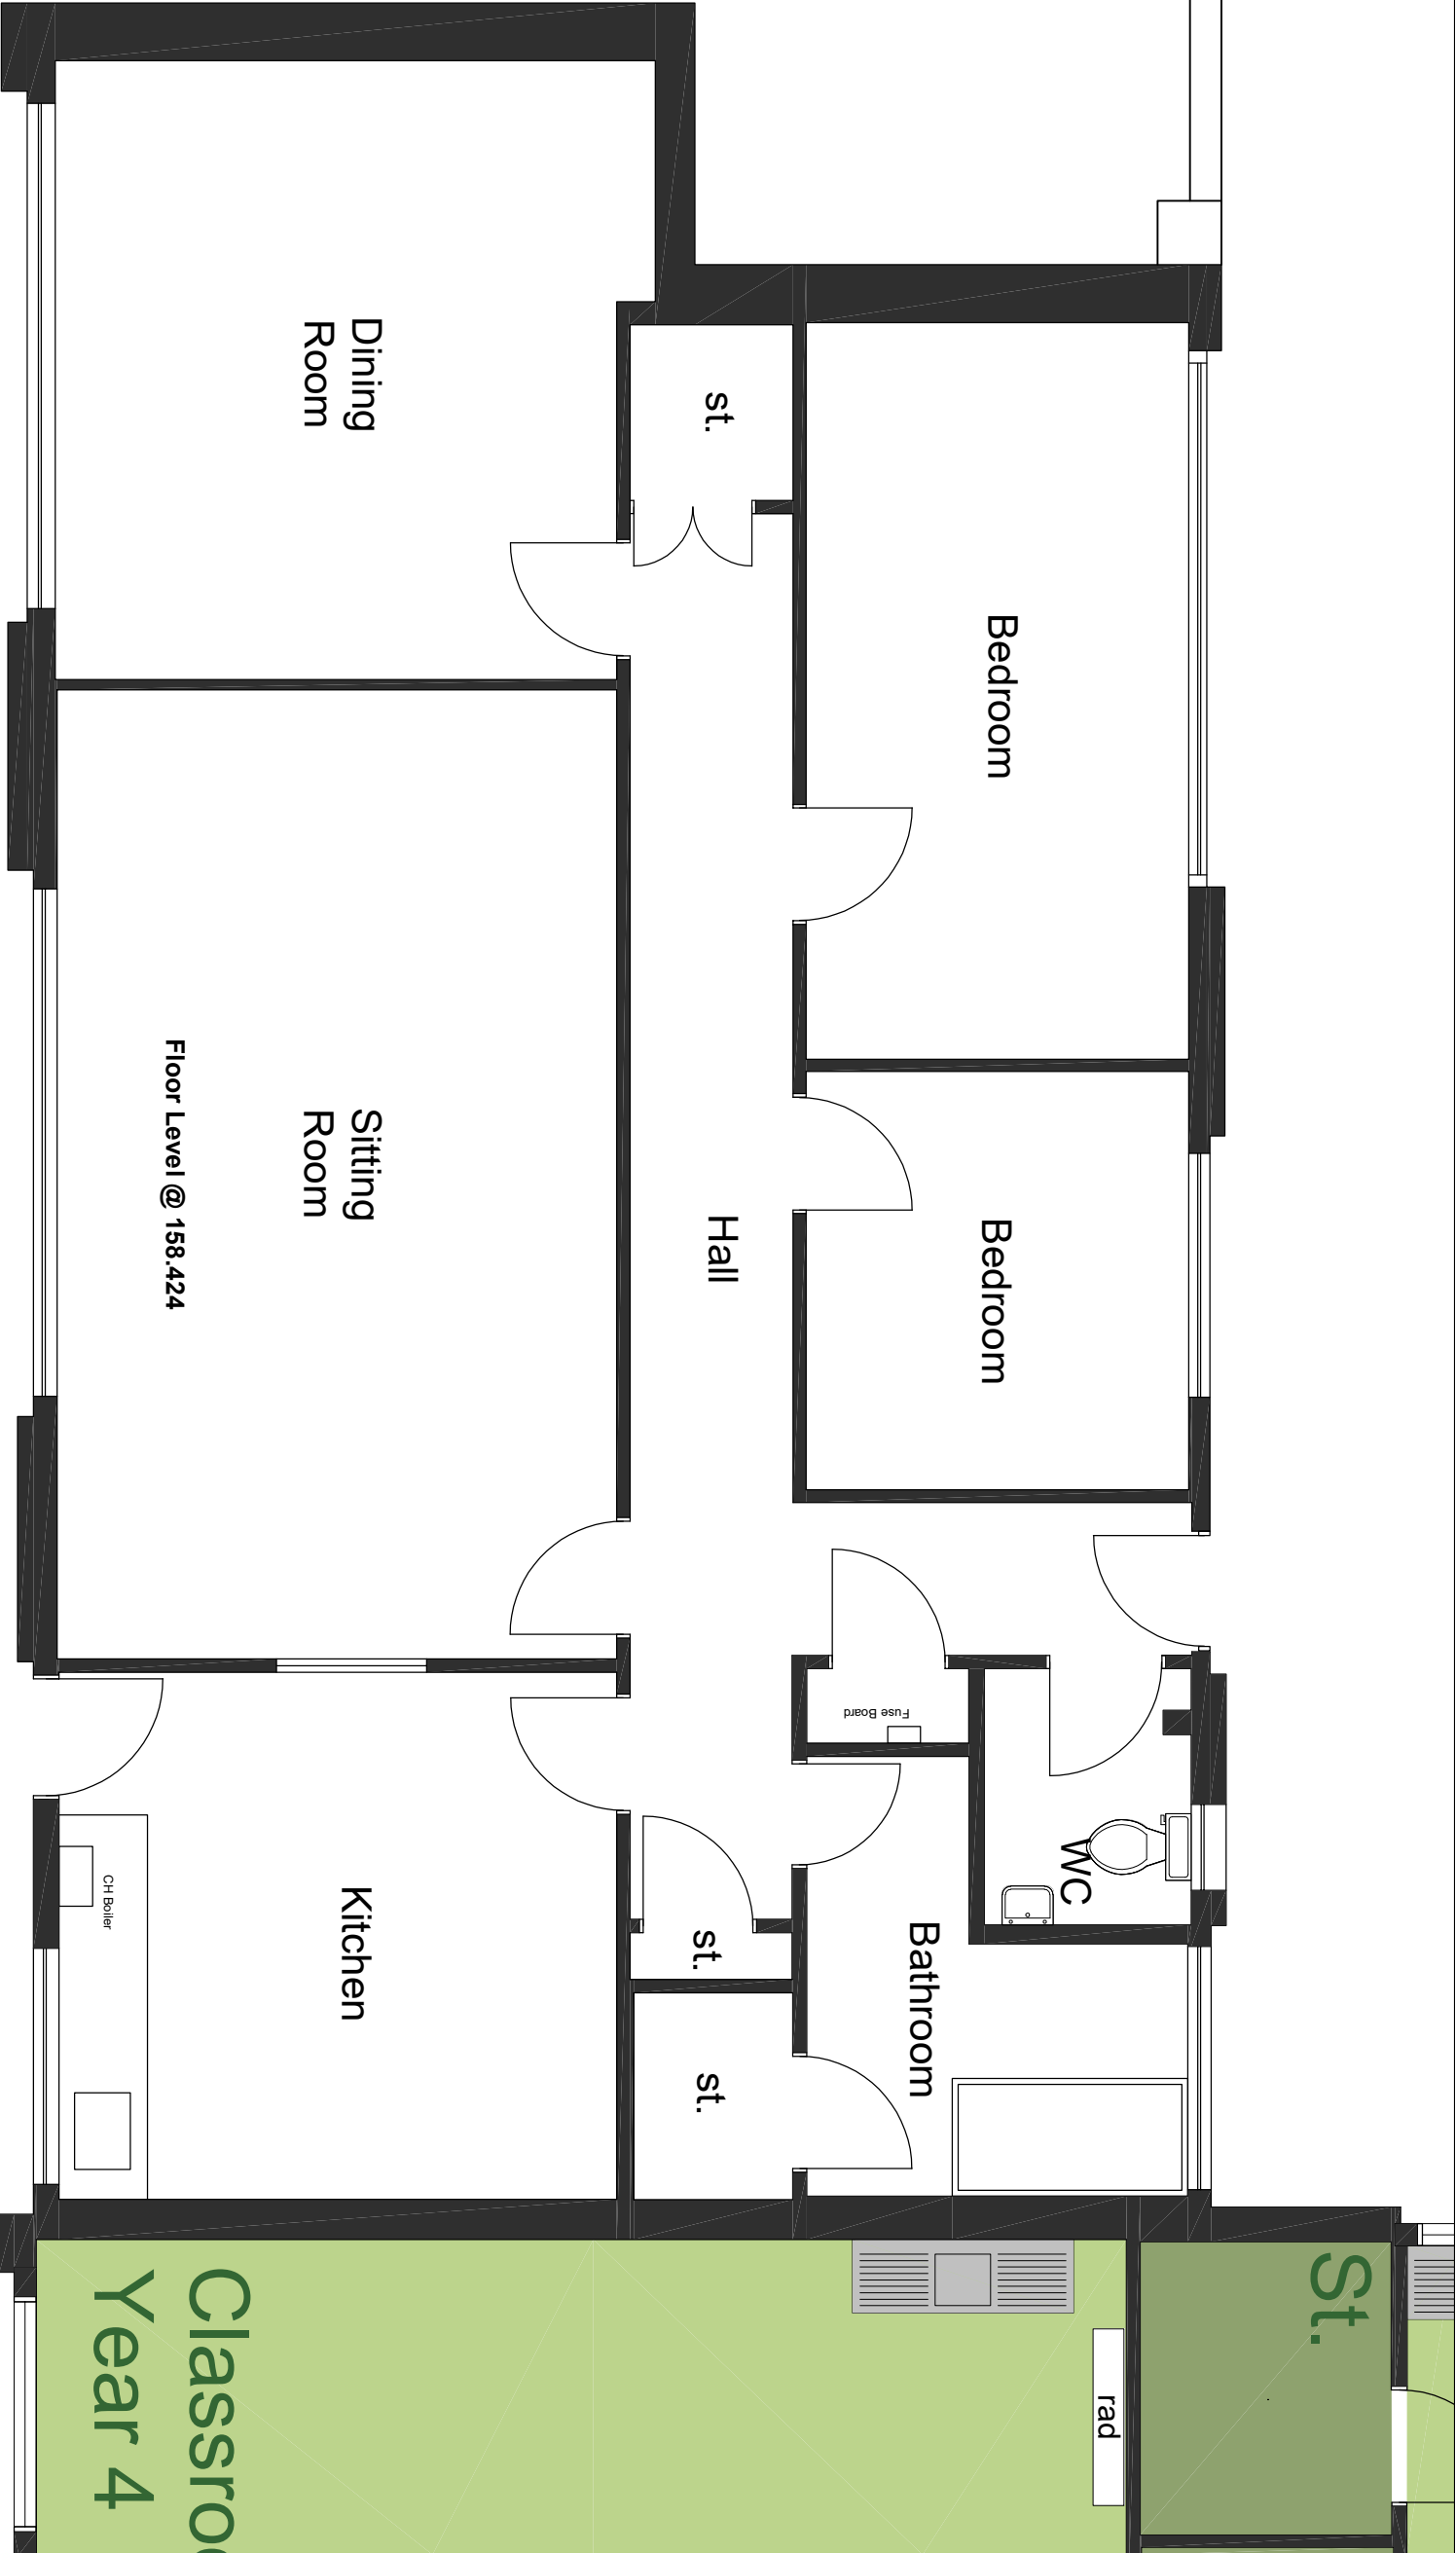


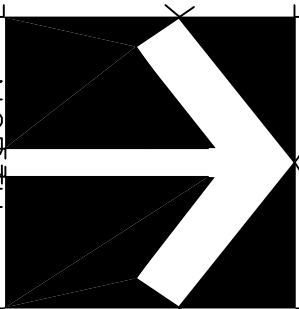

Corporate Property Unit 5 Triangle Business Park Pentrebach Merthyr Tydfil CF48 4TQ		 NORTH		Job	Alteration of Bungalow into Classroom including external door and ramp Edwardsville Primary School Cardiff Road Treharris Merthyr Tydfil CF46 5NE		Title	Existing Plan of Bungalow		Scale 1/50	
								Date March 22			
								Drawn AJR			
								Checked			
Job. Ref. 2021-090		Dwg. No. 03(P)		Rev.							