



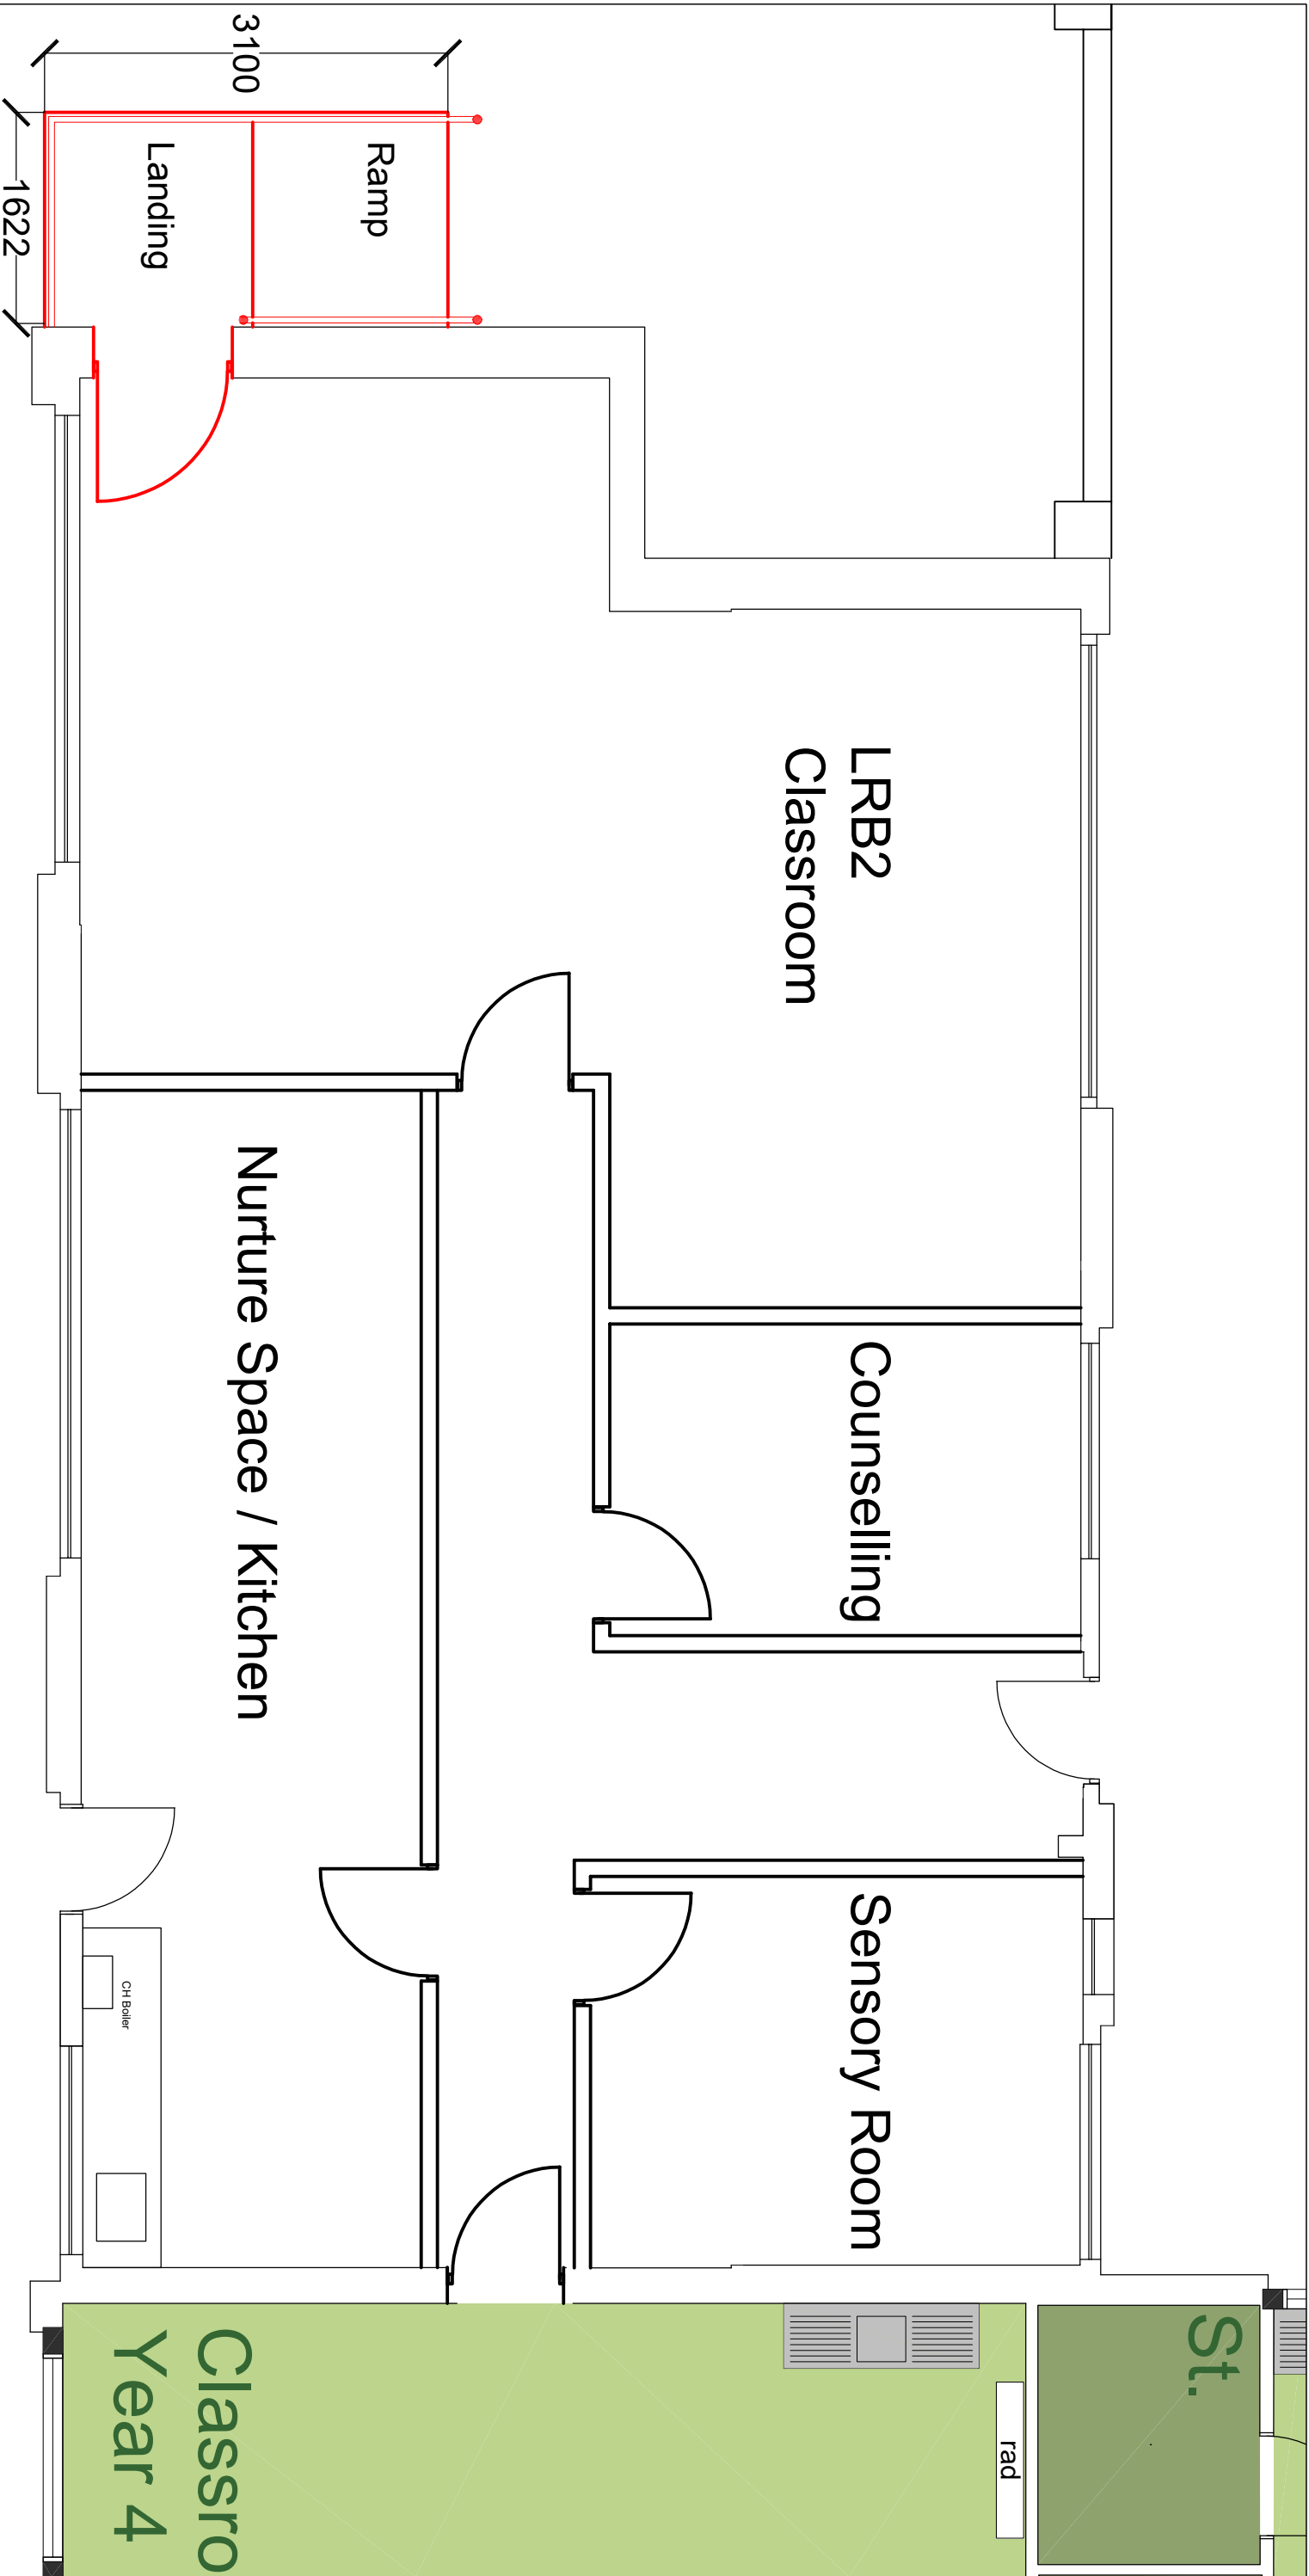

Corporate Property Unit 5 Triangle Business Park Pentrebach Merthyr Tydfil CF48 4TQ				Job
Alteration of Bungalow into Classroom including external door and ramp		Edwardsville Primary School Cardiff Road Treharris Merthyr Tydfil CF46 5NE		Title
Proposed Plan of Bungalow				
Scale	1/50			
Date	March 22			
Drawn	AJR			
Checked				
Job. Ref.	Dwg. No.		Rev.	
2021-090	04(P)			

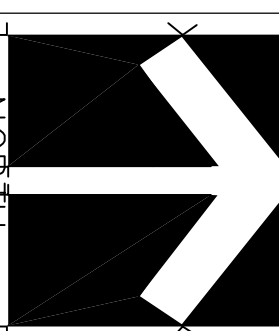