


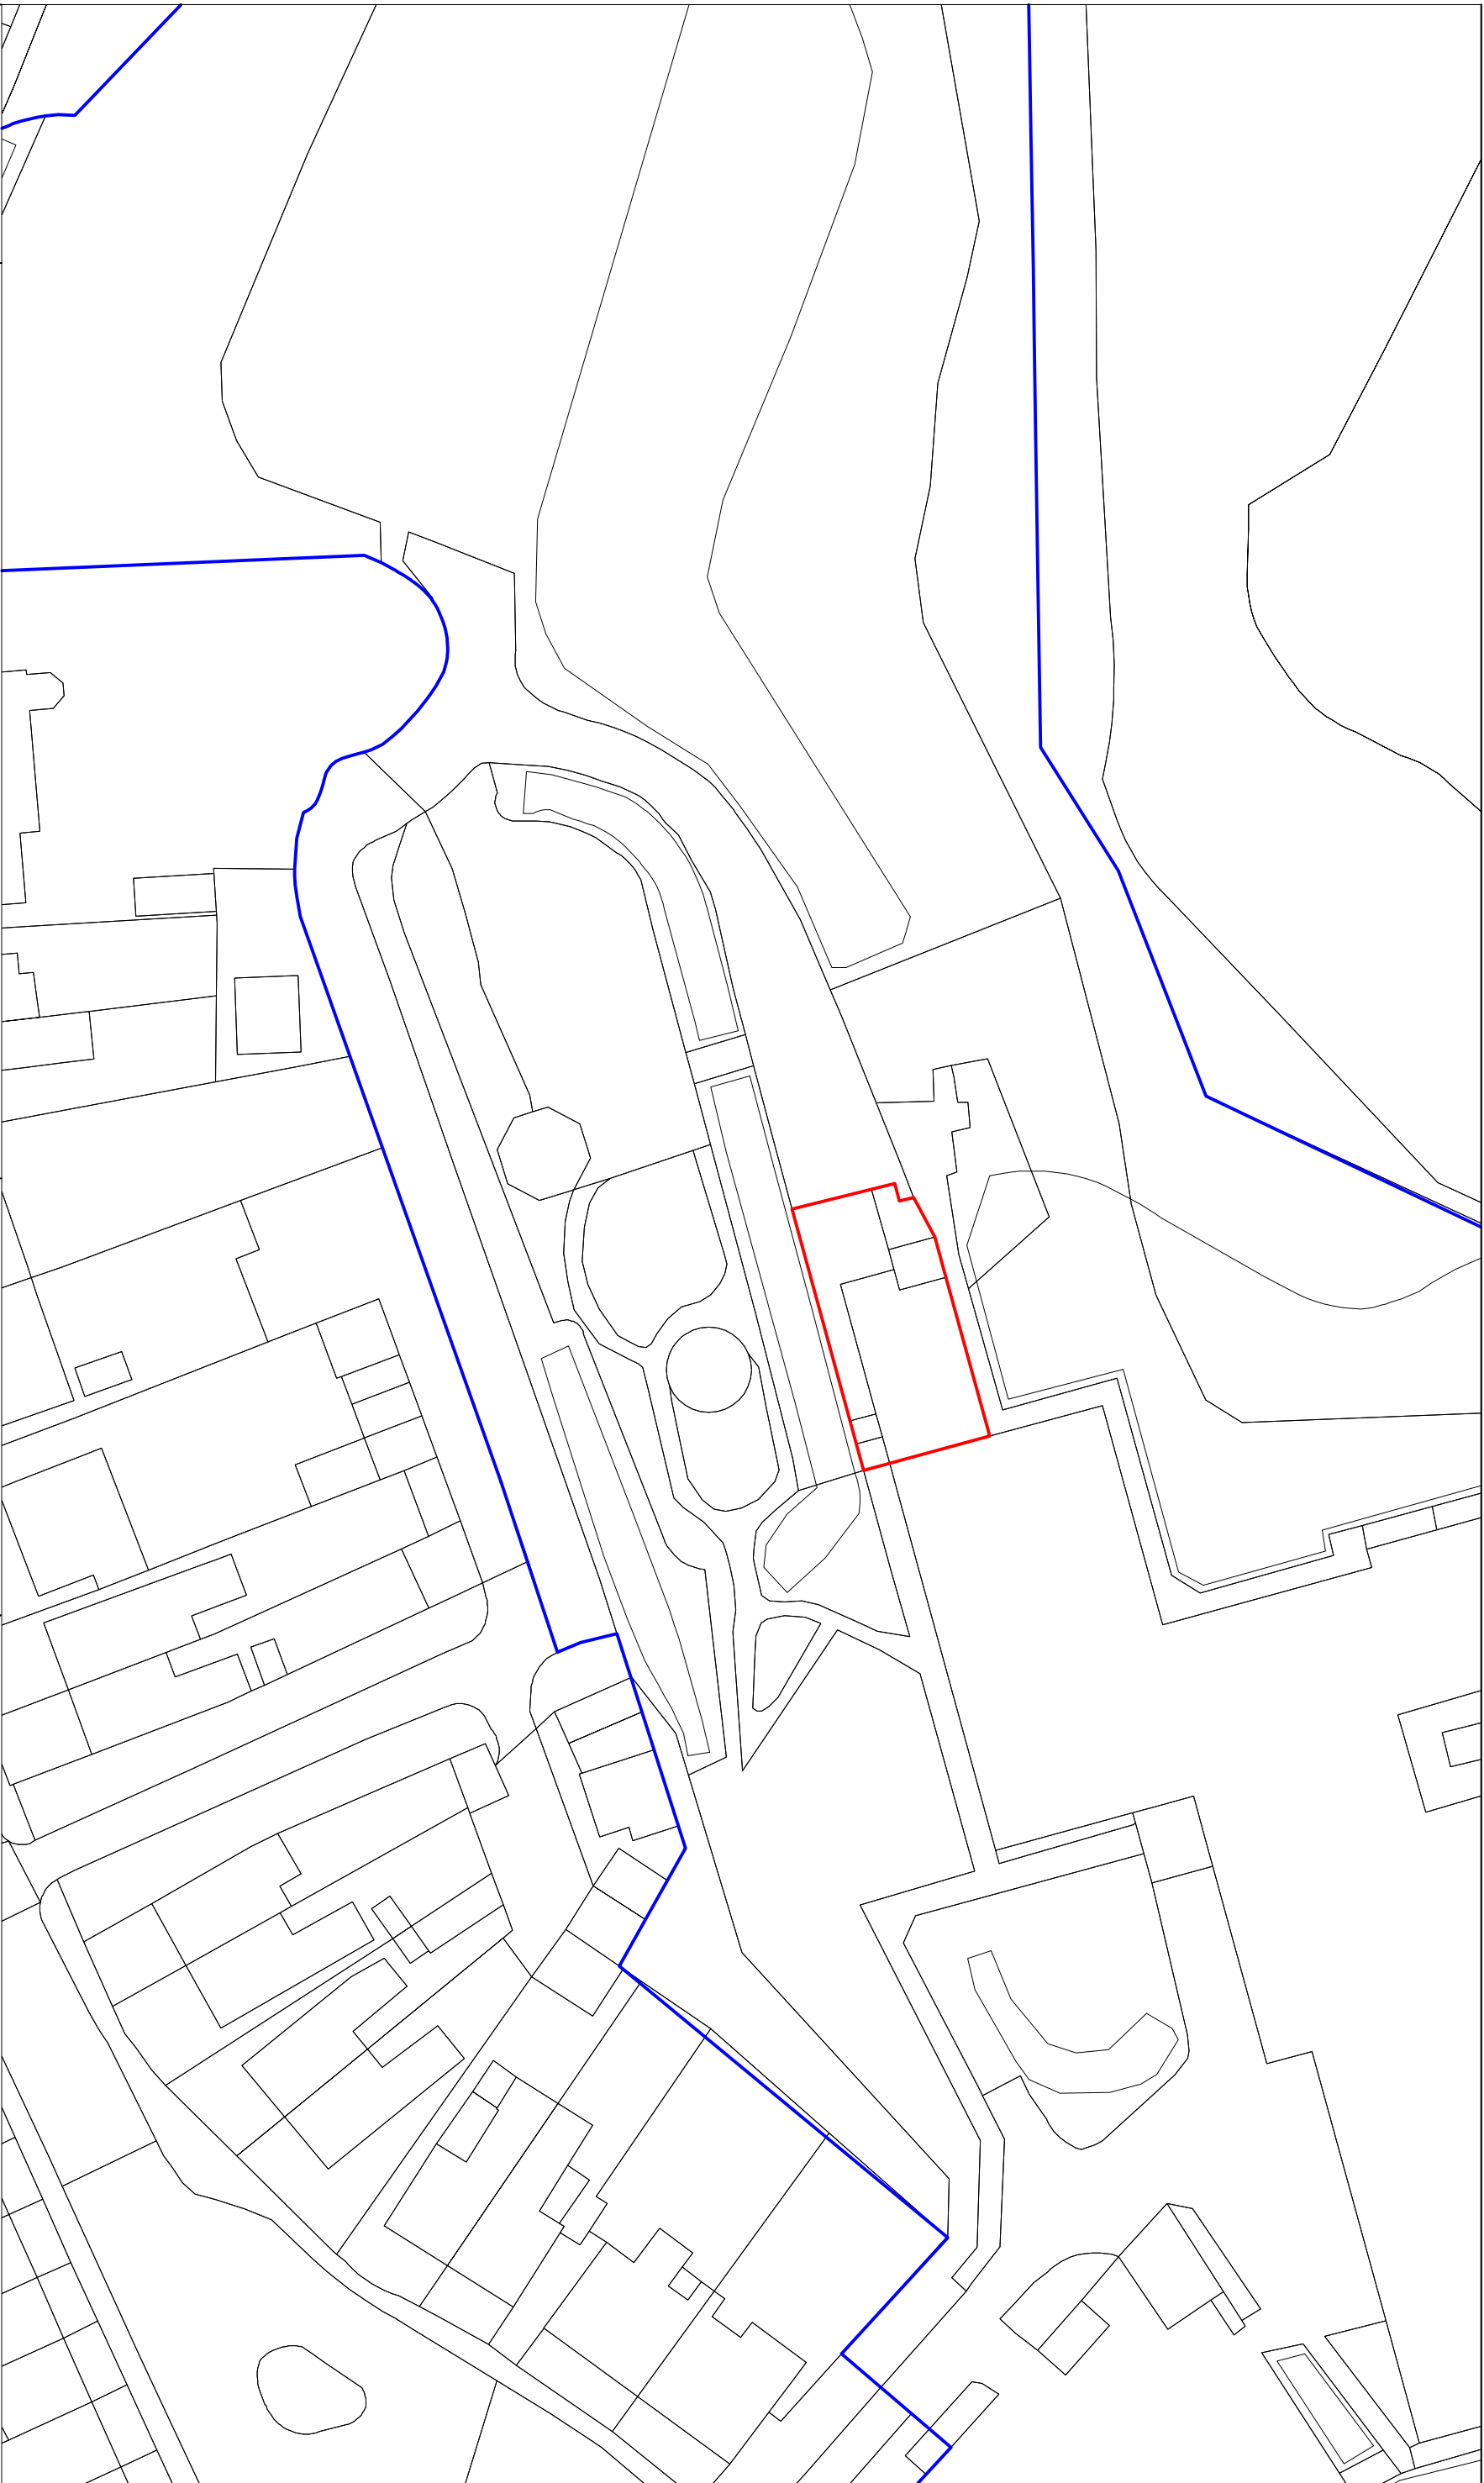

|   |  |                            |  |                  |            |      |
|---|--|----------------------------|--|------------------|------------|------|
| Job   |  | Title                      |  | Scale 1/500 @ A3 |            |      |
| <b>Change of use of bungalow and associated works</b><br><br><b>Edwardsville Primary School</b><br>Cardiff Road,<br>Treharris,<br>Merthyr Tydfil<br>CF46 5NE |  | <b>Existing Block Plan</b> |  | Date             | March 2022 |      |
|   |  |                            |  | Drawn            |            |      |
|   |  |                            |  | Checked          |            |      |
|   |  |                            |  | Job. Ref.        | Dwg. No.   | Rev. |
|   |  |                            |  | 2021-090         | 07(P)      |      |